

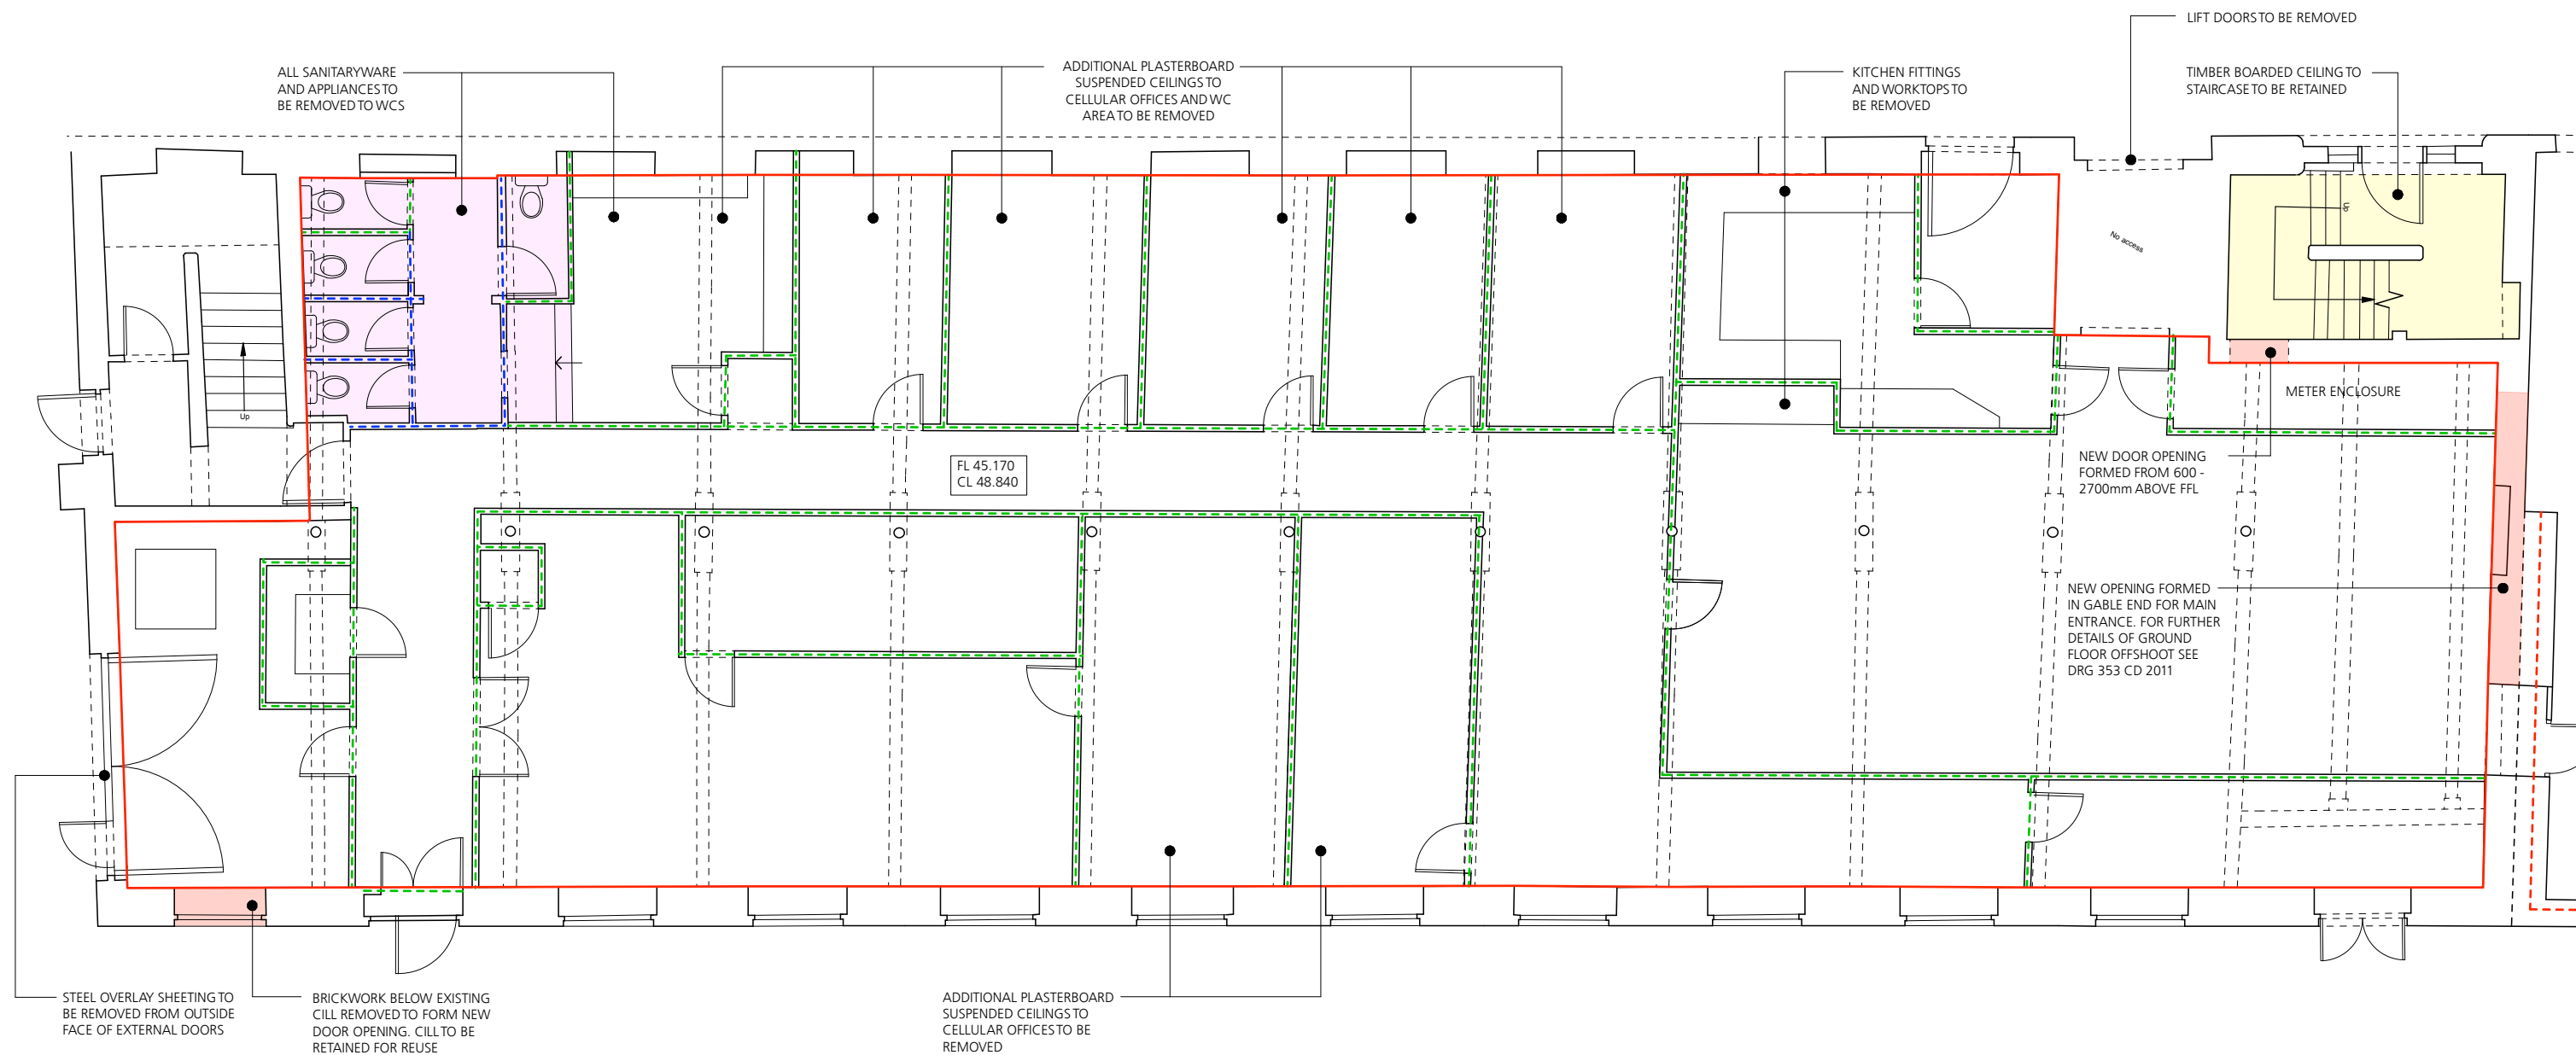


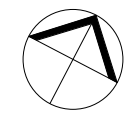

KEY			
---	STUD PARTITIONS WITH OSB OR PLASTERBOARD LININGS TO BE REMOVED		RAISED FLOOR ELEMENTS TO BE REMOVED
---	BLOCKWORK WALLS TO BE REMOVED		FLOOR FINISH OVERLAY TO BE REMOVED
---	BRICKWORK WALLS TO BE REMOVED		ALL OVERLAY BOARD CEILINGS TO UNDERSIDE OF JOISTS BETWEEN PRIMARY BEAMS TO BE REMOVED WITHIN THIS AREA
	AREA OF MASONRY CONSTRUCTION TO BE REMOVED TO FORM NEW OPENING		ALL WINDOWS AND DOORS TO BE REMOVED UNLESS NOTED OTHERWISE
			ALL SERVICES TO BE STRIPPED OUT AND ISOLATED IN ACCORDANCE WITH ENGINEER'S REQUIREMENTS
			FOR WORKS OF REPAIR TO STRUCTURE AND FABRIC REFER TO STRUCTURAL ENGINEER'S INFORMATION

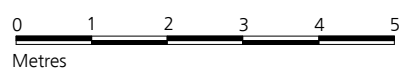

NOTE: DRAWING INCLUDES ELEMENTS OF WORK TO BE CARRIED OUT IN ENABLING WORKS CONTRACT

Jonathan Davidson Architects Architecture & Industrial Design		Client Capital & Centric		Document Fabric Alterations Ground Floor Strip Out & Alterations	
47 Hilton Street MANCHESTER M1 2EF t: 0161 711 0835 e: inbox@jddavidsonarchitects.com w: www.jddavidsonarchitects.com		Project Neptune Mill Chapelton St, Manchester		Status For information	
Scale 1:100 @ A3		Date Oct 2020		Doc Ref	
				<div>353</div> <div>CD</div> <div>2001</div> <div>T1</div>	

Rev T1 - 11/23 - New door opening to Baird Street relocated to end bay, new opening within west stair omitted, main entrance opening width reduced