




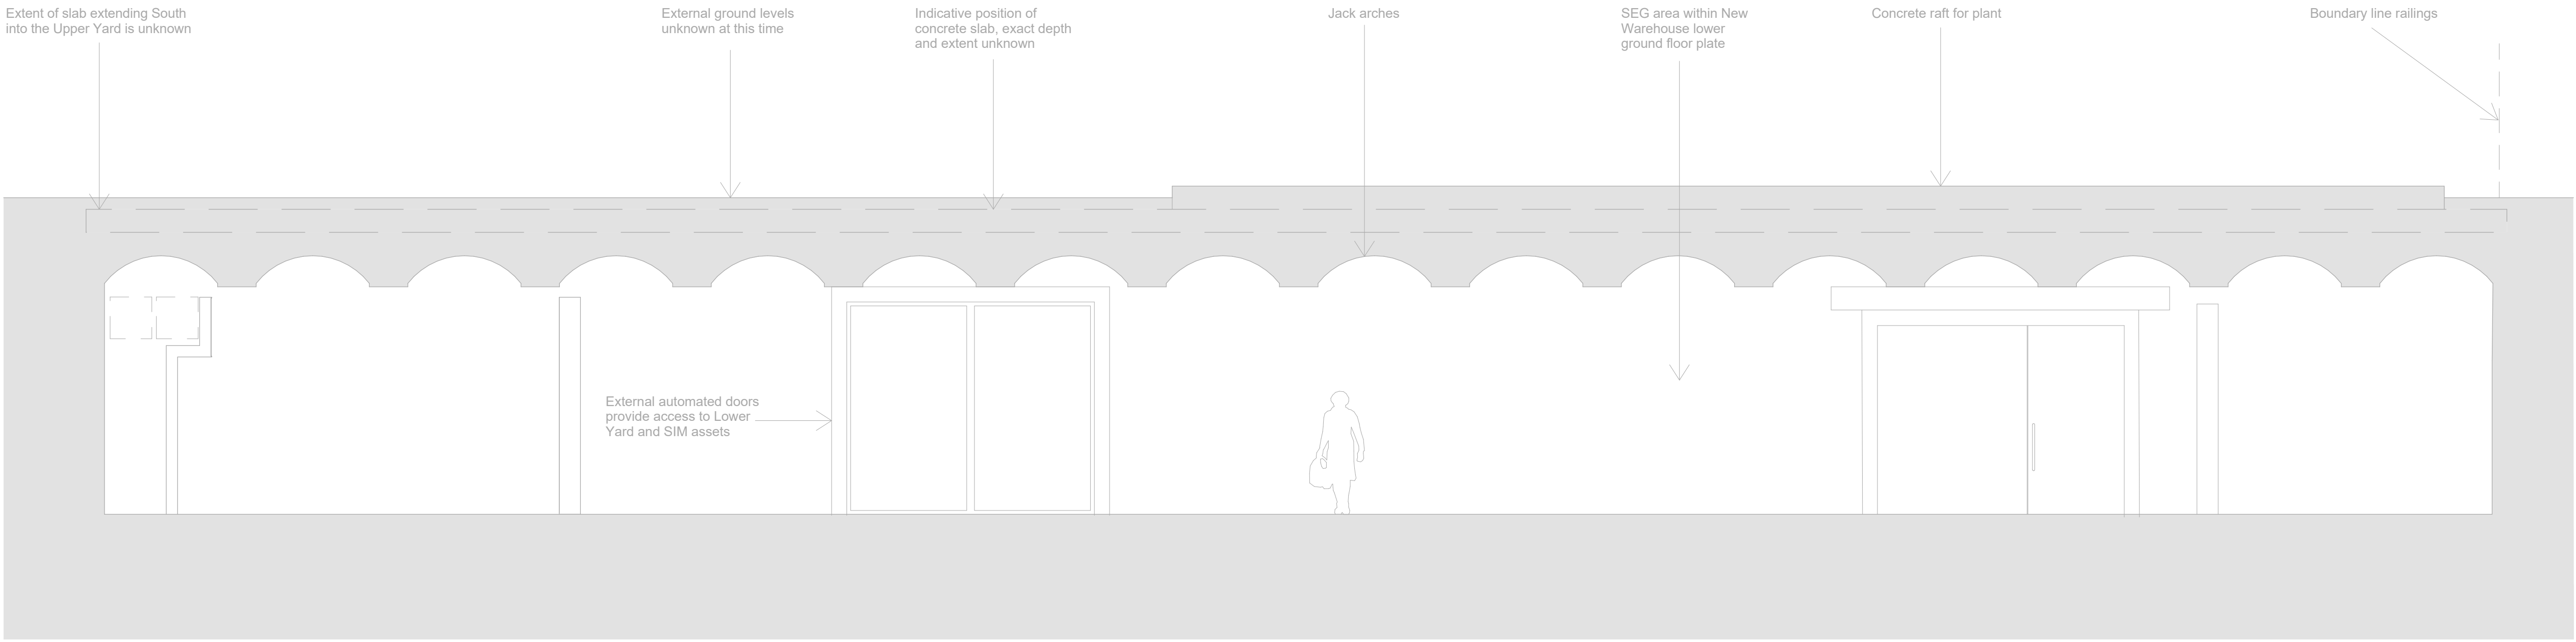

Typical Long Section as Existing
Scale 1:50

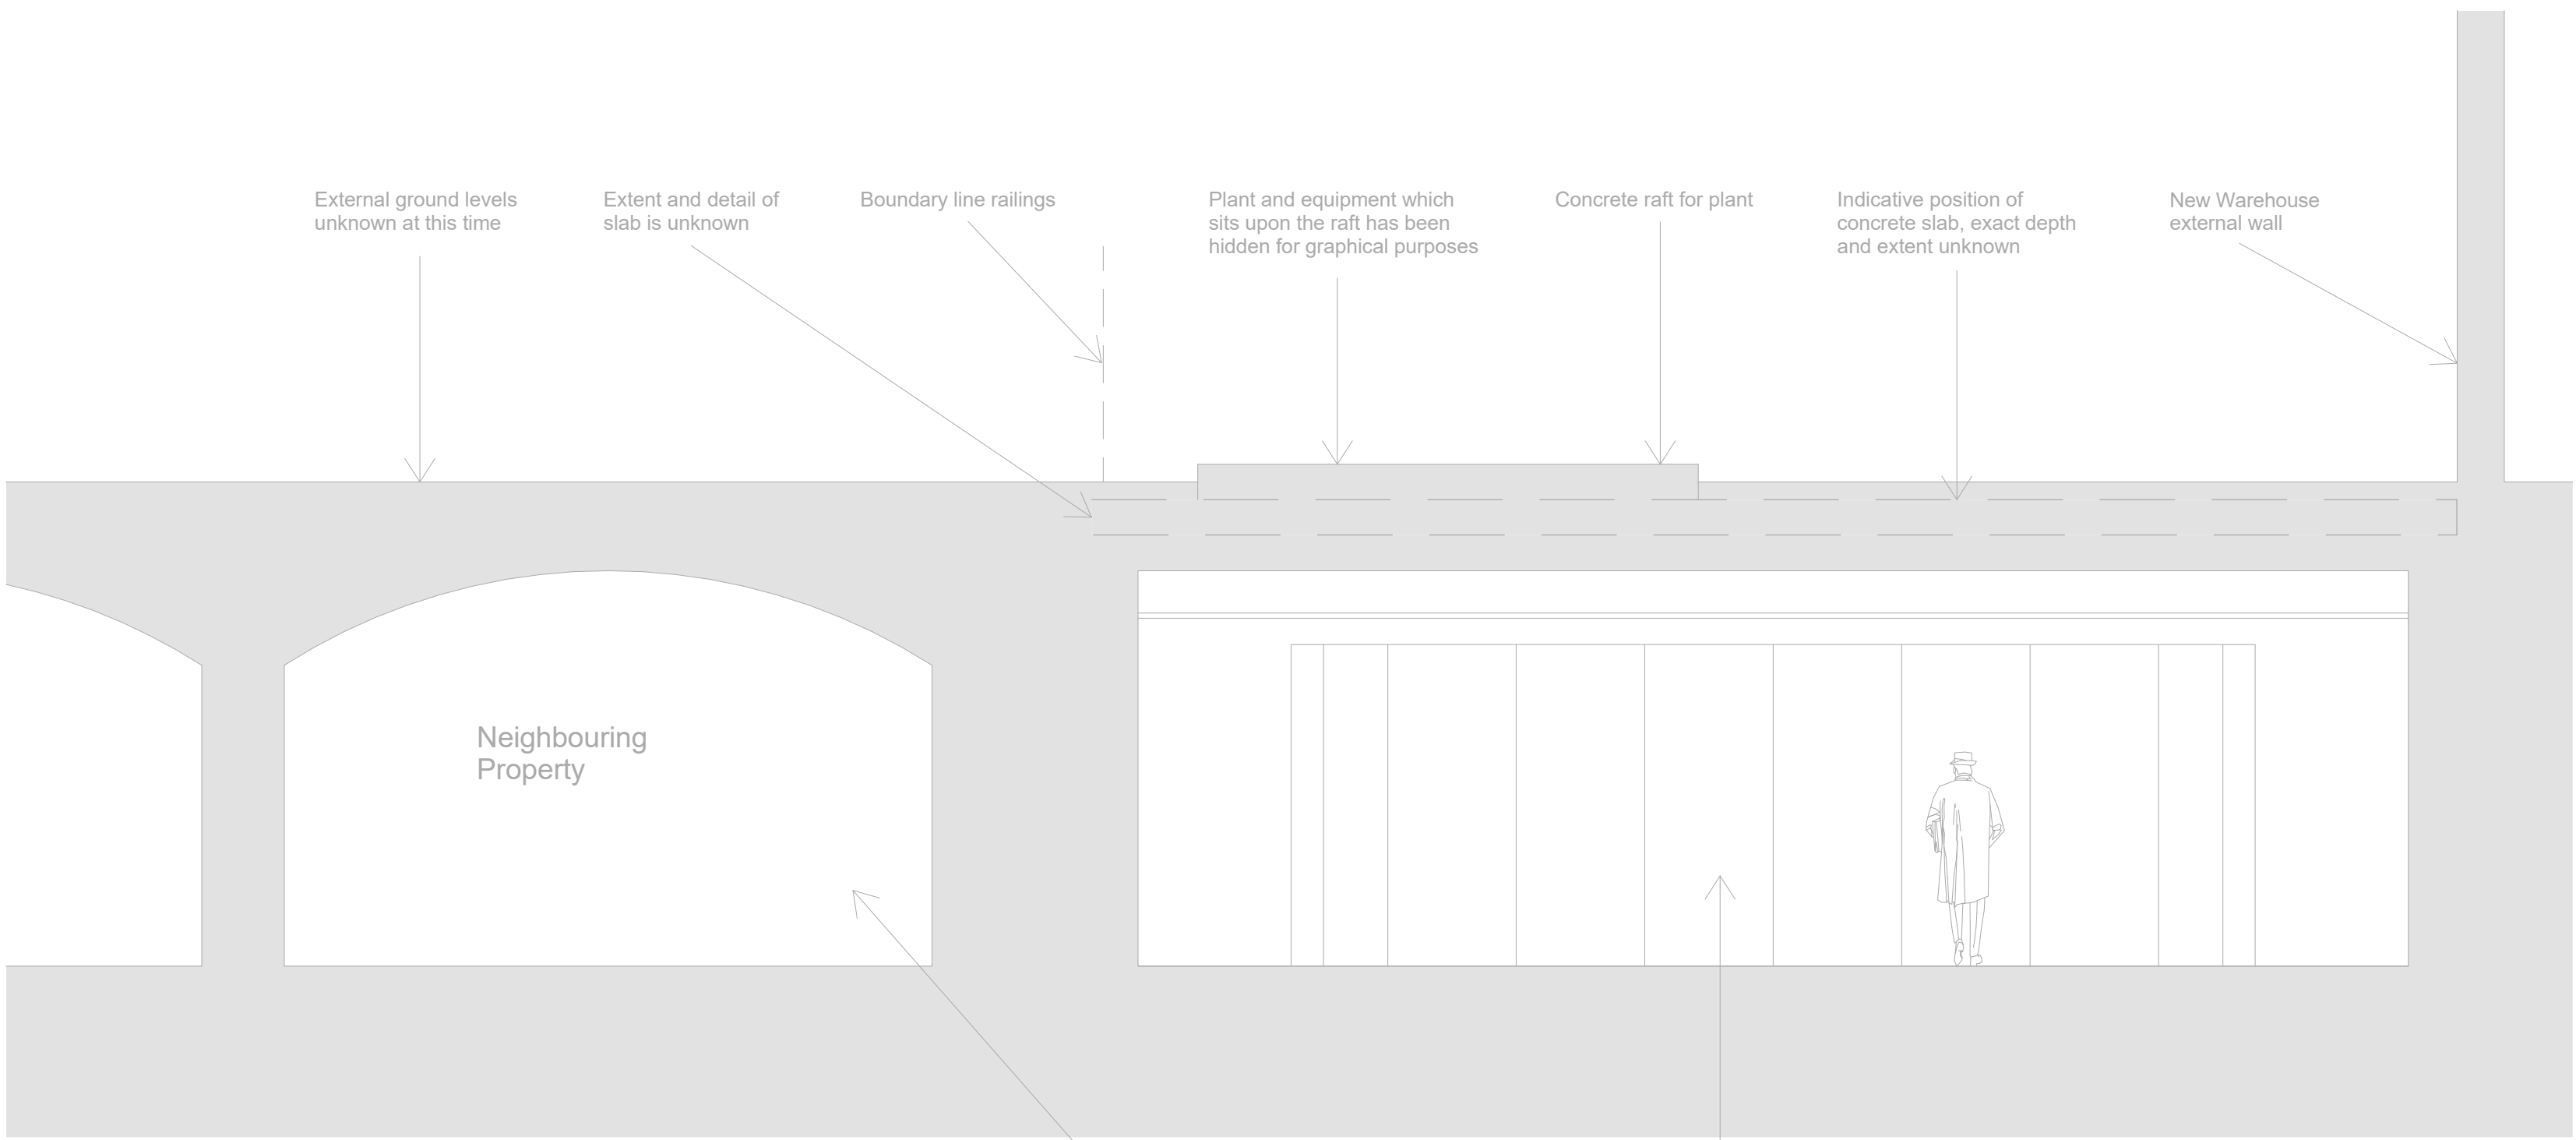

Typical Short Section as Existing
Scale 1:50

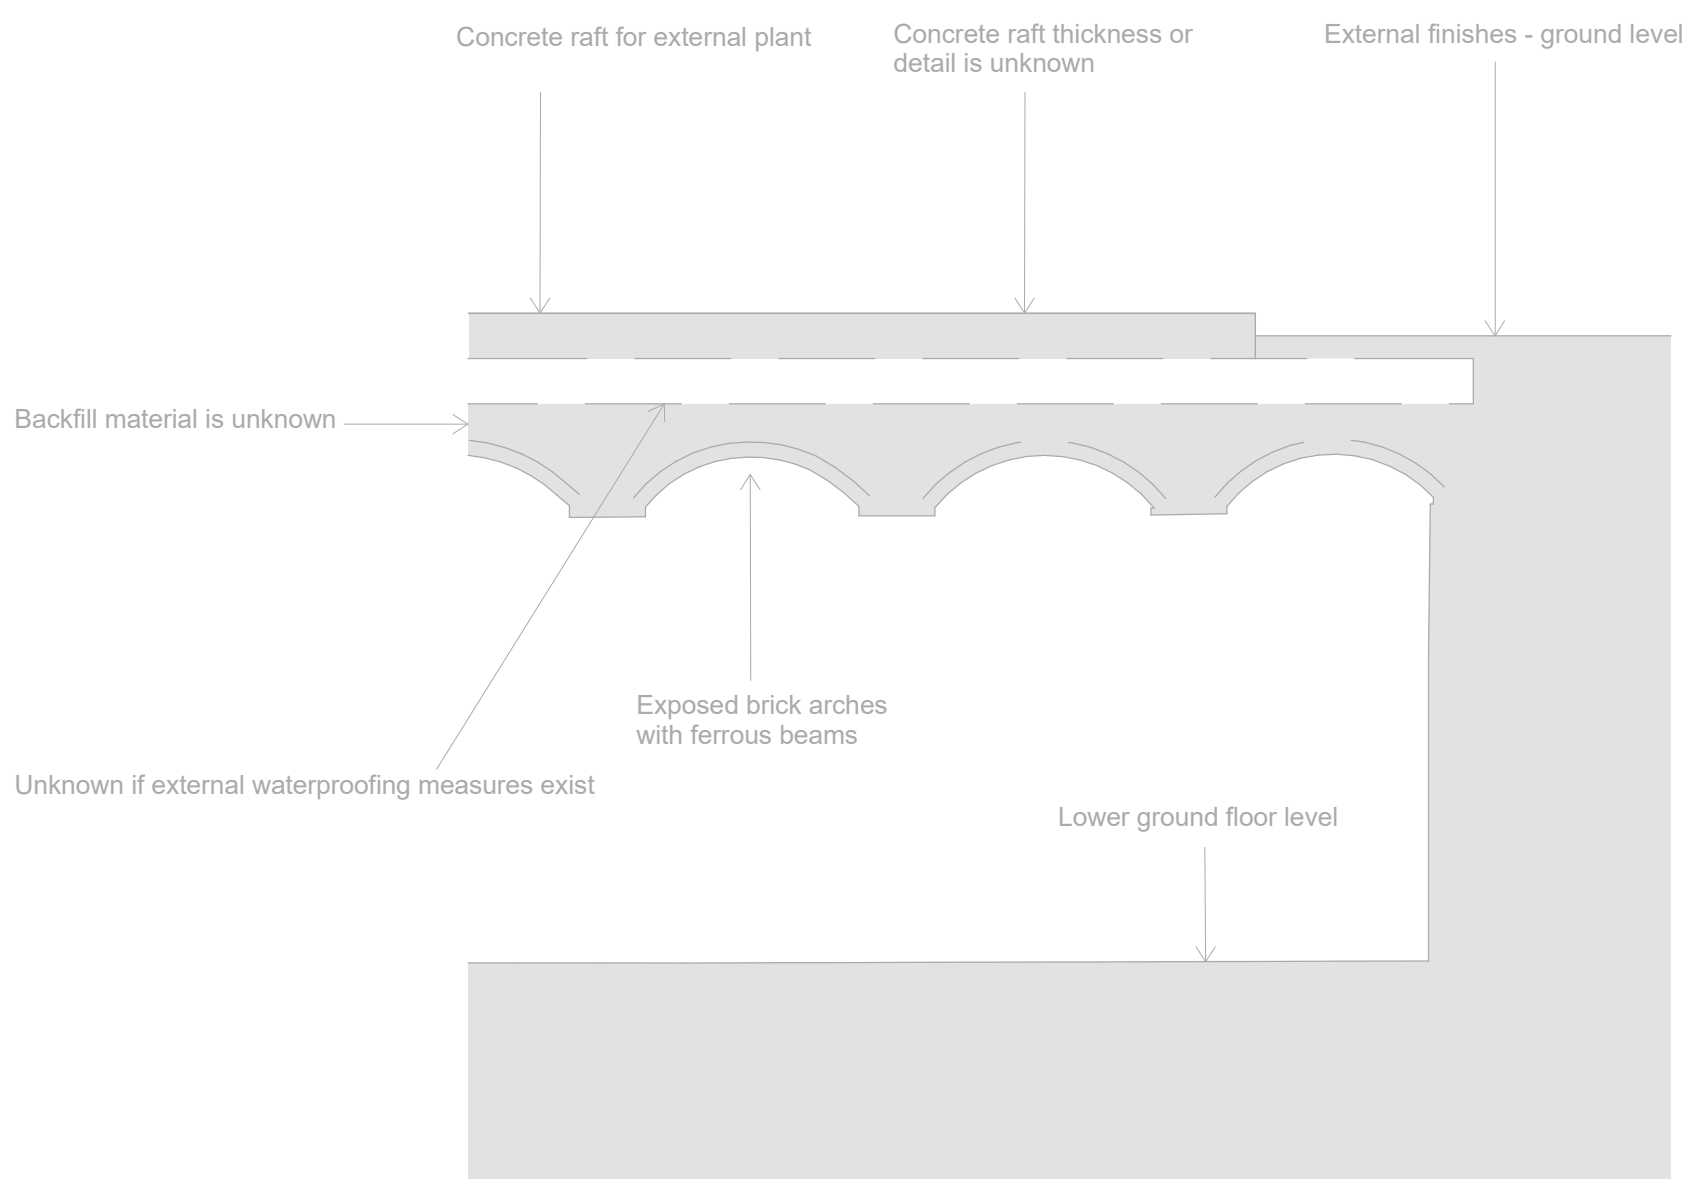

Section 1A as Existing
Scale 1:20

© Burol Happold Limited or its group companies.
All Rights Reserved. Burol Happold and its group companies accept no liability for any errors or omissions in this drawing.
This drawing has been prepared for the sole use and information of the Client. The liability of Burol Happold in respect of any information contained in this drawing shall not extend to any third parties. Burol Happold accepts no liability for any consequences of this drawing other than for the purpose for which it has been produced.
DO NOT SCALE THIS DRAWING.

SAFETY HEALTH AND ENVIRONMENTAL INFORMATION
IN ADDITION TO THE HAZARDOUS RISKS NORMALLY ASSOCIATED WITH THE TYPES OF WORK DETAILLED ON THIS DRAWING, NOTE THE FOLLOWING:

CONSTRUCTION

MAINTENANCE/OPERATION

DECOMMISSIONING/DEMOLITION

Notes
REFER TO DRAWING S-0010 FOR GENERAL NOTES.

Date	Description	Date	Drn	App'd
------	-------------	------	-----	-------

STAGE 3

Project Stage

S3 - FOR REVIEW AND COMMENT

Status of Drawing

BURO HAPPOLD

2nd Floor Eastgate,
7 Castle Street,
Northampton NN1 6LZ,
UK
Tel: +44 (0)1603 220 0000
Fax: +44 (0)1603 787 4143
Email: 0204754@burolhappold.com
Web: www.burolhappold.com

Client: SCIENCE MUSEUM GROUP
Architect: BUTTRESS
Project: **SIM SITE WIDE CAPITAL WORKS**
Dwg Title: SEG SECTIONS

Job No: **0054704** Scale: A3
1 : 50

Drawn By: TC Checked By: PC Approved By: DC

Drawing No: **SIM-BHE-SEG-XX-DR-S-1211** Revision: