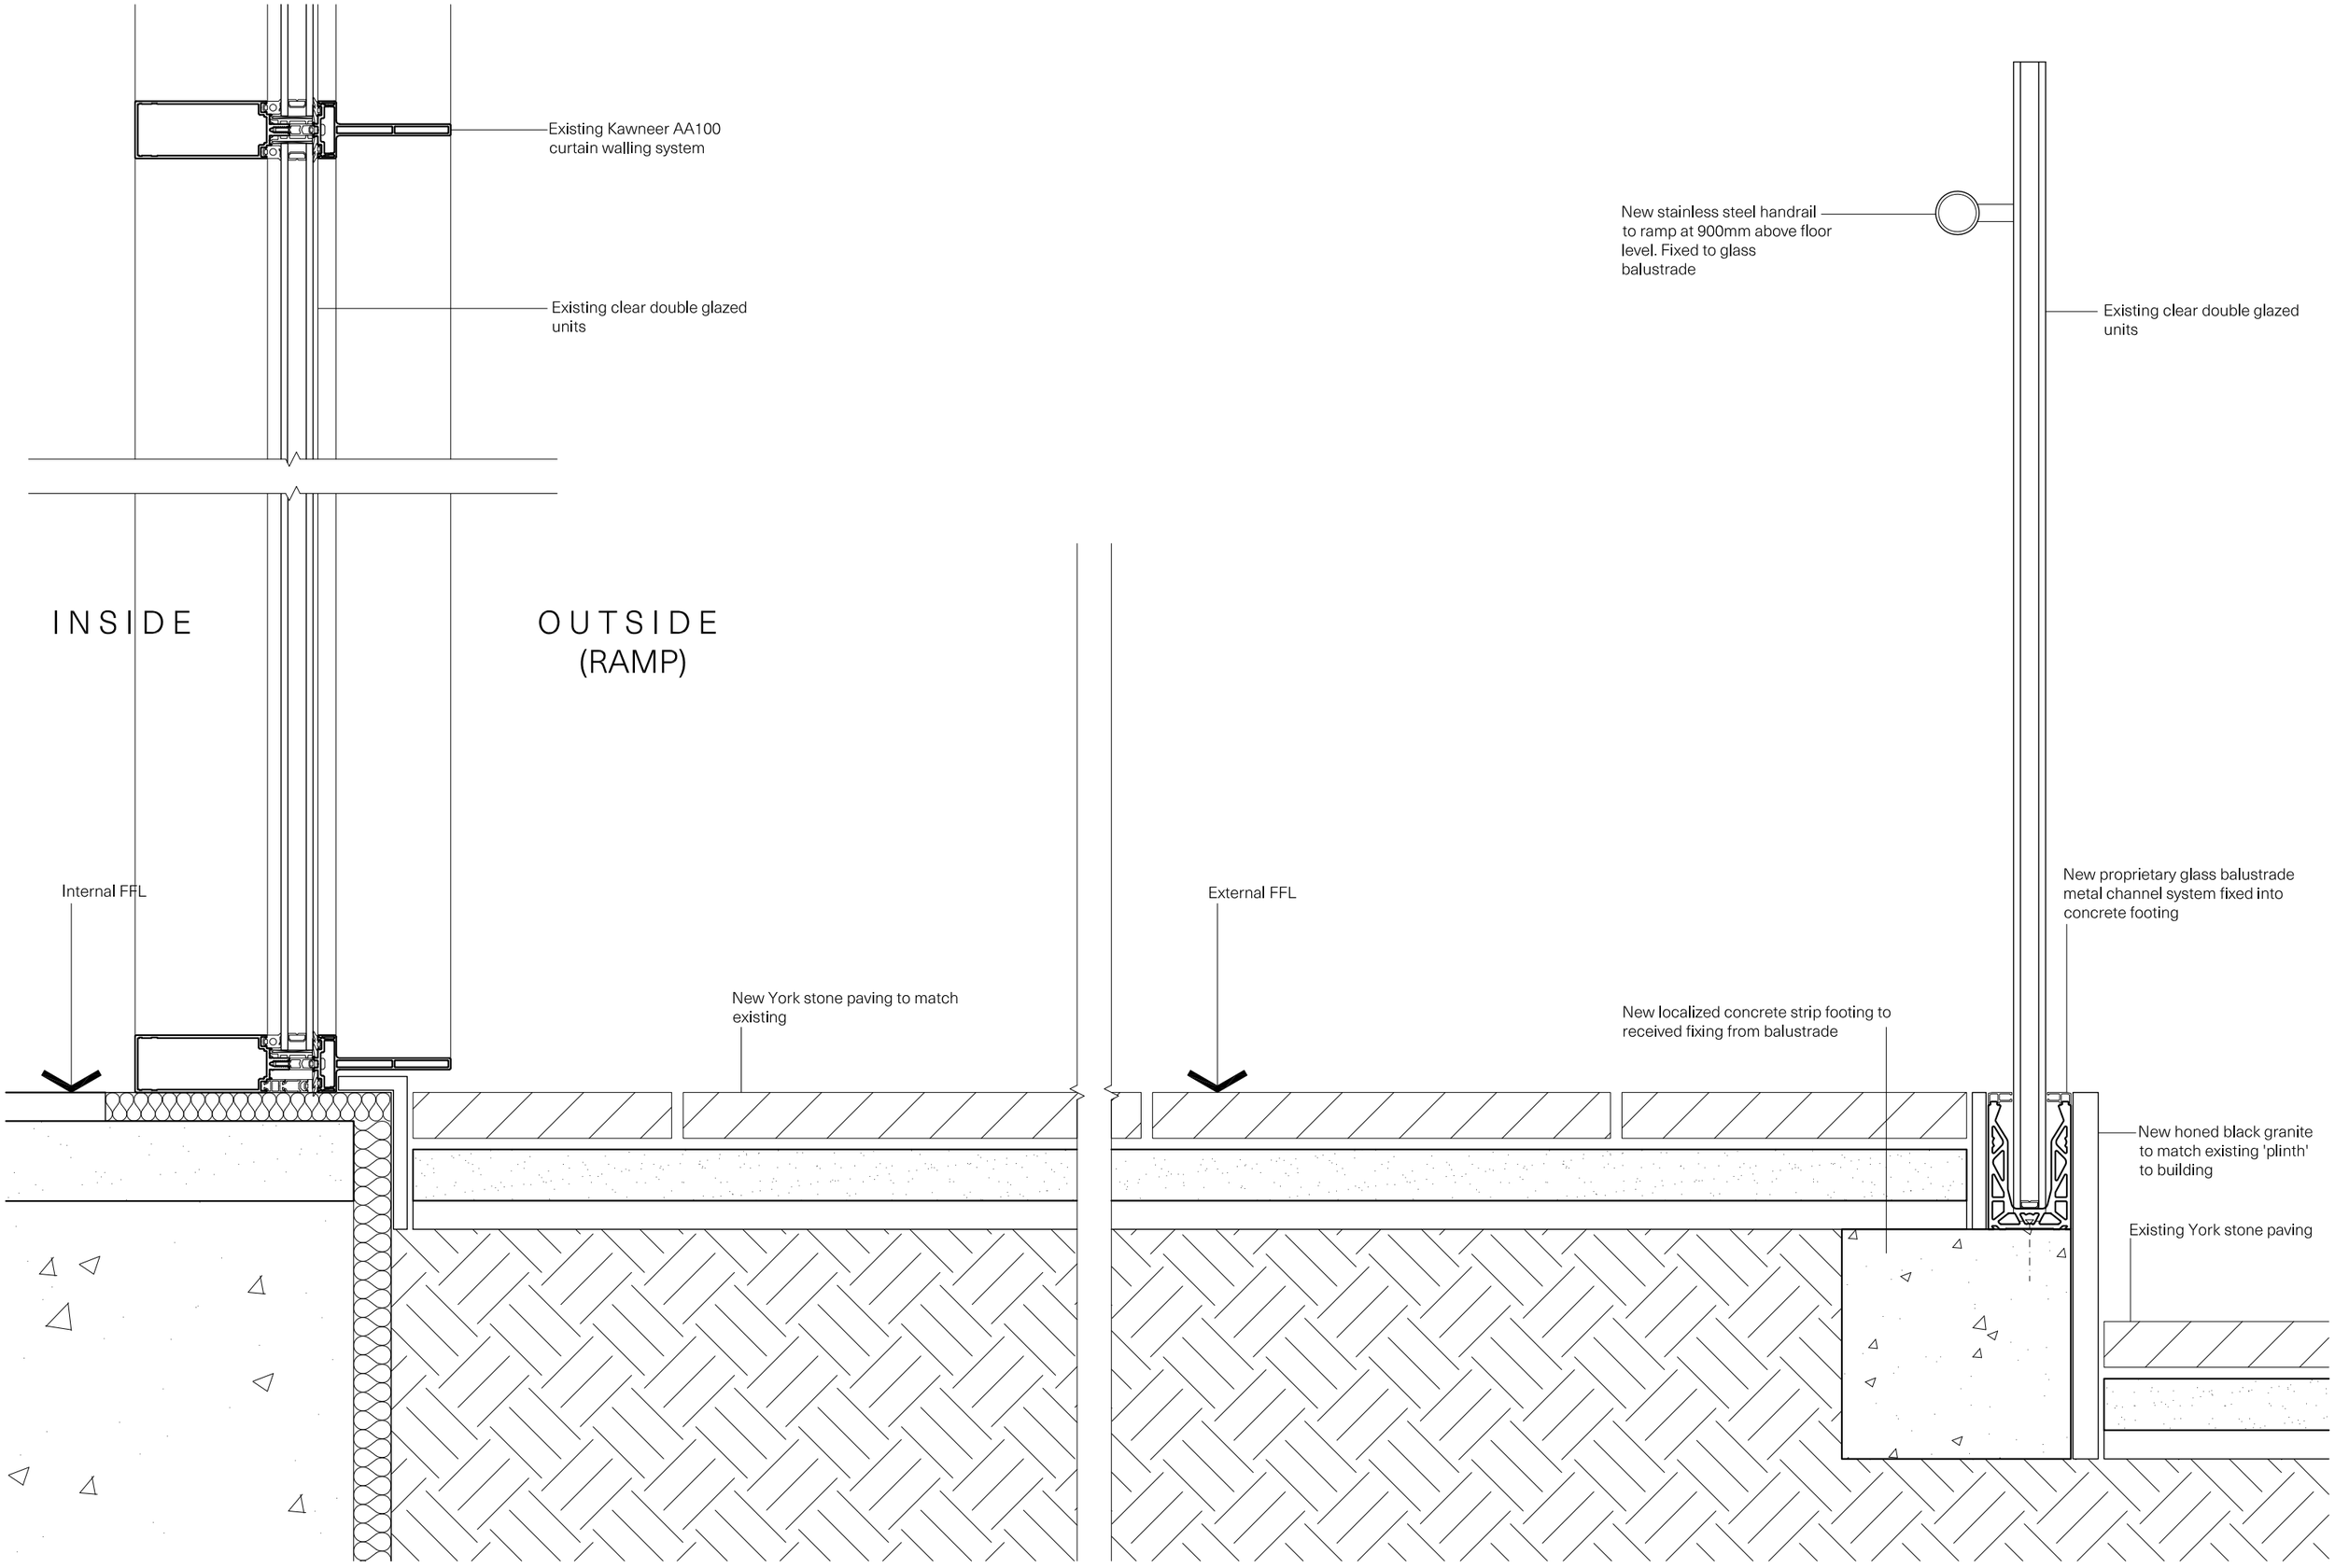

Up North Architects	North	Drawing Title:	Drawing Number:	Revision:	Scale:	Job No.:	Date:	RIBA Stage:	Drawing Purpose:
		Ramp Detail	095	-	1:5 @ A3	M868	Dec 2023	04 - Technical Design	For Information