


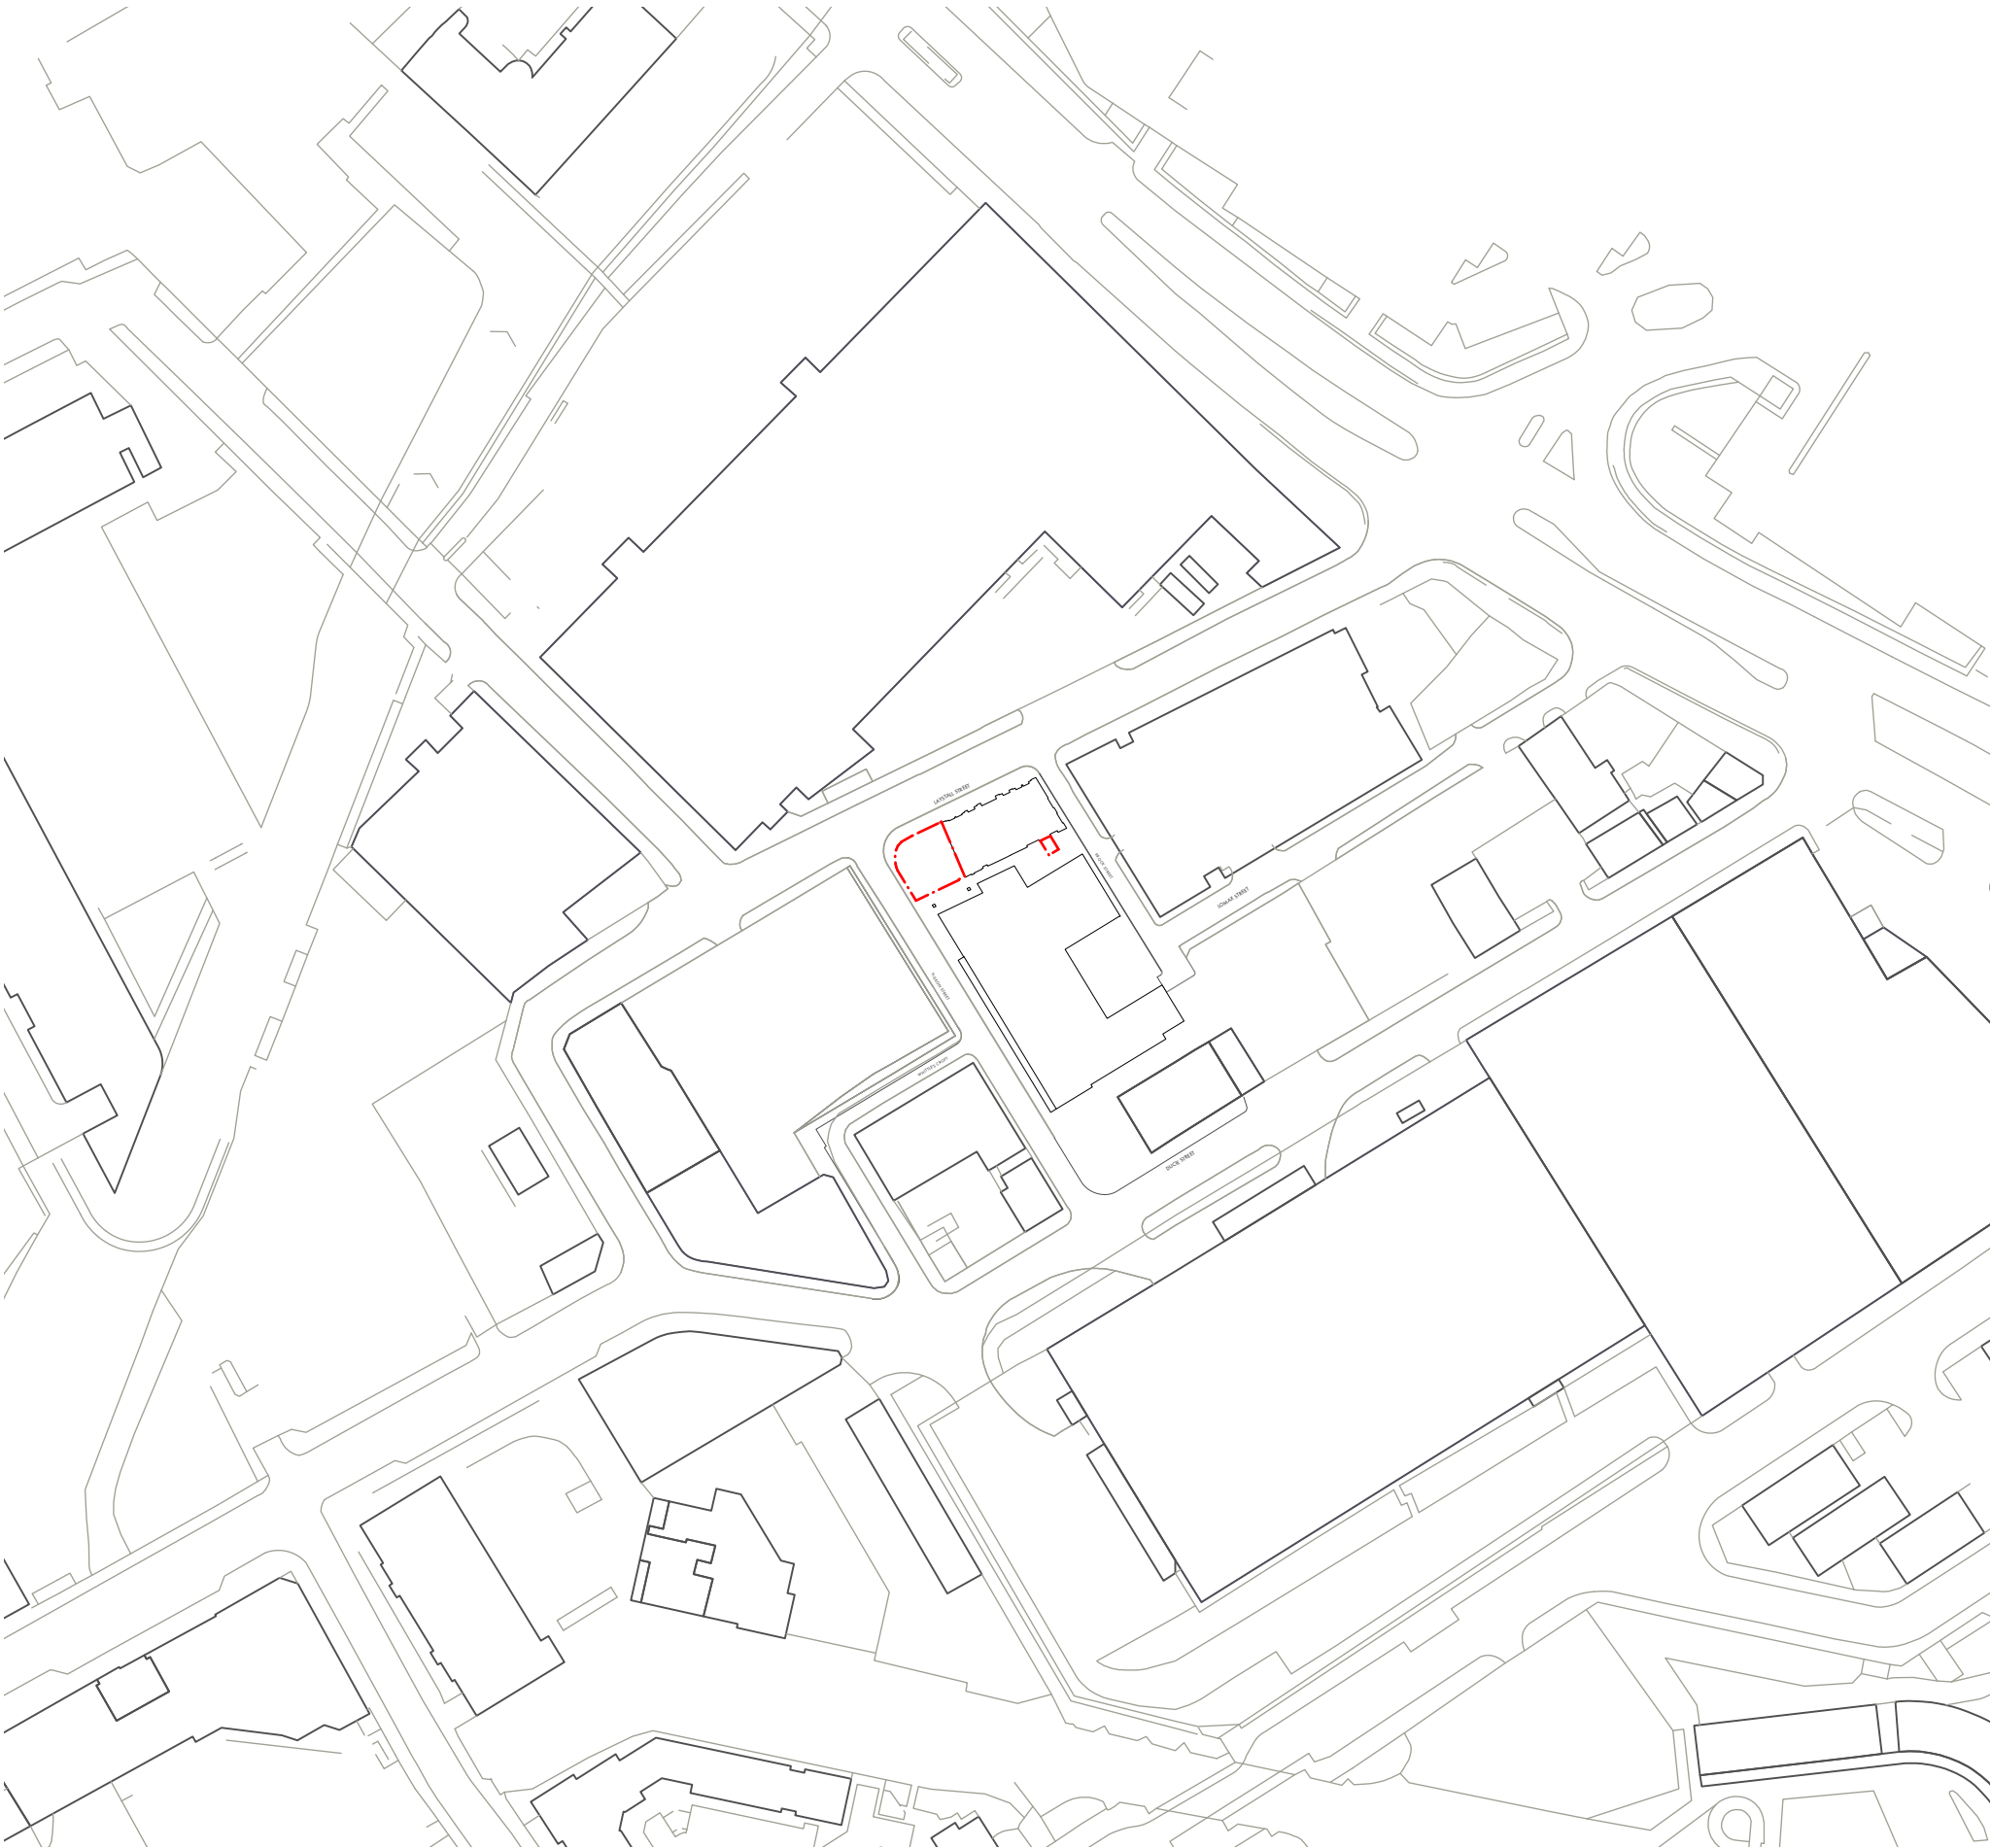

SITE LOCATION PLAN
1:1250 @ A3

REVISION	DATE	DESCRIPTION
A	15/11/23	SECOND SITE BOUNDARY ADDED

KEY

 SITE BOUNDARY

OMIArchitects

31 Blackfriars Road, Salford, Manchester, M3 7AQ
+44(0)161 832 3242 / info@omiarchitects.com / www.omiarchitects.com

PROJECT	LAYSTALL STREET - LISTED BUILDING EXTENSION					
DRAWING	SITE LOCATION PLAN					
DATE	AUG 23	DRAWN BY	DS	SCALE	1:1250	@A3
JOB NO.	1383	DWG.NO.	L0301			