

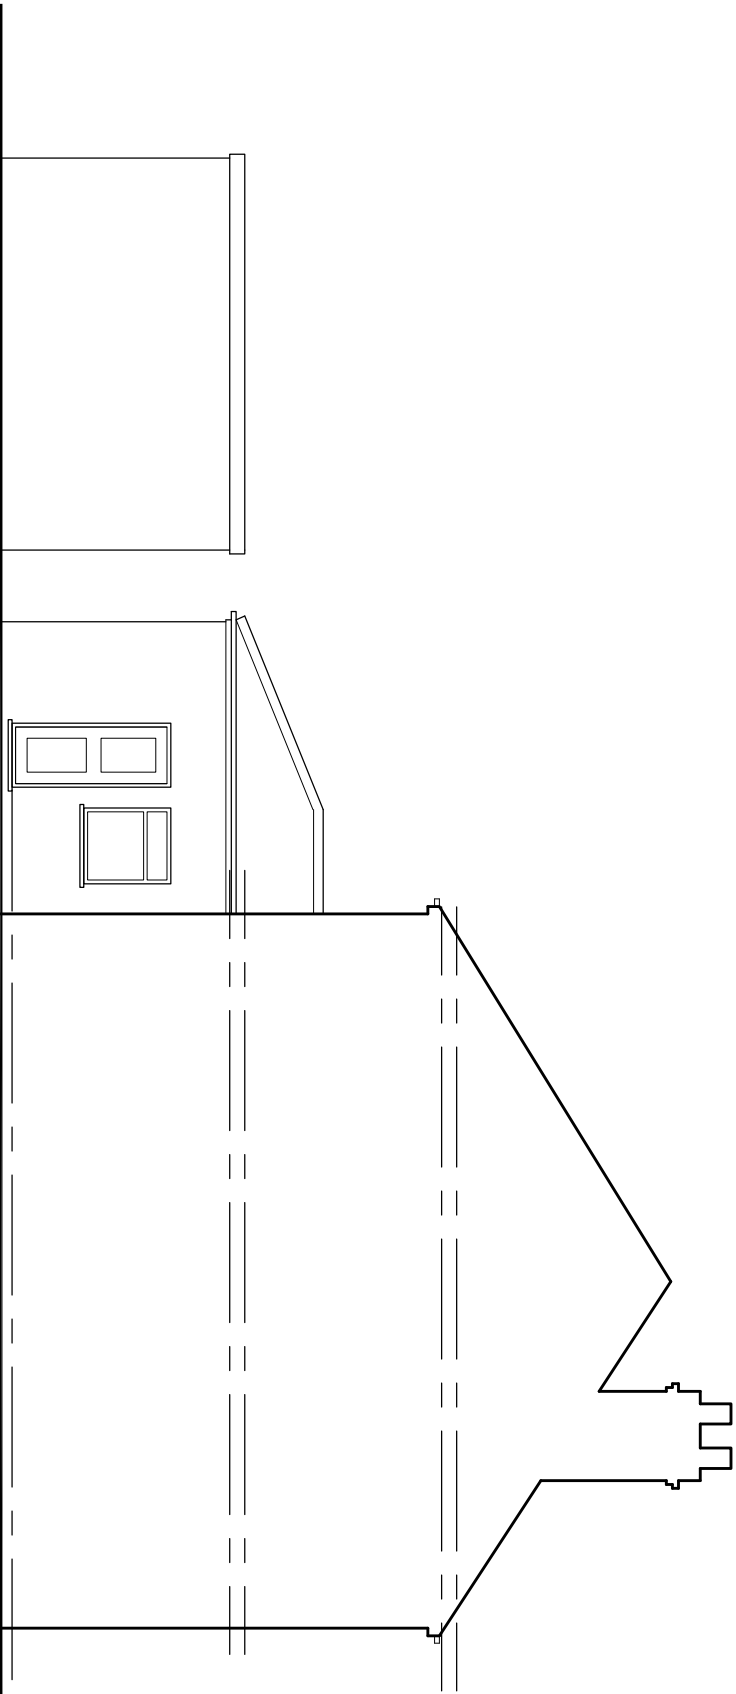


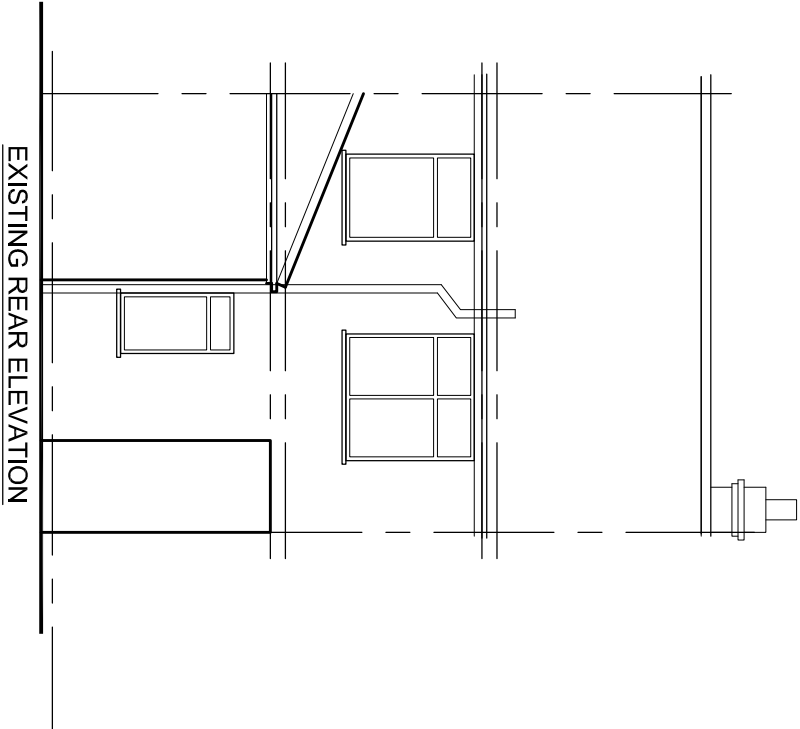

EXISTING SIDE ELEVATION

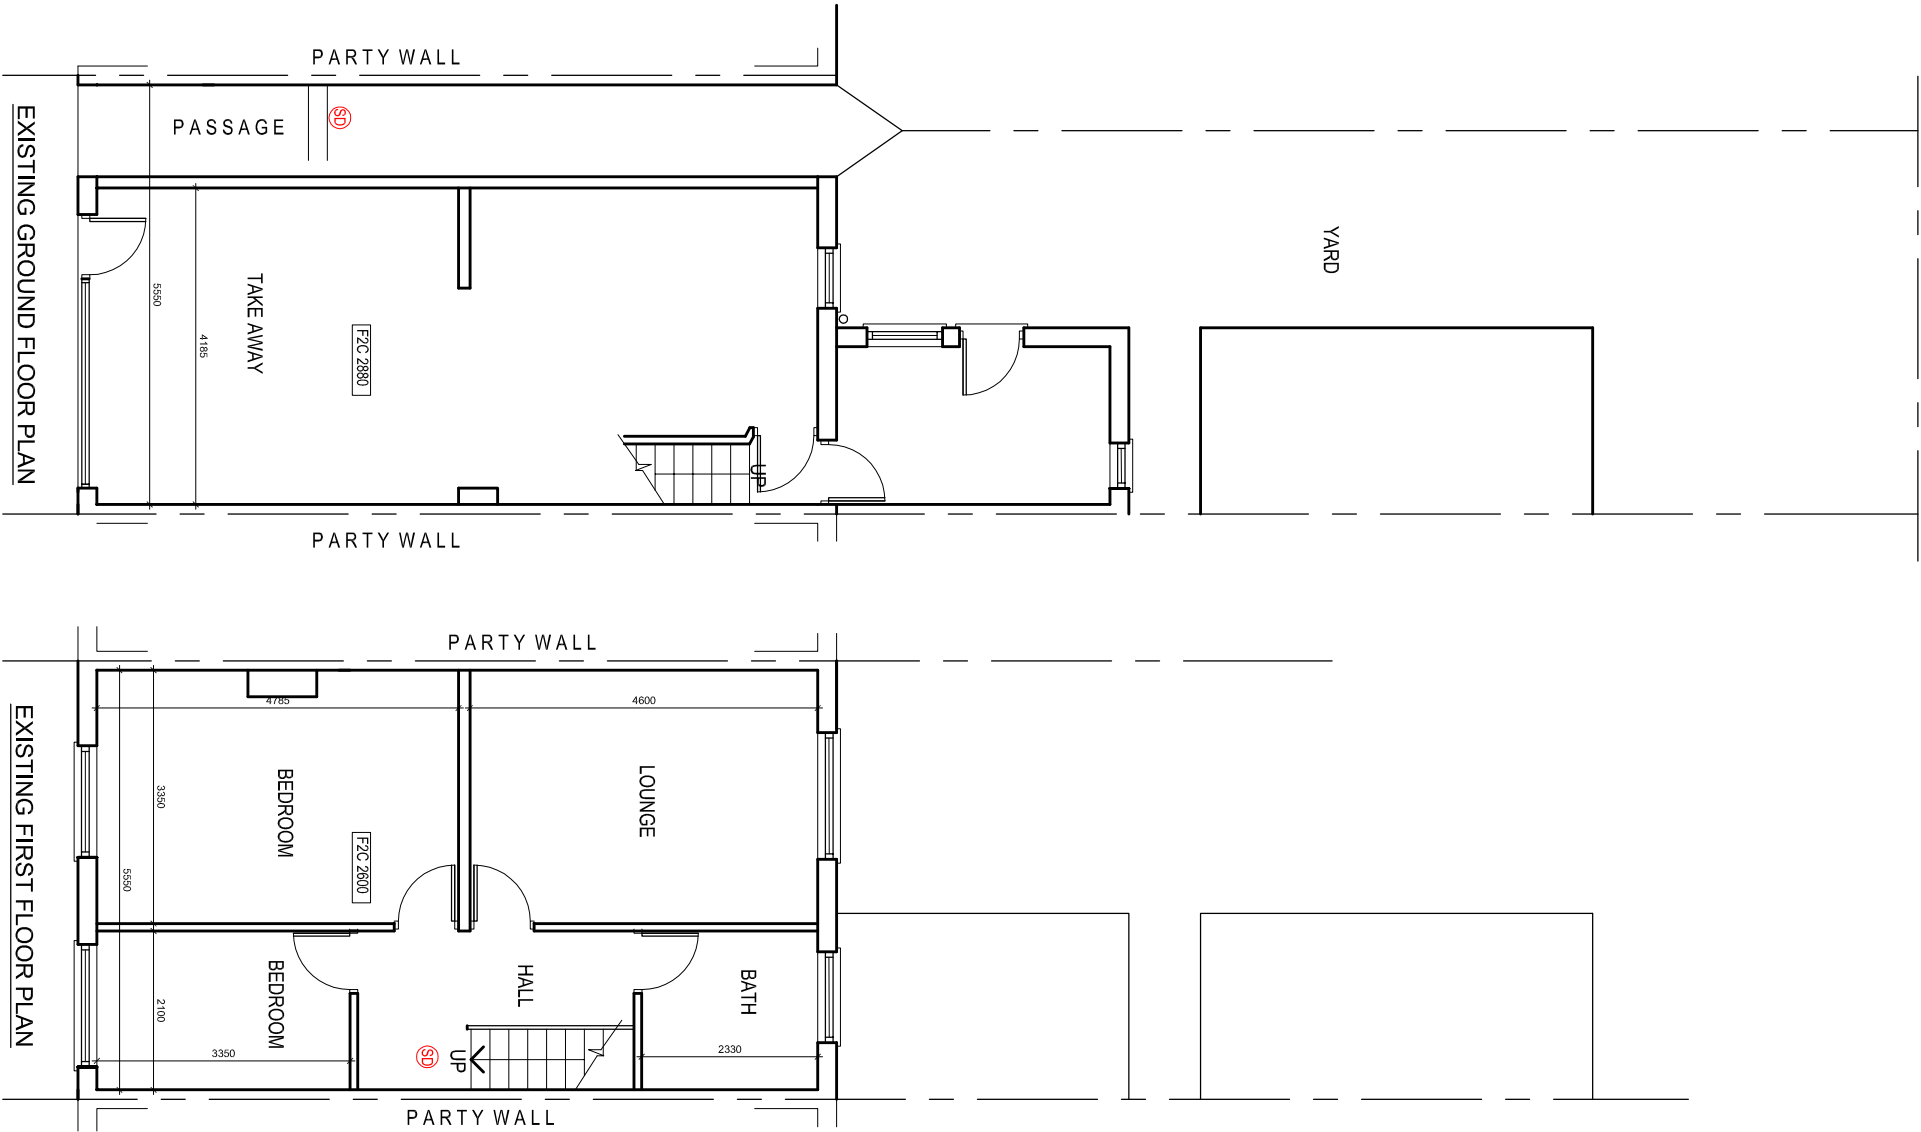

EXISTING REAR ELEVATION