


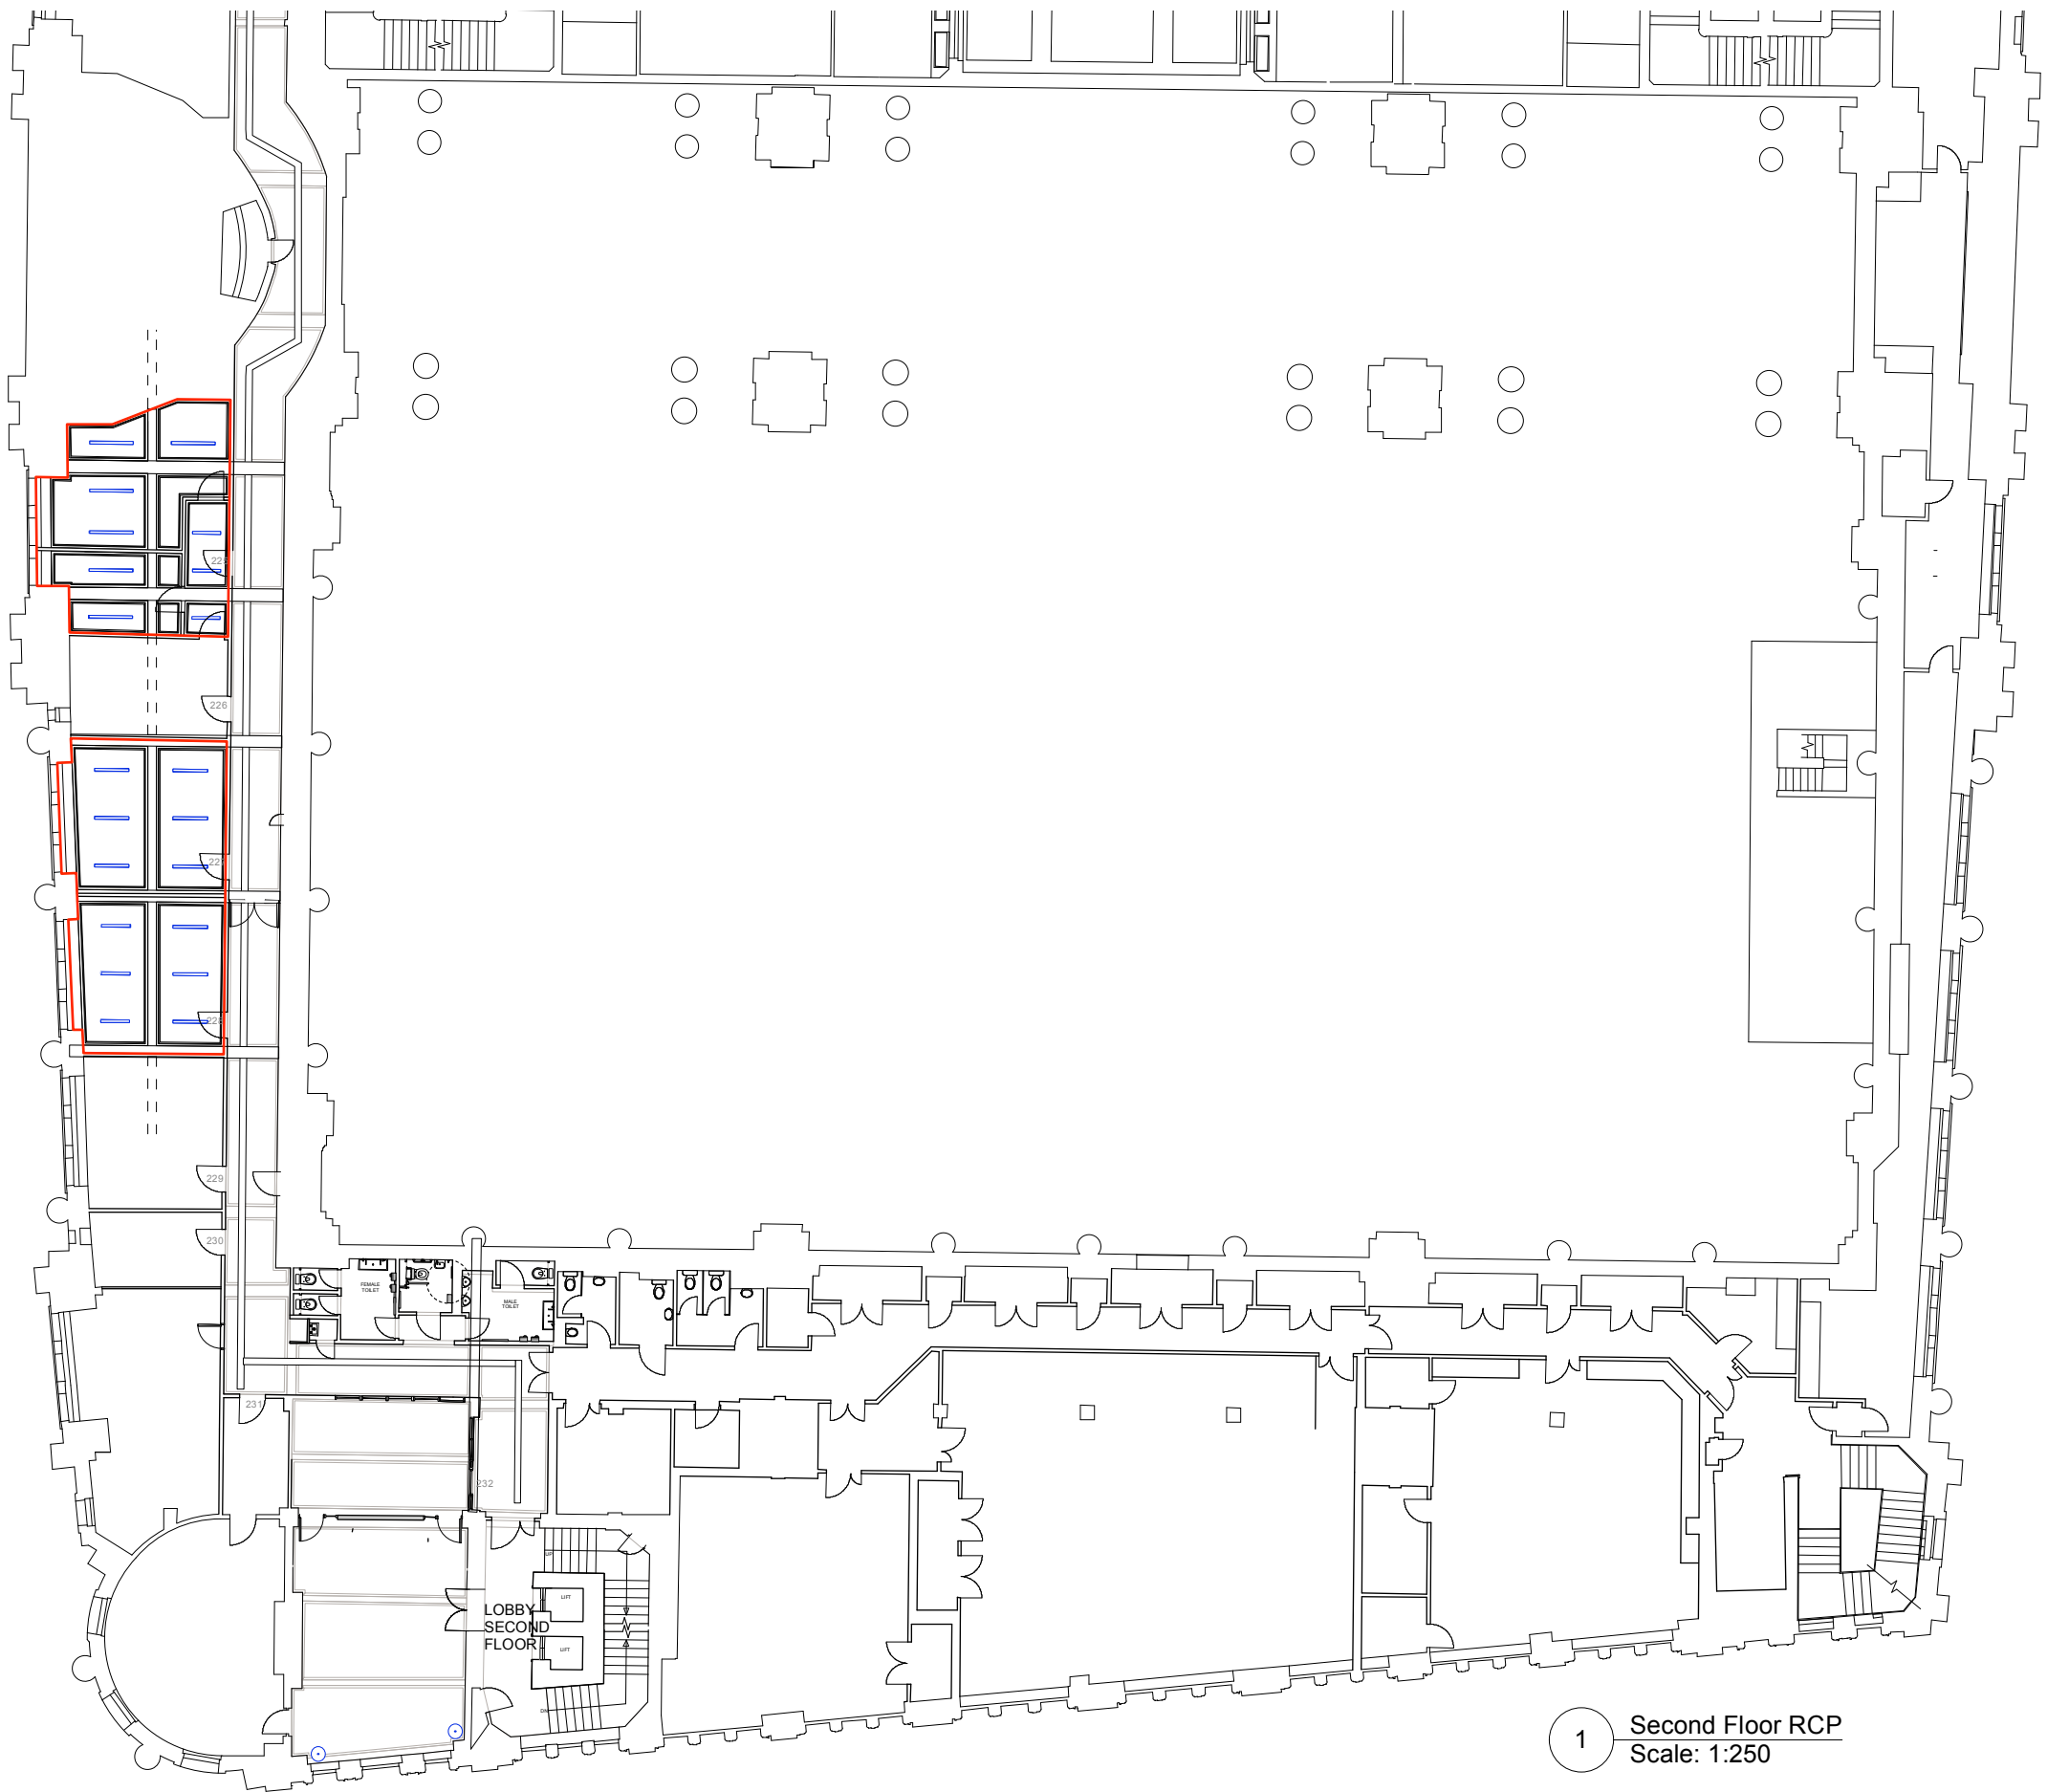

1 Second Floor RCP
Scale: 1:250

Key

 Area of proposed works:



All areas of proposed works include -

Soffits

To be re-painted with Dulux Diamond Matt cleanable emulsion, colour 30BB 83/001. Preparation and number of coats will be dependent on condition of existing walls - 2no undercoat and 1no top-coat minimum.

 New Suspended Lights

Manufacturer: Easilume
Product: Asola LN14 Direct/ Indirect Linear
Colour: RAL 9016 PPC
Colour Temp: 4000K
Refer to Heritage Statement for details on appearance

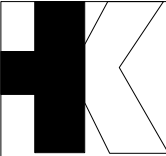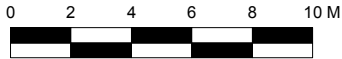

Revisions		
P1	Issued for Listed Building consent	14.02.23
P2	Acoustic Pads Removed	21.06.23
P3	Paint Colour	03.07.23



PLANNING		Dwg. No.	426.PL.82
Project		Drawing title	
Manchester Royal Exchange, Southern Offices		Existing/Proposed 2nd Floor RCP	
Client		Scale 1:250 @ A3	Rev P3
BVK		Drawn by FB	Date Jan 2023
Do not scale. All dimensions to be confirmed on site. Information contained in this drawing is the sole copyright of Hutchison Kivotos Architects Ltd. and is not to be reproduced without permission.			