


Notes:

PANEL HEATER WIRING TO BE CONTAINED USING 20MM WHITE PVC CONDUIT

1 No. T&E RADIAL TO BE
INSTALLED FOR PANEL
HEATER CIRCUIT. SUPPLIED
VIA LOCAL CONSUMER UNIT
PROTECTED BY 32A 30mA
RCBO.




EP 1-02 ELECTRIC
PANEL HEATER

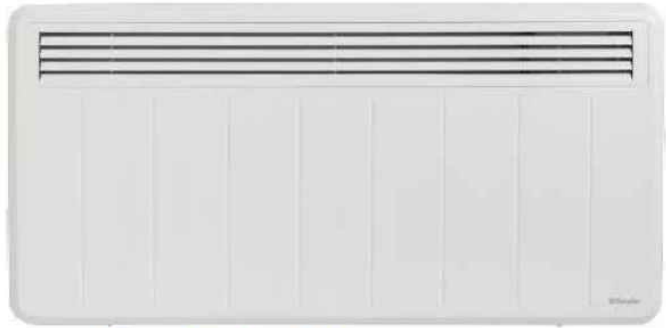

2kW DIMPLEX PLX HEATER



DROP DOWN TO LOW LEVEL
TO SWITCHED FUSED SPUR

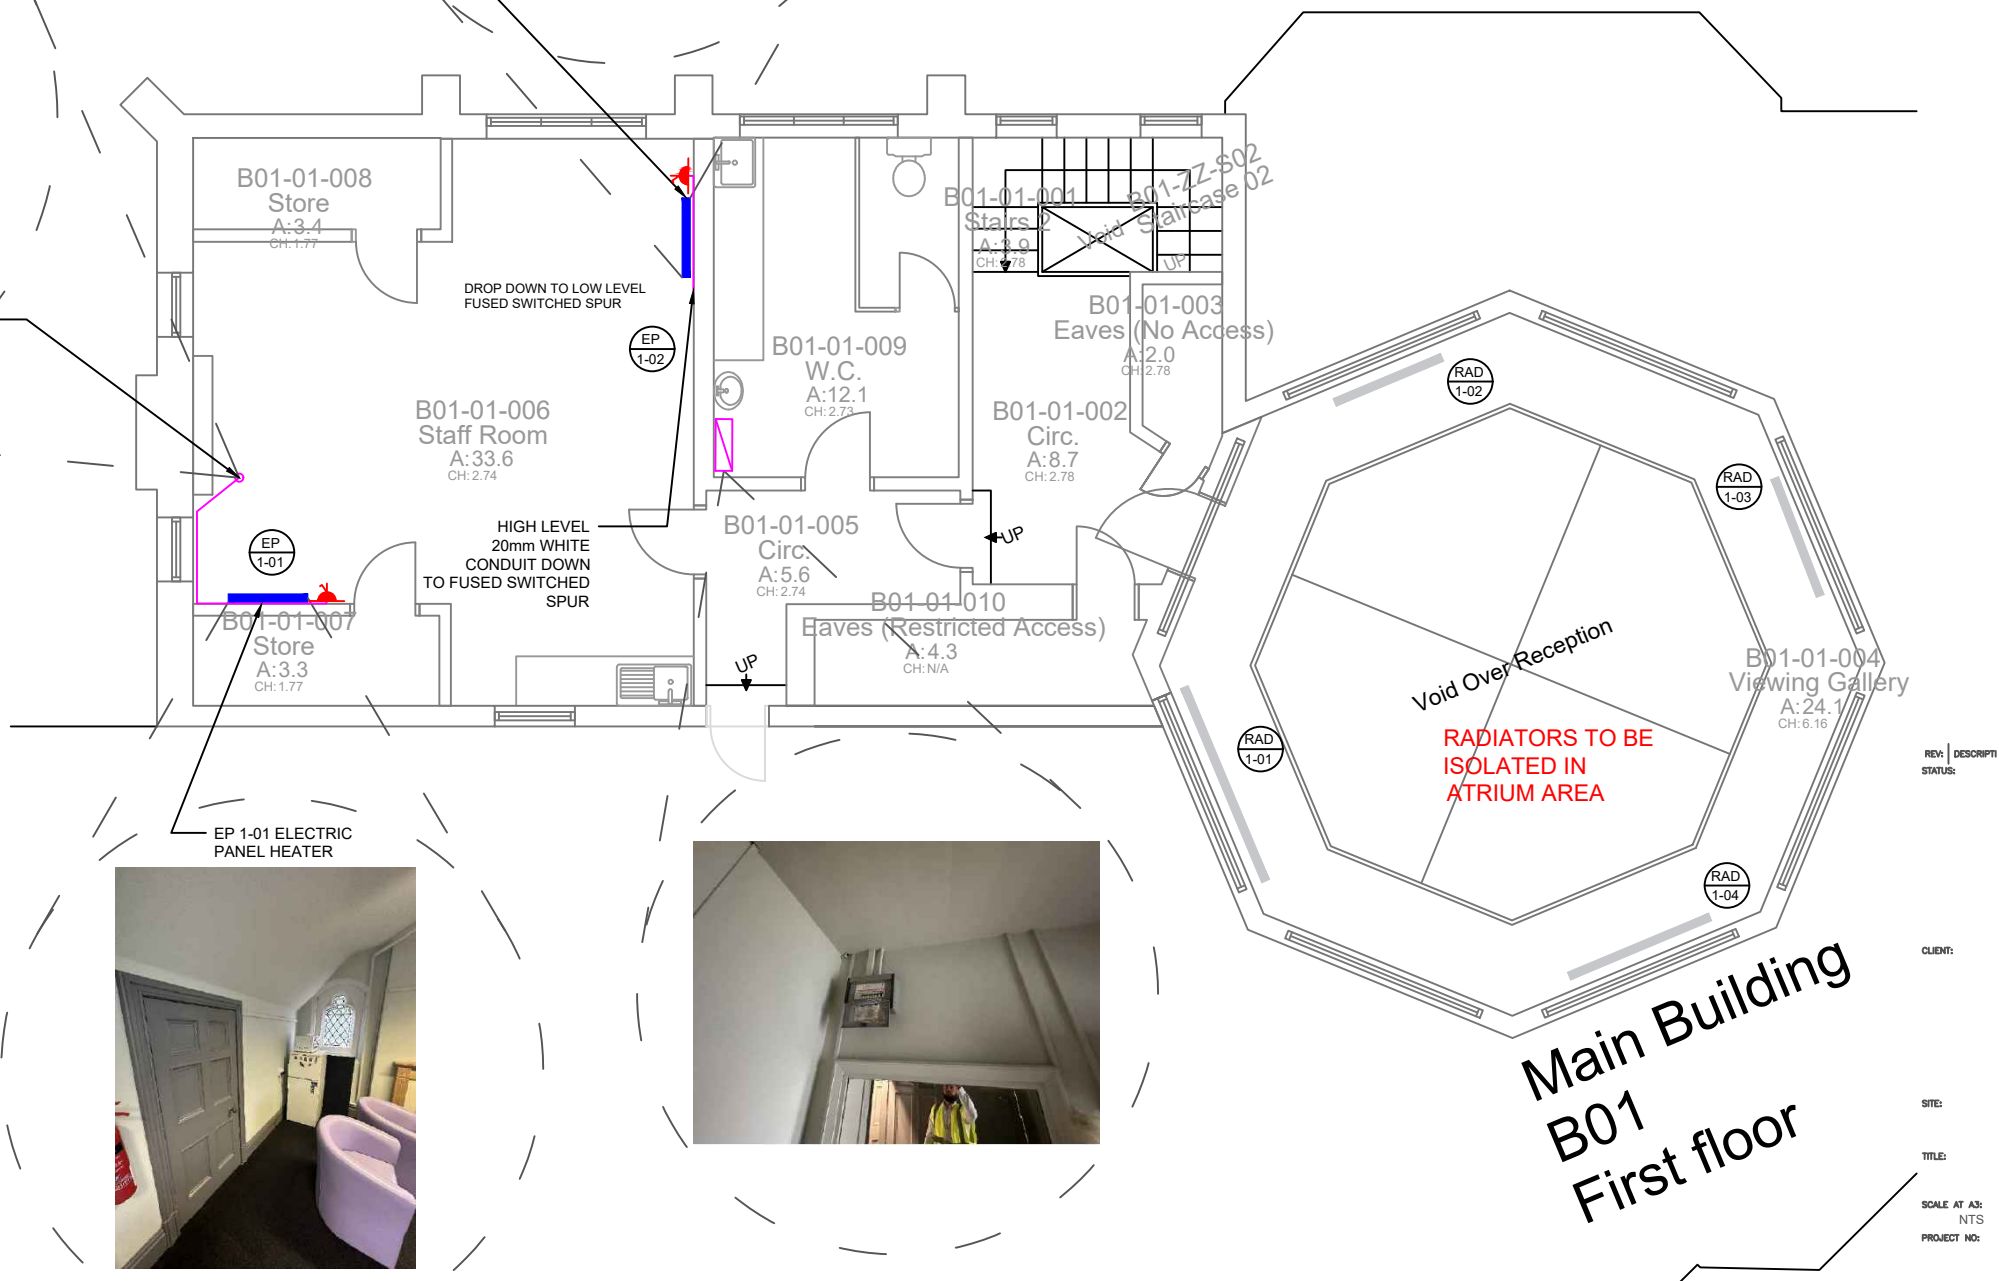

R4	STATUS CHANGED TO CONSTRUCTION	PS	21/09/23
R3	ADDED CONDUIT ROUTING	JL	JULY 4
R2	ADDED IMAGES	JL	JUNE 28

REV:	DESCRIPTION:	BY:	DATE:
STATUS:		CONSTRUCTION	

AP MITCHELL GROUP
19 High Street
Neston
Cheshire
CH64 9TZ

CLIENT:

The logo for 'tjm projects' features a red circle and a blue circle overlapping. The letters 'tjm' are written in white lowercase font across the intersection, and the word 'projects' is written in a smaller white lowercase font below it. A registered trademark symbol (®) is located above the 'm'.

SITE: DIDSBURY LIBRARY
MANCHESTER

TITLE: HEATING
LAYOUT-FF

SCALE AT A3: NTS	DATE: JUNE 2023	DRAWN: PS	CHECKED: DJM
PROJECT NO: J-24045	DRAWING NO: M05		REVISION: R4