


Rutherford Building Protection Strategy

<u>Item</u>	<u>Protection</u>	<u>Colour</u>
Floor	Impact Board Fr 6mm	Purple
	Breather Shield FR	
Windows	Proplex Fr 2mm	Red
Stairs	Tech Dura MD Sticky Mat	Yellow
Walls/Glazed Brick	Proplex FR 2mm	Blue
Doors	Proplex FR 4mm	Orange
Lift	Impact Board Fr 6mm	Cyan
Tiles	Proplex FR 4mm	Dark Green
Balustrade	Proplex FR 2mm	Green
	Handrail Protector FR 2mm (o-profile)	

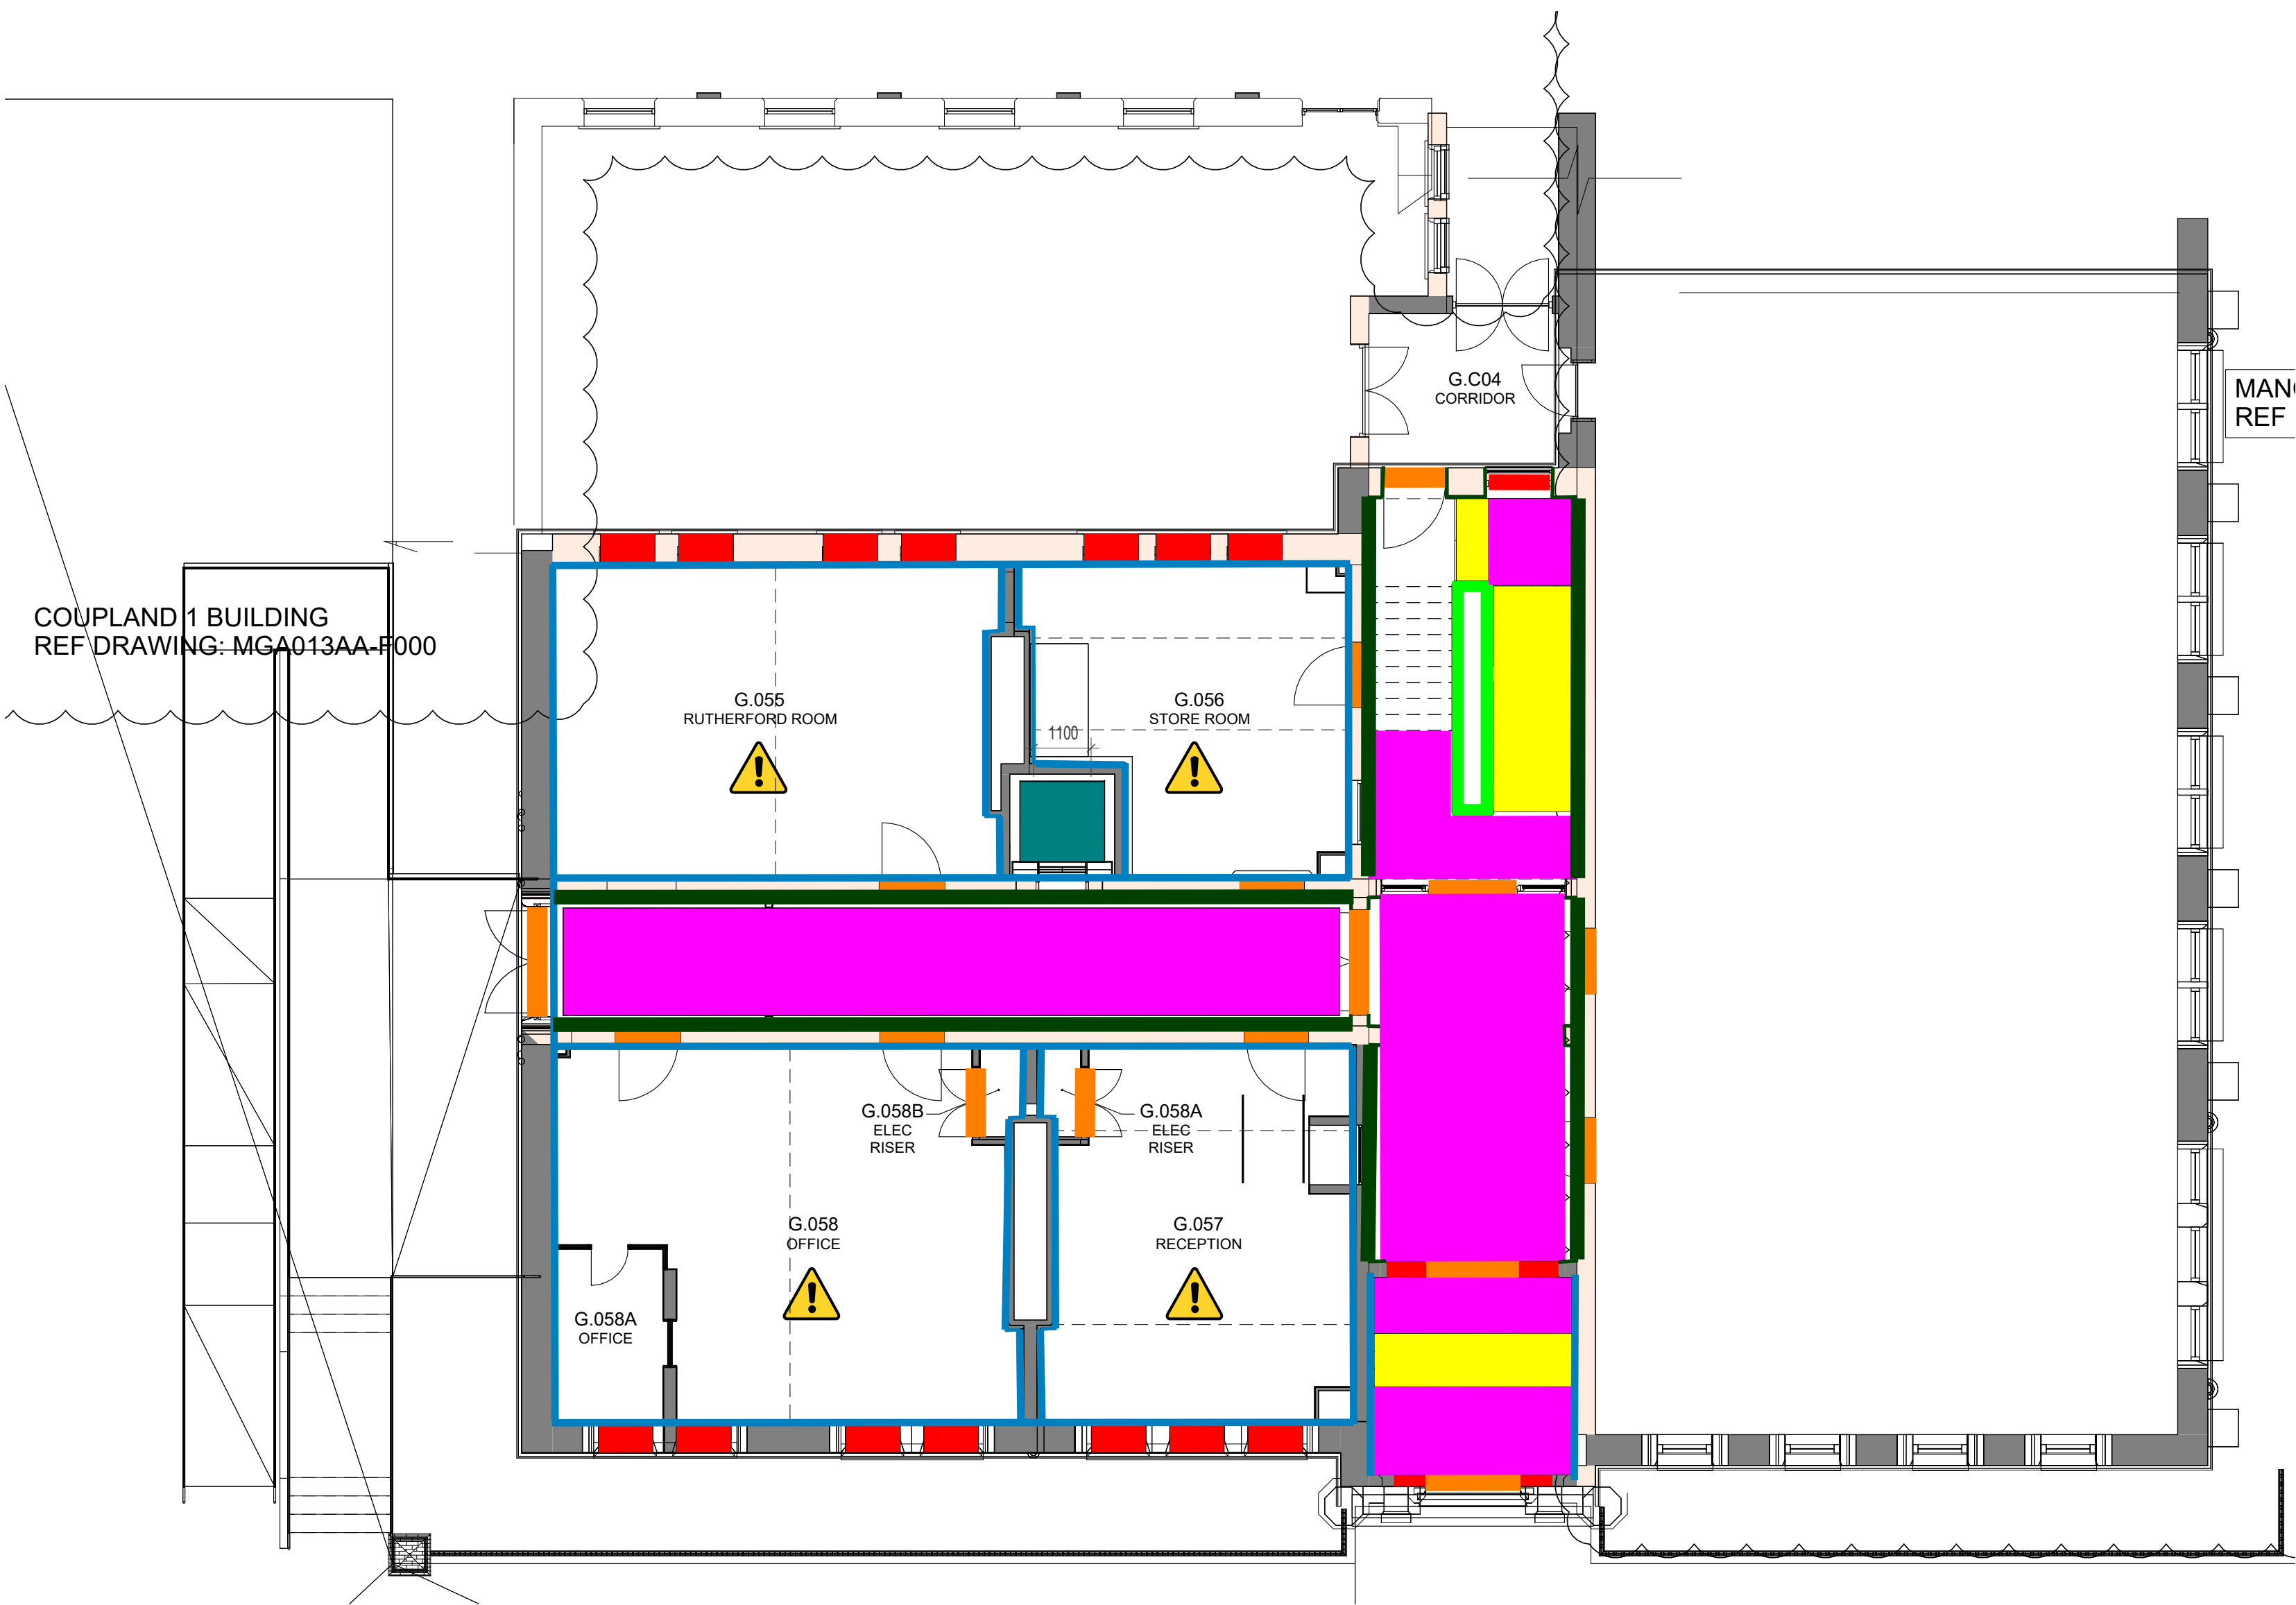

COUPLAND 1 BUILDING
REF DRAWING: MGA013AA-P000

Notes:

- This drawing is copyright.
- Do not scale dimensions from this drawing.
- This drawing is to be read in conjunction with all other relevant drawings.
- All discrepancies on this drawing are to be reported to the architect.
- Do not modify any element of this drawing.
- Use drawing only for purpose(s) issued.
- This drawing may contain colour.

Scale Bar

North Point

Key Plan

Hazard



HAZ-xx

To warn of significant hazards or information that is unusual

To be read in conjunction with all other consultant's information, surveys + recommendations

The following external model files are included within this drawing:

P6	2023/10/06	Stage 4 Issue for Costing	AB	RM
P5	2023/09/22	Drawings updated following conservation consultant comments.	AB	RM
P4	2023/09/07	Drawings issued for LBC Demolition Application	AB	RM
P3	2023/07/21	Preliminary Issue to Heritage Consultant	AB	RM
P2	2023/06/26	Endoscopy Survey information	AJ	AB
P1	2023/06/02	Stage 3 Preliminary Issue for costing	AB	RM

Rev	Date	Revision Notes	Drawn	Review

MANCHESTER

1824


The University of Manchester




Project
Rutherford Building

Drawing Title
Existing GA Plan - Level GF

Job Number	Date	Security Classification	Drawn By
141532	19.05.23		AB
Scale@A2	Purpose		Reviewed By
1 : 100	STAGE 4 - FOR COSTING		RM
Drawing Number			Revision
2000-RBUM-ARC-XX-GF-DR-A-2000			P6

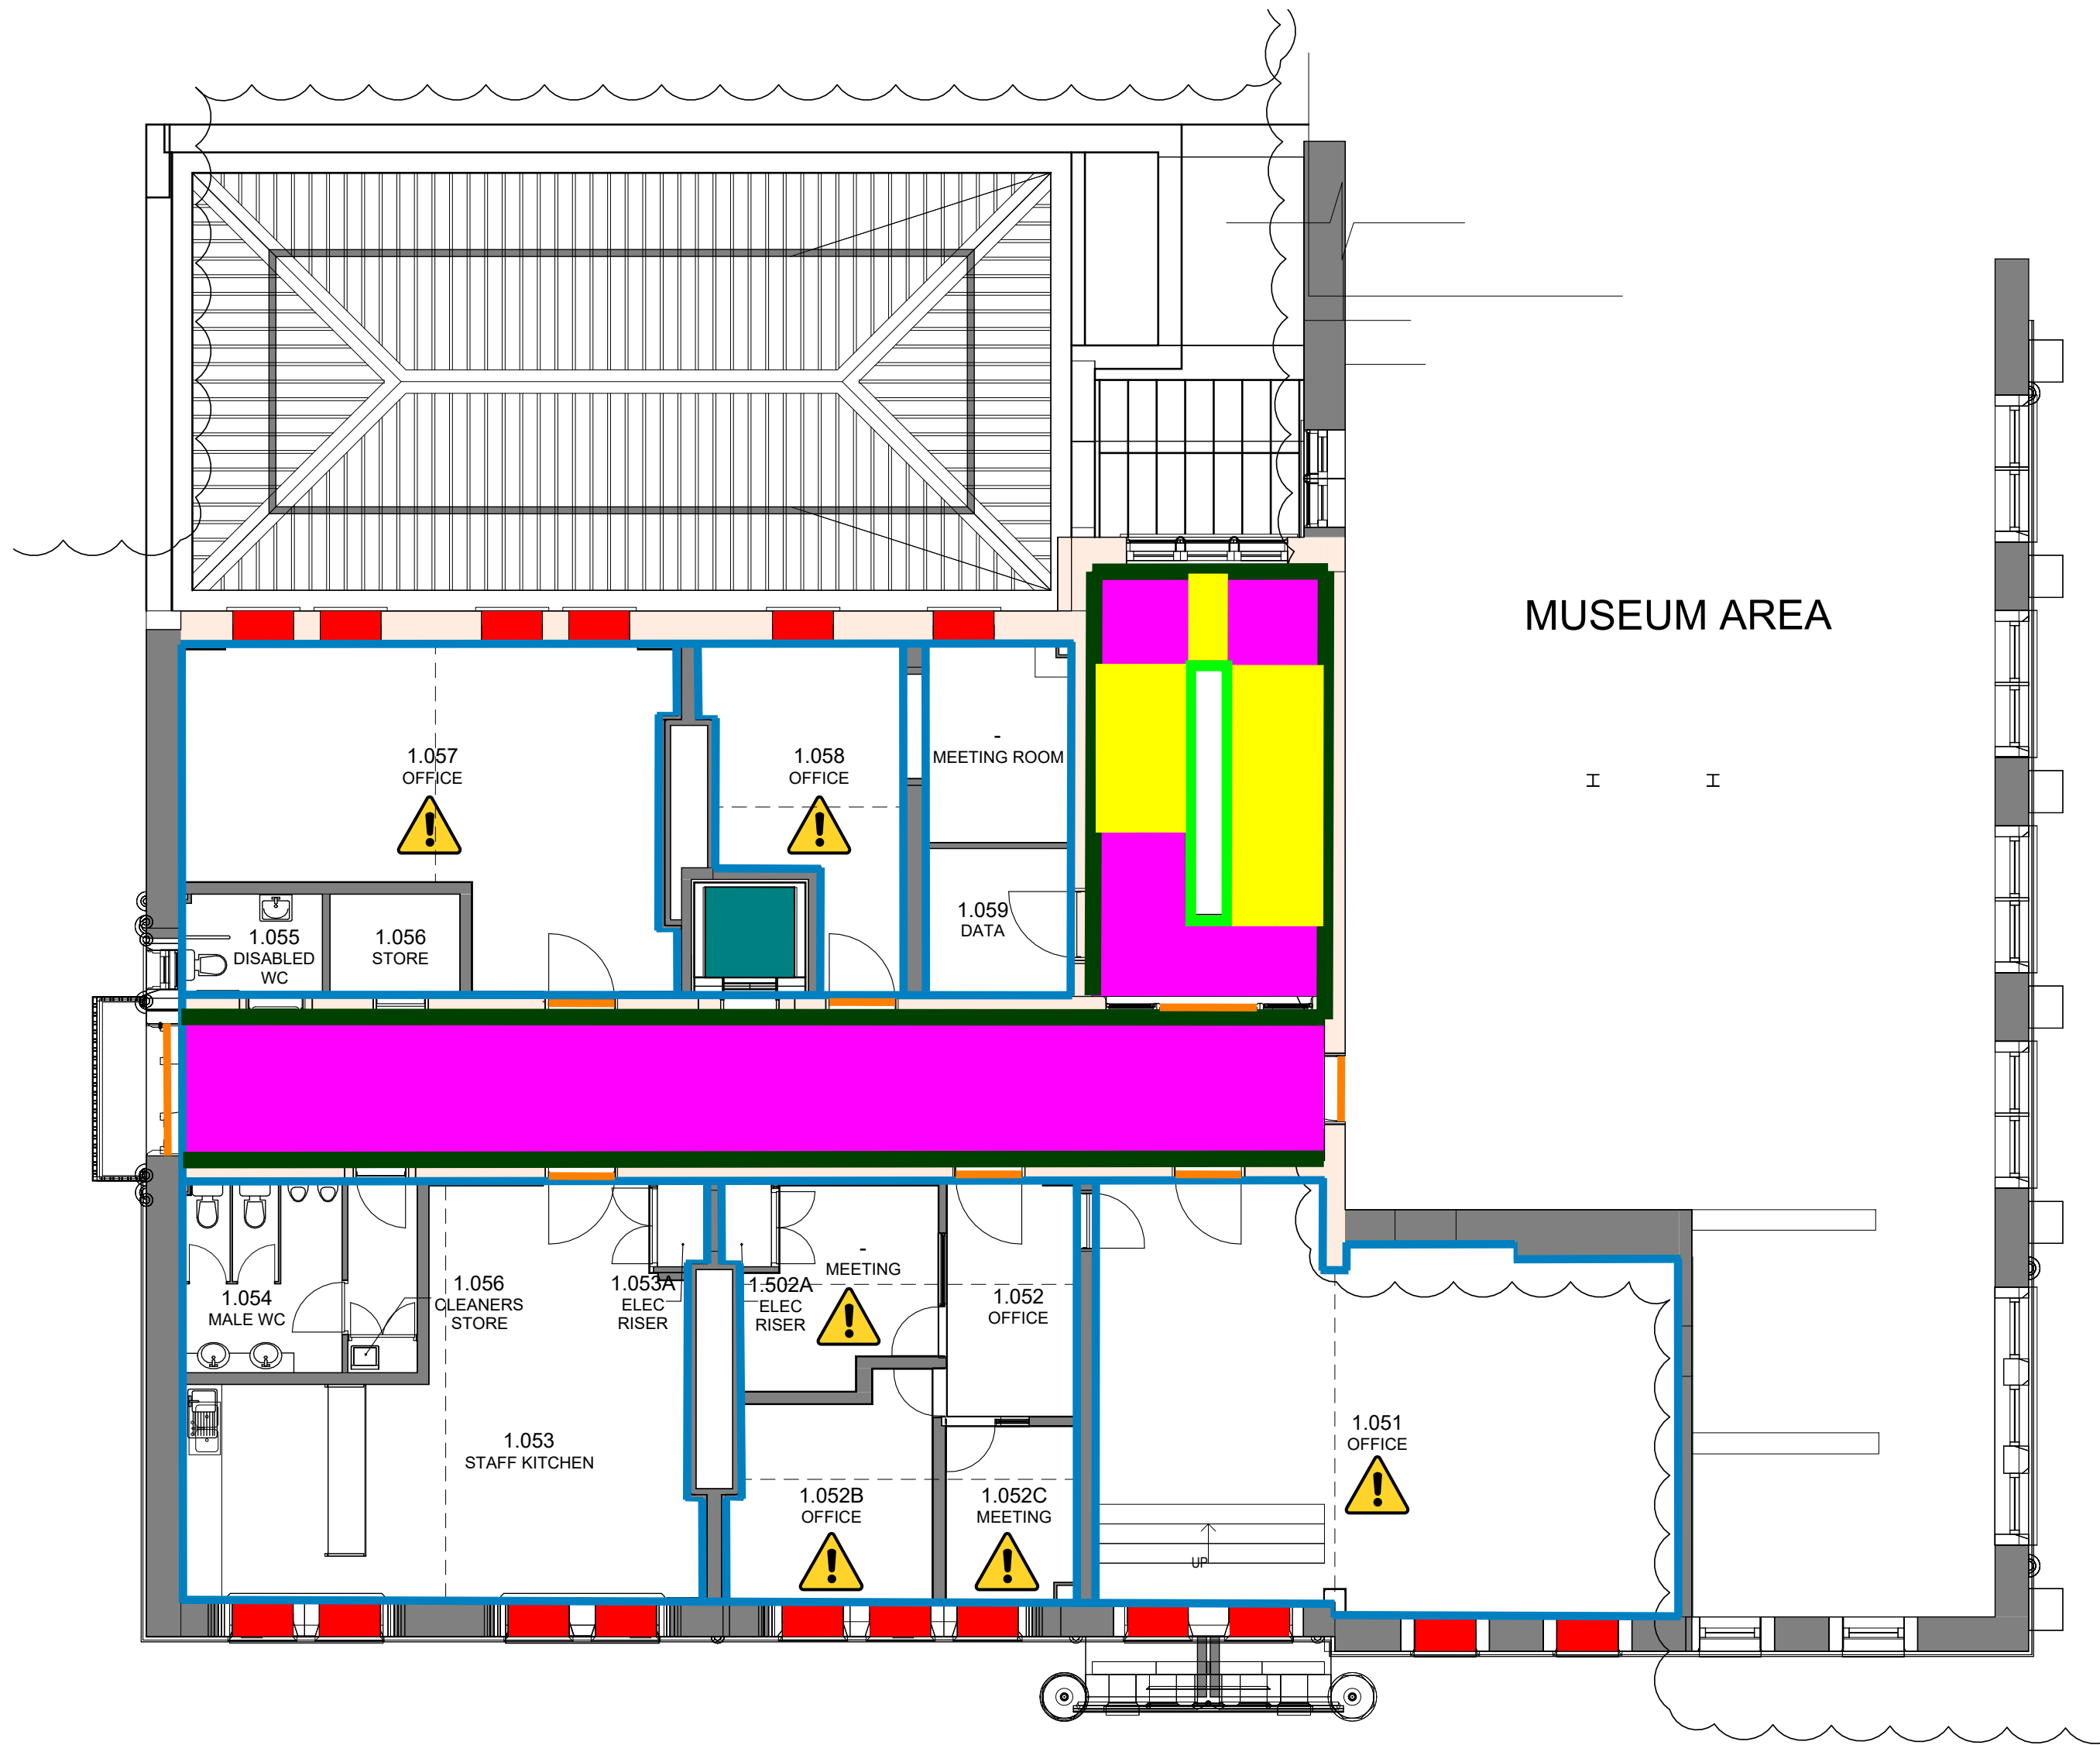

1 Existing GA Plan_Level 01
1 : 100

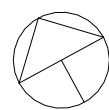

Notes:

- This drawing is copyright.
- Do not scale dimensions from this drawing.
- This drawing is to be read in conjunction with all other relevant drawings.
- All discrepancies on this drawing are to be reported to the architect.
- Do not modify any element of this drawing.
- Use drawing only for purpose(s) issued.
- This drawing may contain colour.

North Point

Scale Bar

Key Plan

Hazard	HAZ-xx
	To warn of significant hazards or information that is unusual
	To be read in conjunction with all other consultant's information, surveys + recommendations

The following external model files are included within this drawing:

P6	2023/10/06	Stage 4 Issue for Costing	AB	RM
P5	2023/09/22	Drawings updated following conservation consultant comments.	AB	RM
P4	2023/09/07	Drawings issued for LBC Demolition Application	AB	RM
P3	2023/07/21	Preliminary Issue to Heritage Consultant	AB	RM
P2	2023/06/26	Endoscopy Survey information	AJ	AB
P1	2023/06/02	Stage 3 Preliminary Issue for costing	AB	RM

Rev	Date	Revision Notes	Drawn	Review
-----	------	----------------	-------	--------



MANCHESTER
1824

The University of Manchester



Project
Rutherford Building

Drawing Title
Existing GA Plan - Level 01

Job Number	Date	Security Classification	Drawn By
141532	19.05.23		AB
Scale@A2	Purpose		Reviewed By
1 : 100	STAGE 4 - FOR COSTING		RM
Drawing Number			Revision
2001-RBUM-ARC-XX-01-DR-A-2001			P6



North Point


The following external model files are included within this drawing:


 The University of Manchester



Job Number 141532	Date 19.05.23	Security Classification	Drawn By AB
Scale@A2 1 : 100	Purpose STAGE 4 - FOR COSTING		Reviewed By RM

Drawing Number	Revision
2002-RBUM-ARC-XX-02-DR-A-2002	P6

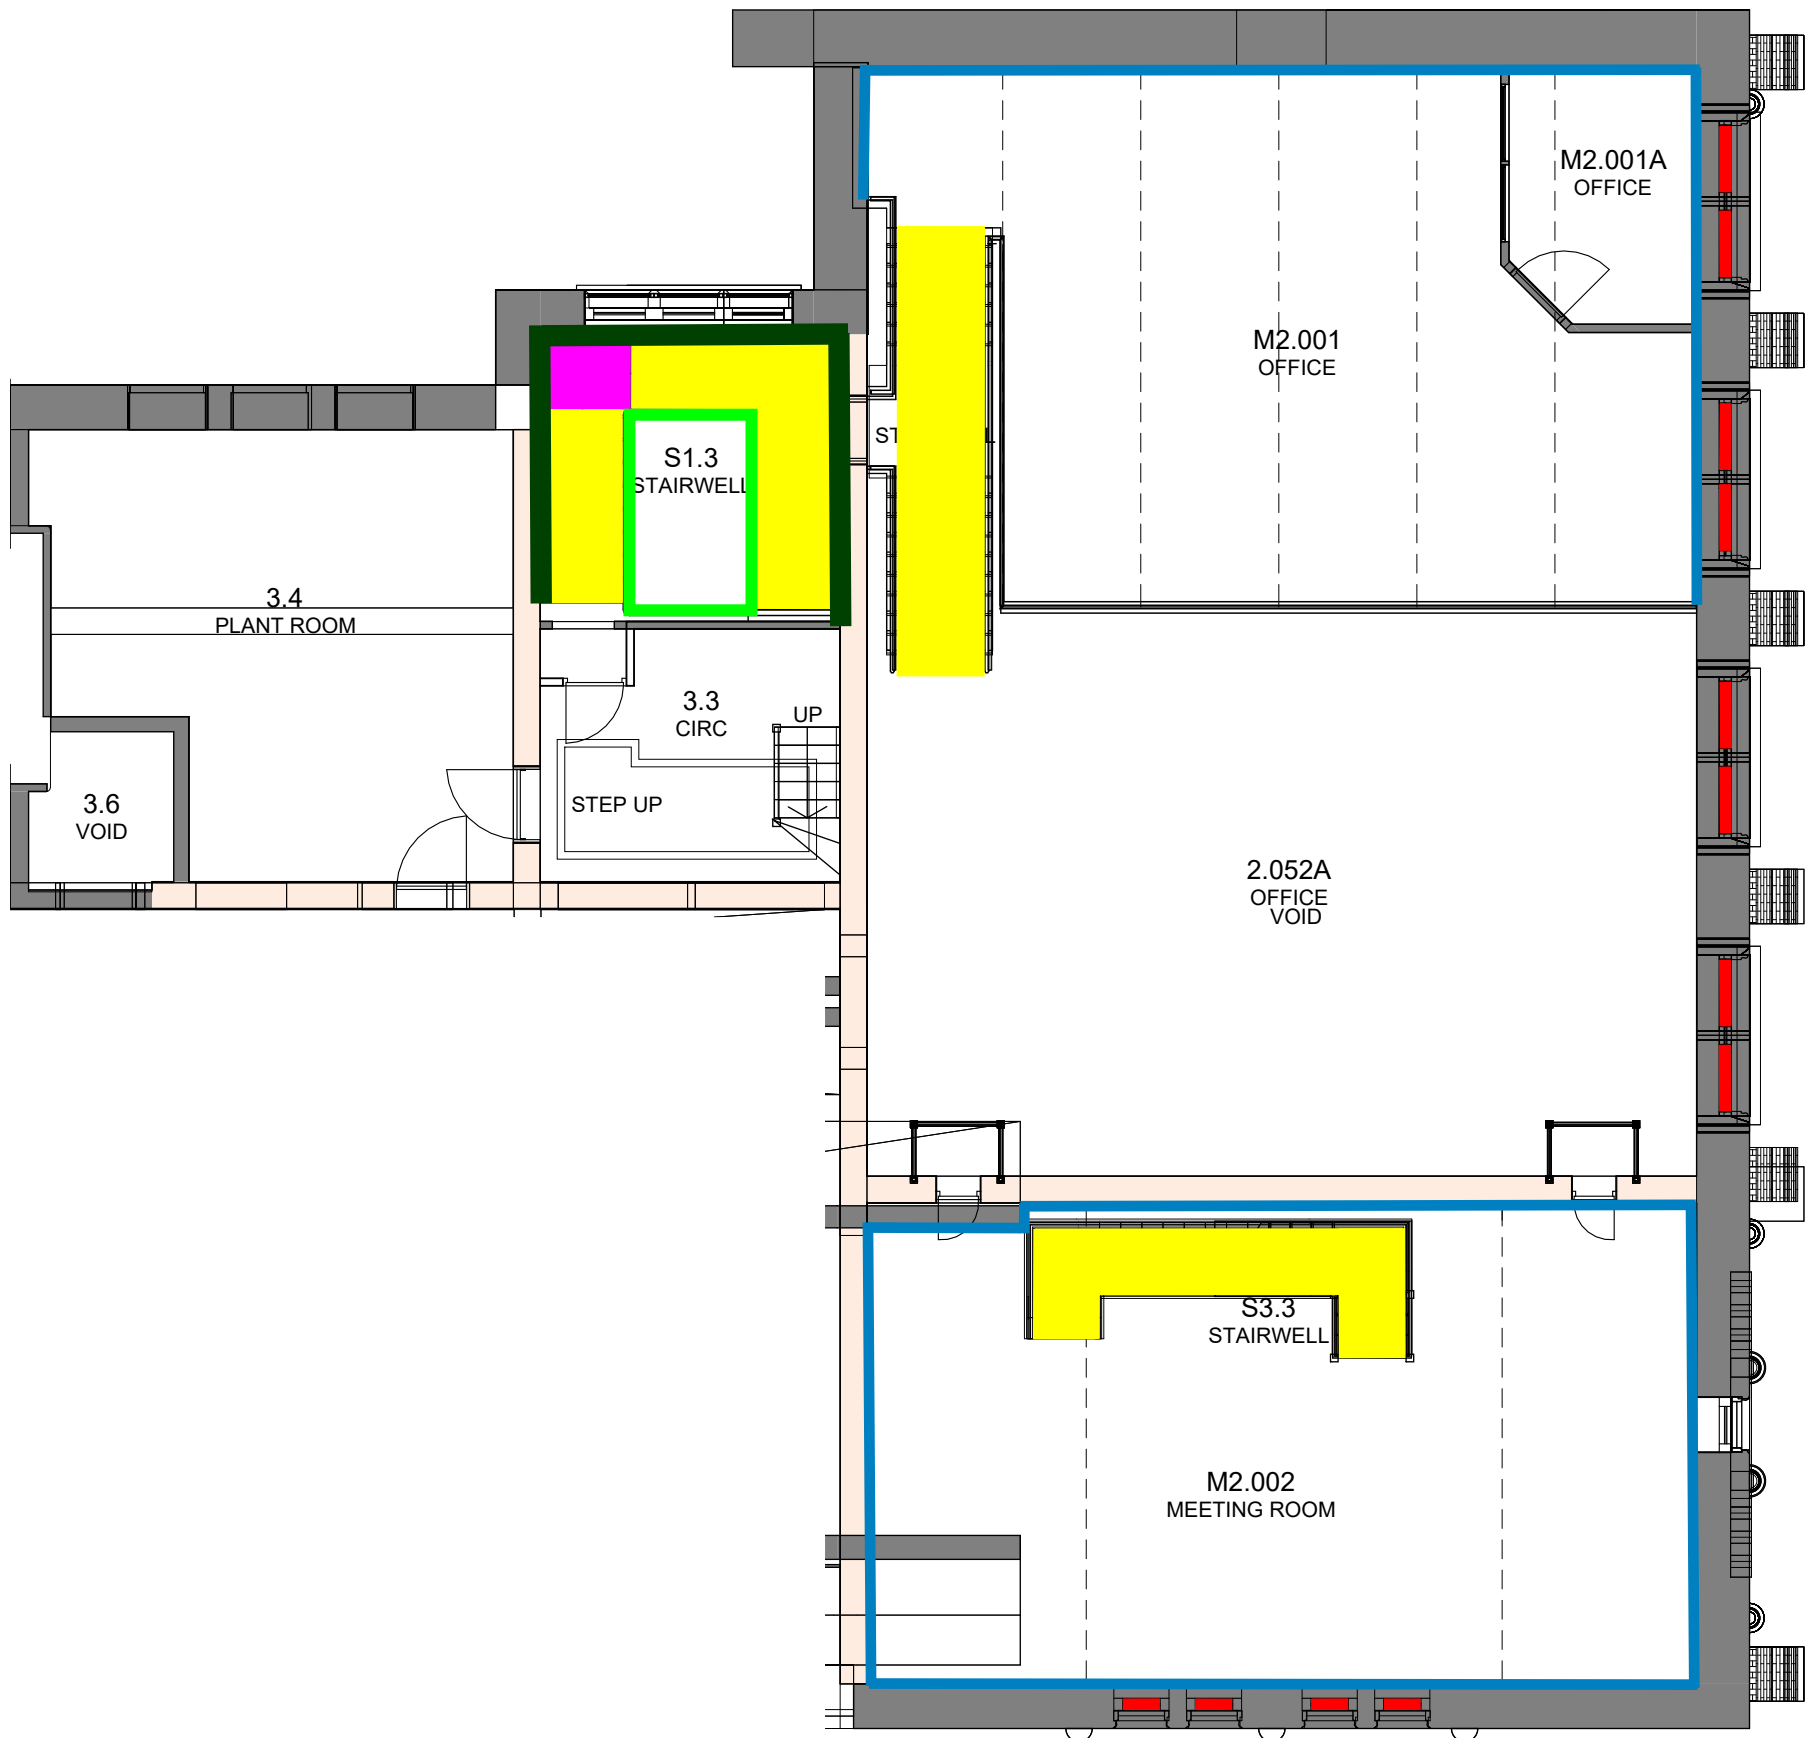

1

Existing GA Plan_Level 03

1 : 100

Notes:

- This drawing is copyright.
- Do not scale dimensions from this drawing.
- This drawing is to be read in conjunction with all other relevant drawings.
- All discrepancies on this drawing are to be reported to the architect.
- Do not modify any element of this drawing.
- Use drawing only for purpose(s) issued.
- This drawing may contain colour.

Scale Bar

North Point

Key Plan

Hazard

¹

HAZ-xx

To warn of significant hazards or information that is unusual

To be read in conjunction with all other consultant's information, surveys + recommendations

The following external model files are included within this drawing:

P5	2023/10/06	Stage 4 Issue for Costing	AB	RM
P4	2023/09/22	Drawings updated following conservation consultant comments.	AB	RM
P3	2023/09/07	Drawings issued for LBC Demolition Application	AB	RM
P2	2023/07/21	Preliminary Issue to Heritage Consultant	AB	RM
P1	2023/06/02	Stage 3 Preliminary Issue for costing	AB	RM

Rev	Date	Revision Notes	Drawn	Review
-----	------	----------------	-------	--------

MANCHESTER

1824

The University of Manchester

ARCADIS

Project

Rutherford Building

Drawing Title

Existing GA Plan - Level 03

Job Number	Date	Security Classification	Drawn By
141532	19.05.23		AB
Scale@A2	Purpose		Reviewed By
1 : 100	STAGE 4 - FOR COSTING		RM
Drawing Number			Revision
2003-RBUM-ARC-XX-03-DR-A-2003			P5