


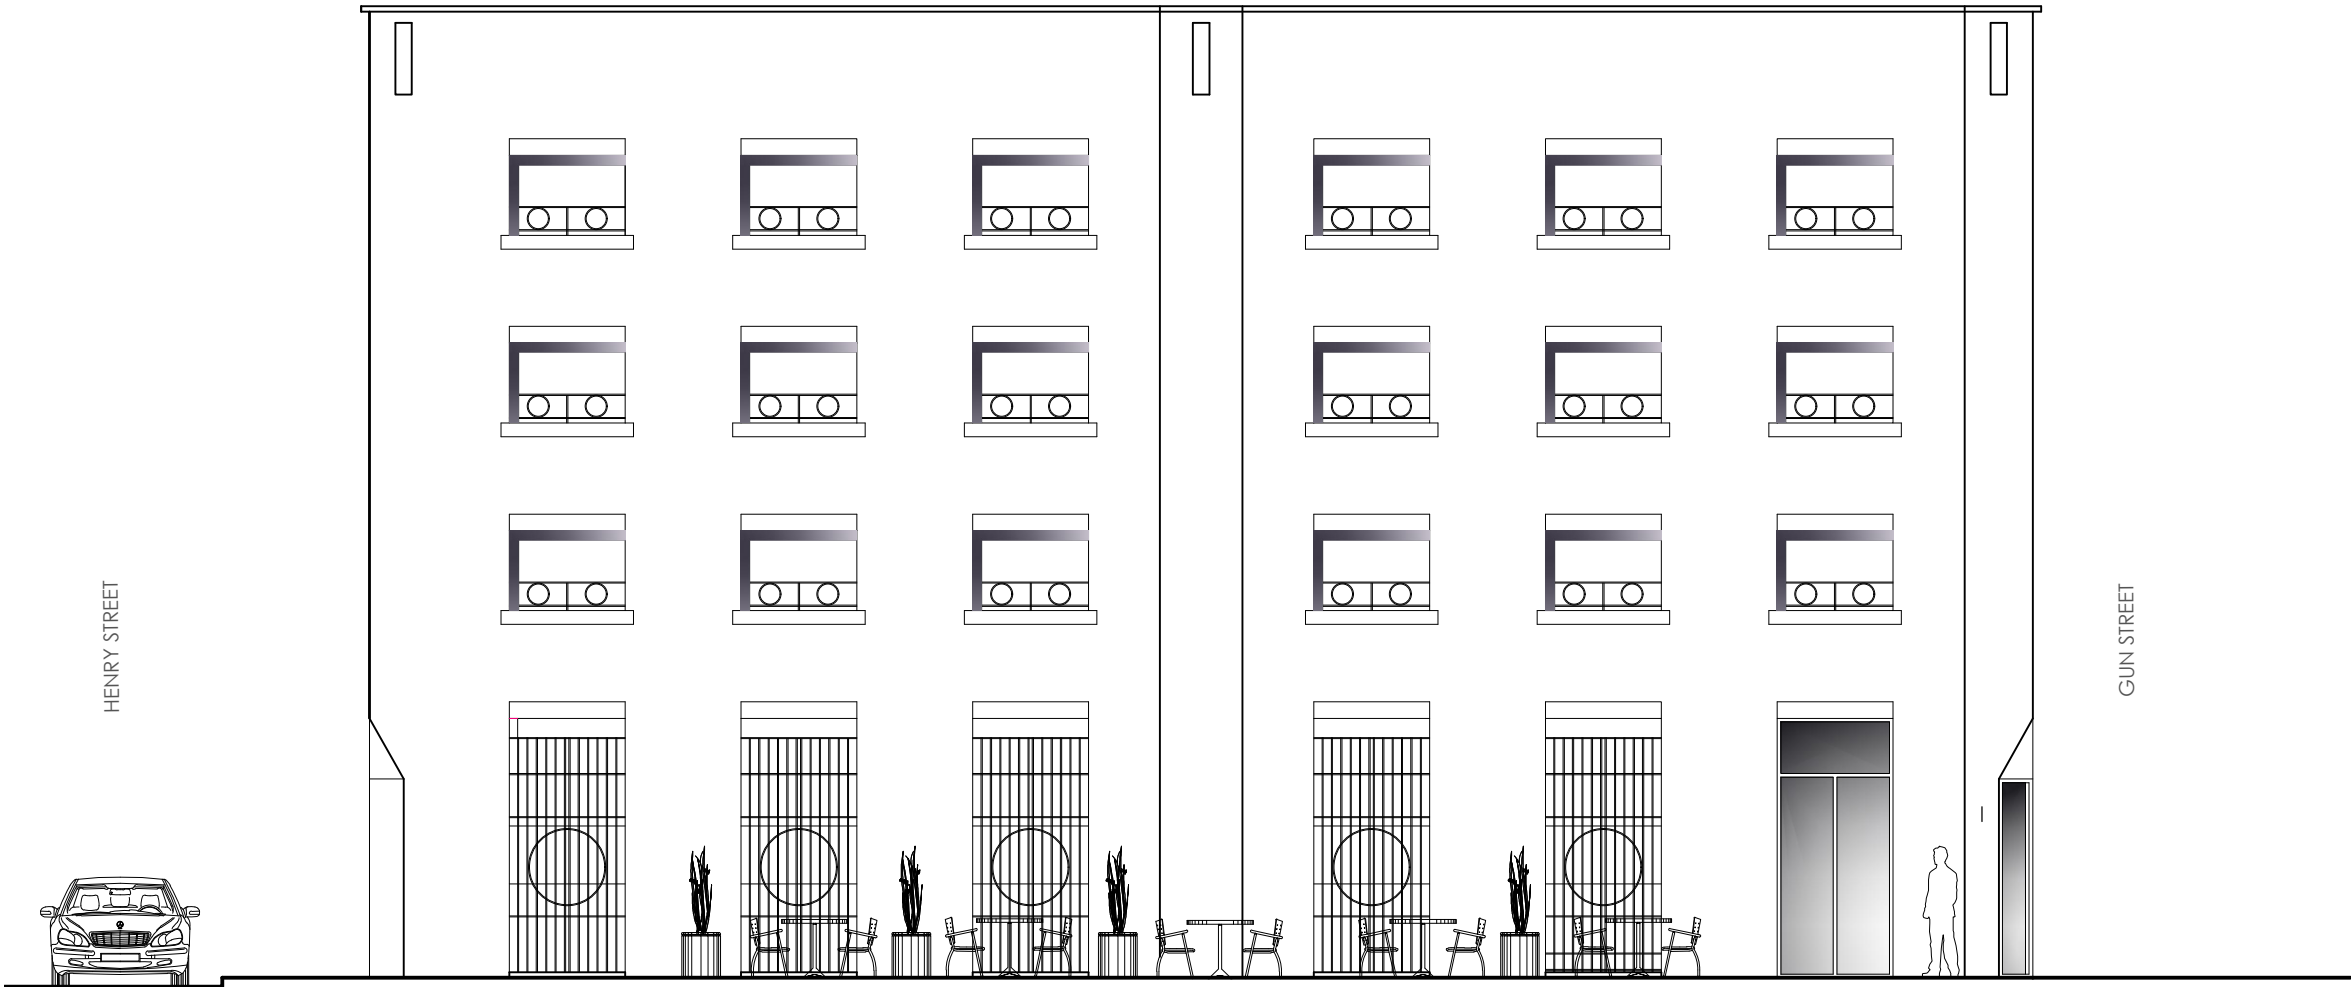

the **CAVE**

17 MANCHESTER RD WILMSLOW CHESHIRE SK9 1BQ
01625 838 632 www.the-cave.co.uk mail@the-cave.co.uk

PROJECT :

COFFEE SHOP
GUN STREET

DRAWING TITLE :

AS PROPOSED ELEVATION
GEORGE LEIGH STREET

SCALE : 1:100 A3 DRAWN BY : CAJ DATE : APR 22

DWG N° : 103.47-102 REVISION : B CHECKED : JPH