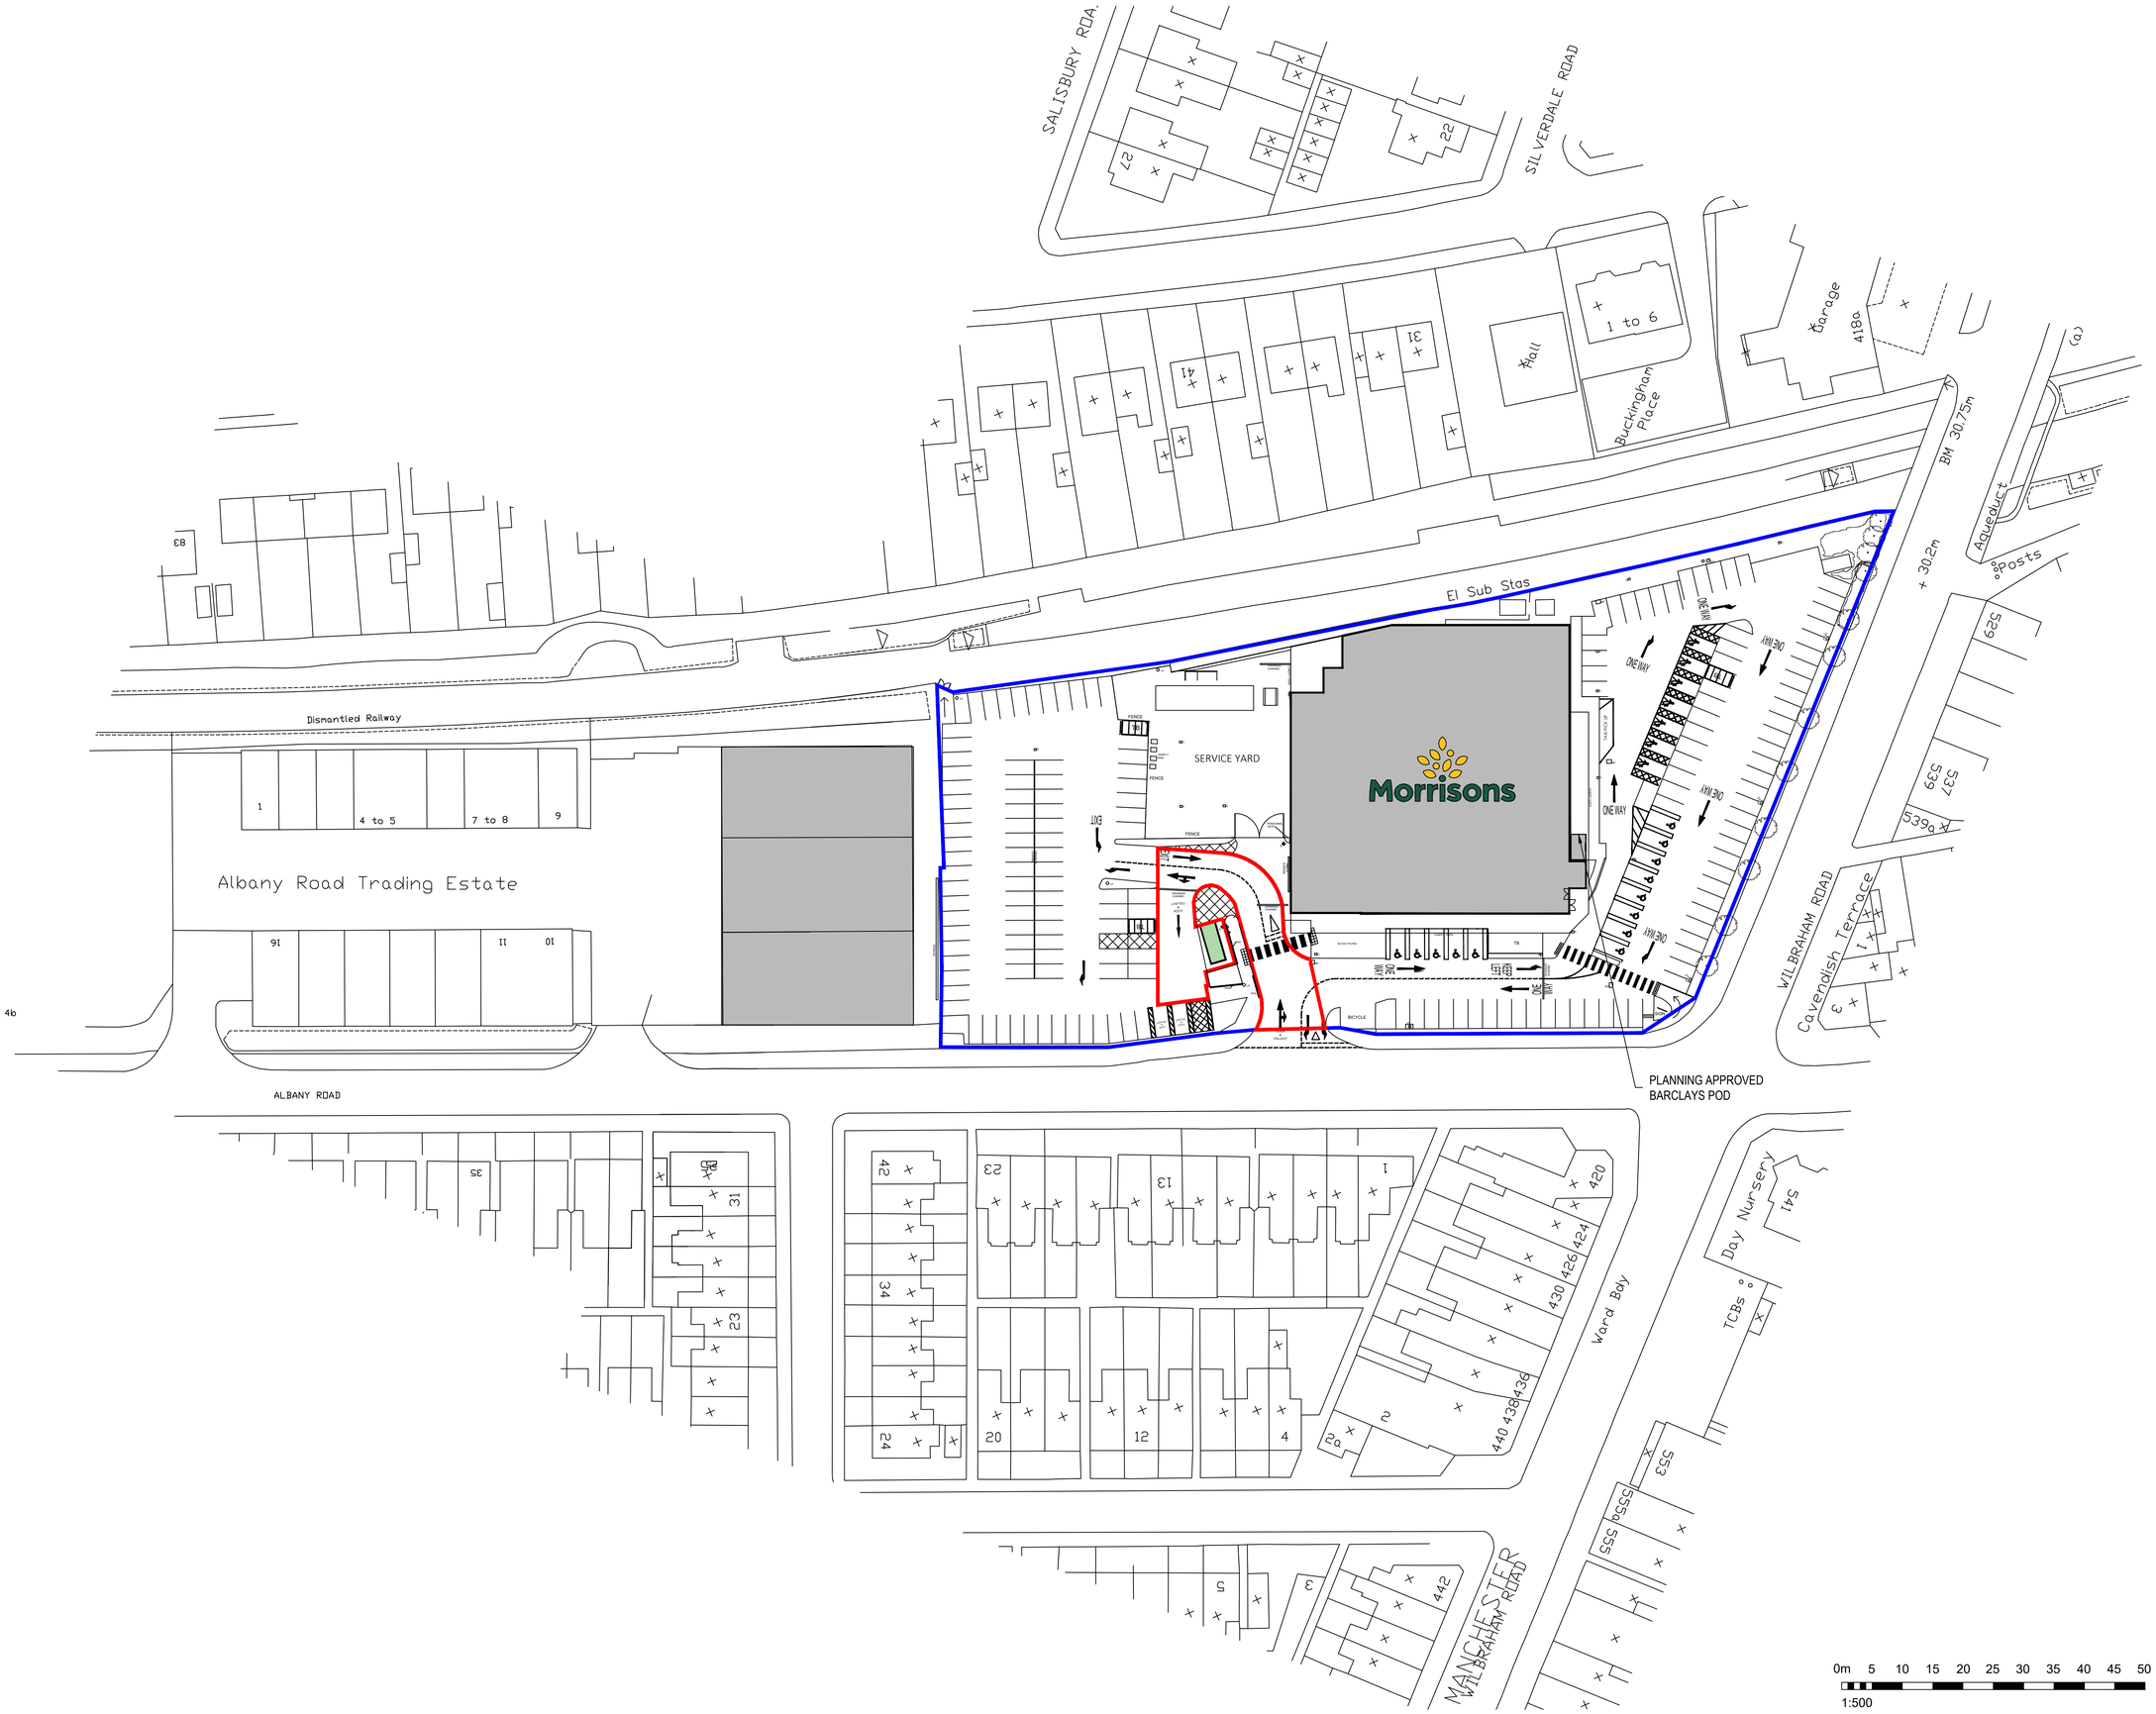

© Whittam Cox Architects - Disclaimer:

This drawing is copyright of WCEC Group Ltd trading as Whittam Cox Architects, and shall not be reproduced nor used for any other purpose without the written permission of the Architects. This drawing must be read in conjunction with all other related drawings and documentation. It is the contractors responsibility to ensure full compliance with the Building Regulations. Do not scale from this drawing, use figured dimensions only. It is the contractors responsibility to check and verify all dimensions on site. Any discrepancies to be reported immediately. IF IN DOUBT ASK.
Materials not in conformity with relevant British or European Standards/Codes of practice or materials known to be deleterious to health & safety must not be used or specified on this project.

APPLICATION BOUNDARY
0.125 acres / 0.051 hectares

INDICATIVE APPLICANT OWNERSHIP BOUNDARY

SCHEDULE OF INFORMATION:

ADDITIONAL ACCOMMODATION:

TIMPSONS POD	159 SqFt / 14.8 SqM
TOTAL	159 SqFt / 14.8 SqM

CAR PARK:
Approximate parking schedule

EXISTING:

STANDARD SPACES	=	169
PARENT & TODDLER SPACES	=	7
DISABLED SPACES	=	13
TOTAL SPACES	=	189
TROLLEY BAYS	=	3

PROPOSED:

STANDARD SPACES	=	167
PARENT & TODDLER SPACES	=	7
DISABLED SPACES	=	13
TOTAL SPACES	=	187
TROLLEY BAYS	=	3

TOTAL SPACES GAIN/LOSS	=	- 2

0m 5 10 15 20 25 30 35 40 45 50
1:500

No.	Date	Description	Drwn/Chkd By
A	23/11/23	Pod orientation rotated 180 degrees and moved away from the pedestrian kerb.	SW/JBG

CLIENT
Morrisons

PROJECT
WILBRAHAM ROAD
CHORLTON-CUM-HARDY (383)

TITLE
PROPOSED SITE PLAN

DRAWING STATUS
PLANNING

DRAWN SW | CHECKED JBG
SCALE 1:500 @ A1
DATE NOVEMBER 2023

Whittam Cox ARCHITECTS
Chesterfield / 01246 260261
London / 020 3388 0019
Leeds / 0113 468 2450
whittamcox.com

JOB NO.	DRAWING NO.	REV
170285	383_PL_02	A