



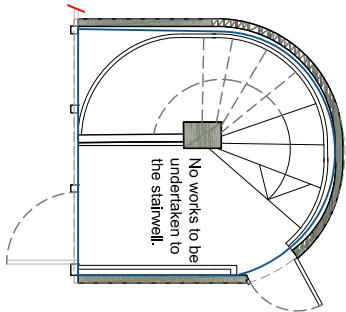

REFLECTIVE CEILING PLAN - GROUND FLOOR
SCALE 1:100

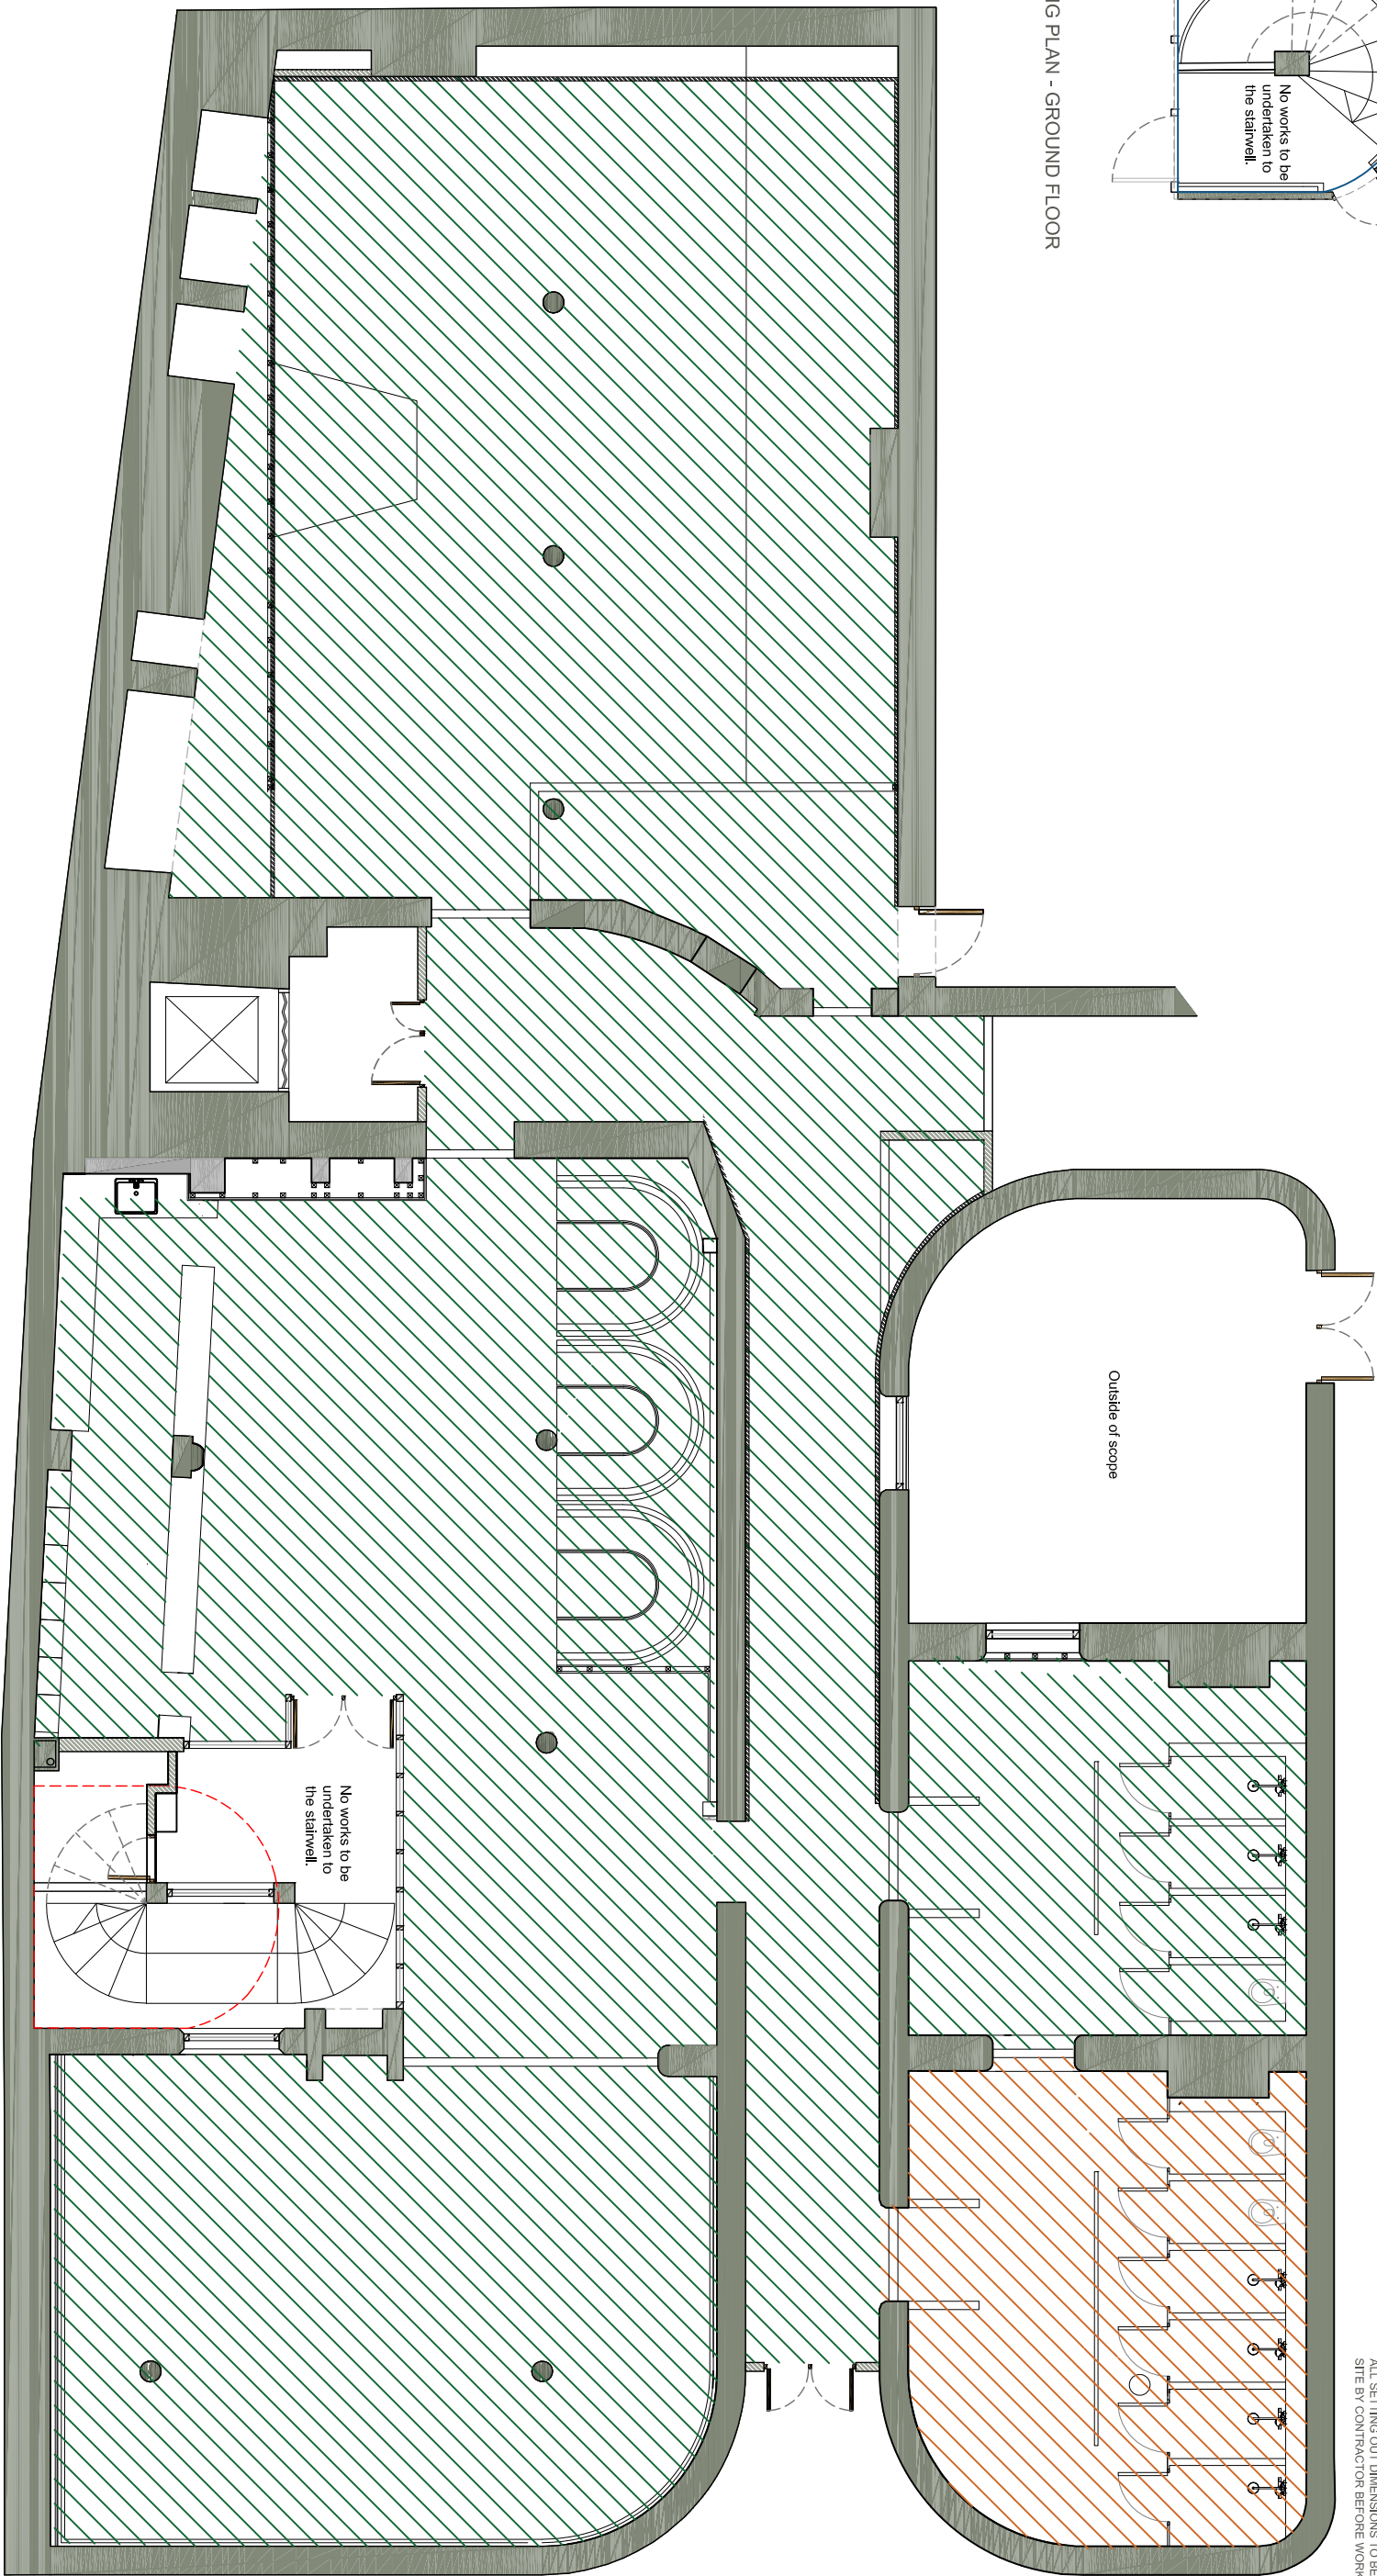

REFLECTIVE CEILING PLAN - BASEMENT FLOOR
SCALE 1:100

REFLECTIVE CEILING KEY

 Existing suspended ceiling to be used throughout.

 Existing ceiling to be retained.

- notes:
- DO NOT SCALE FROM THIS DRAWING - USE FIGURED DIMENSIONS ONLY.
 - TO BE READ IN CONJUNCTION WITH ALL OTHER CONSULTANTS / SPECIALISTS DRAWINGS. REPORT ANY DISCREPANCIES BEFORE AFFECTED WORK COMMENCES.
 - ALL SETTING OUT DIMENSIONS TO BE CHECKED ON SITE BY CONTRACTOR BEFORE WORK COMMENCES.

REVISIONS	B		Information for planning	
	A		Information for planning	

05/12/2023	SGI	LM
01/11/2023	SGI	LM

DATE: DRAWN: CHECK

CLIENT	Ryde Studios
PROJECT	BAA-Barton Arcade
TITLE	Proposed Reflective Ceiling Plan
NUMBER	BAA-SEV-XX-00-DR-A-02010
REVISION	B
STATUS	Planning
SCALE	1:100
DATE	01/11/2023
DRAWN BY	SGI
CHECKED BY	LM

seven
SEVENARCHITECTURE.CO.UK

Studios at :

61 Oxford Street,
MANCHESTER, M1 6EQ
t : 0161 236 5655

Clarendon House, Victoria Avenue,
HARROGATE, HG1 1DY
t : 01423 709 807

Galeri 6, Doc Fictiona,
CAERNARFON, LL55 1SQ
t : 01286 685 253

24 Greville Street, LONDON,
EC1N 8SS
t : 0203 036 0691