


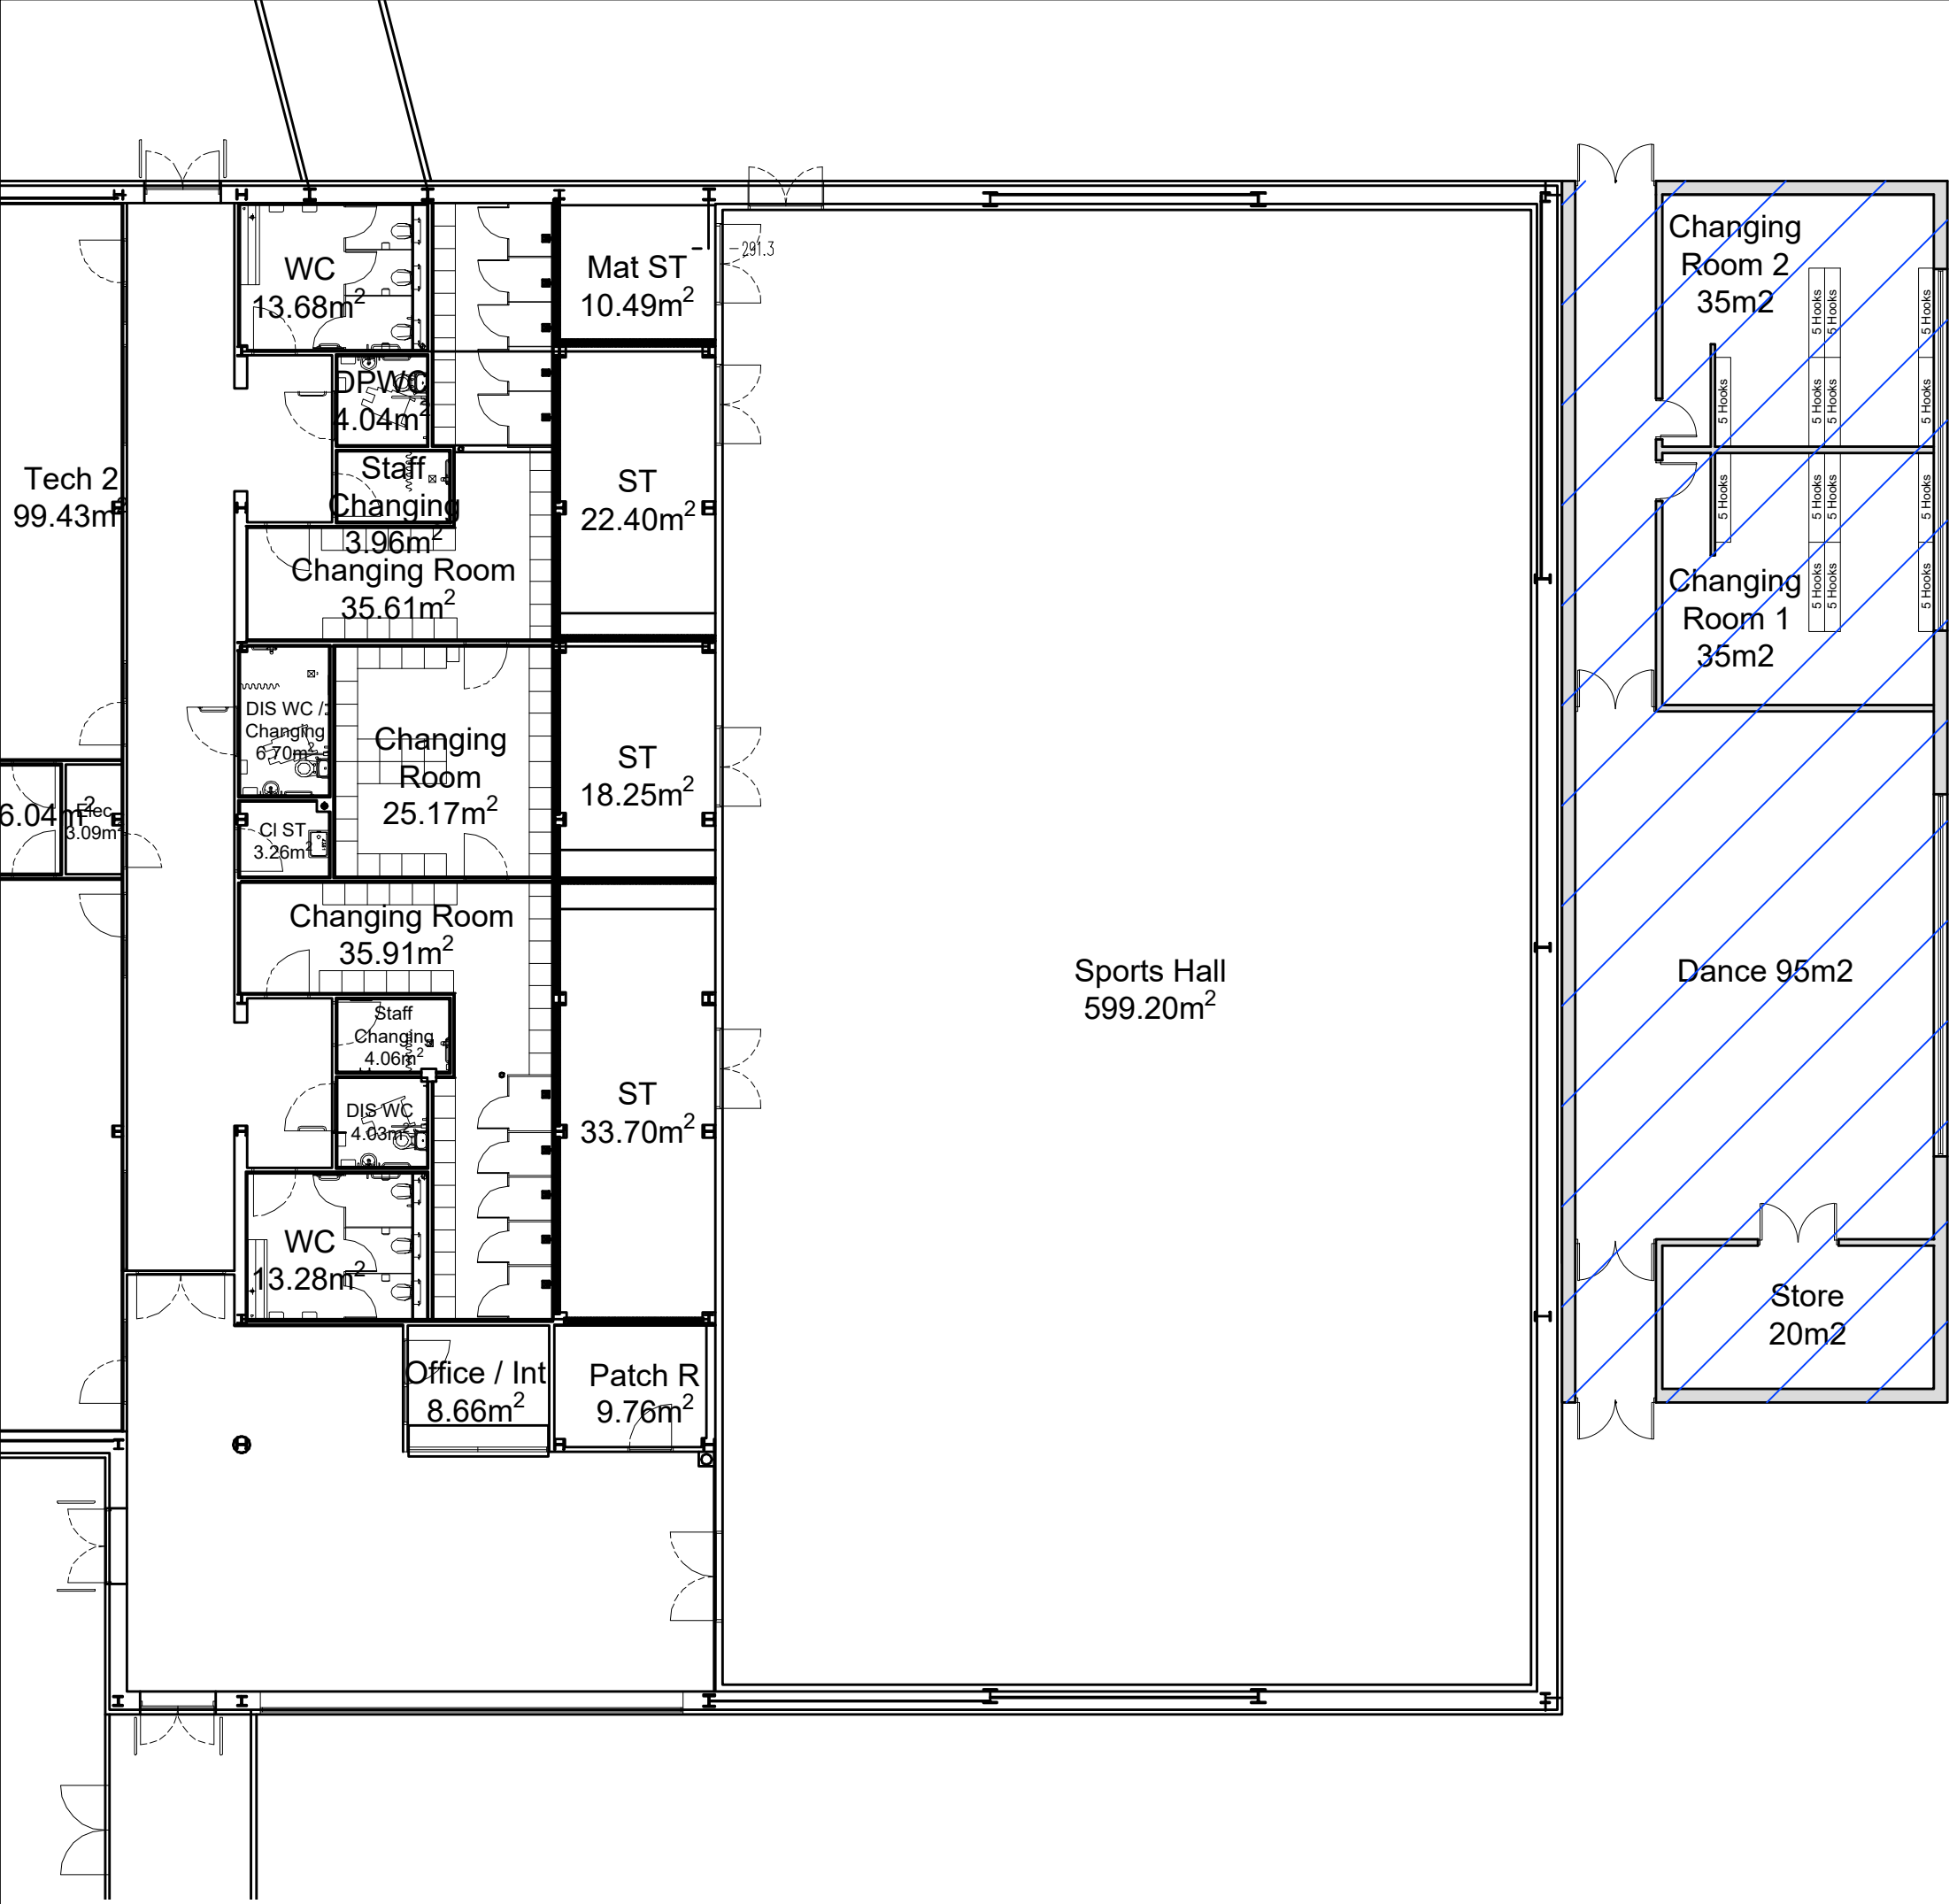

This drawing is Copyright and the property of Lancaster Maloney Martin Limited and must not be reproduced in whole or in part without their written permission. Copyright is reserved. © This drawing must not be scaled. The Contractor is to report all dimensional discrepancies & errors to the Contract Administrator prior to commencing construction. It is essential that this drawing is read in conjunction with the specification and all works identified included for.

NOTES

 Denotes area of proposed extension

Rev	Date	Comments	By

STATUS
PLANNING

Client
Manchester Communication Academy
2 Silchester Dr, Manchester
M40 8NT

Project Title
Expansion

Drawing Title
Proposed Layout Plan

Scale 1:150 @A3	Drawn by DW	Date Nov 2023
Job no. 2303-04	Drawing no. P05	Revision no.