


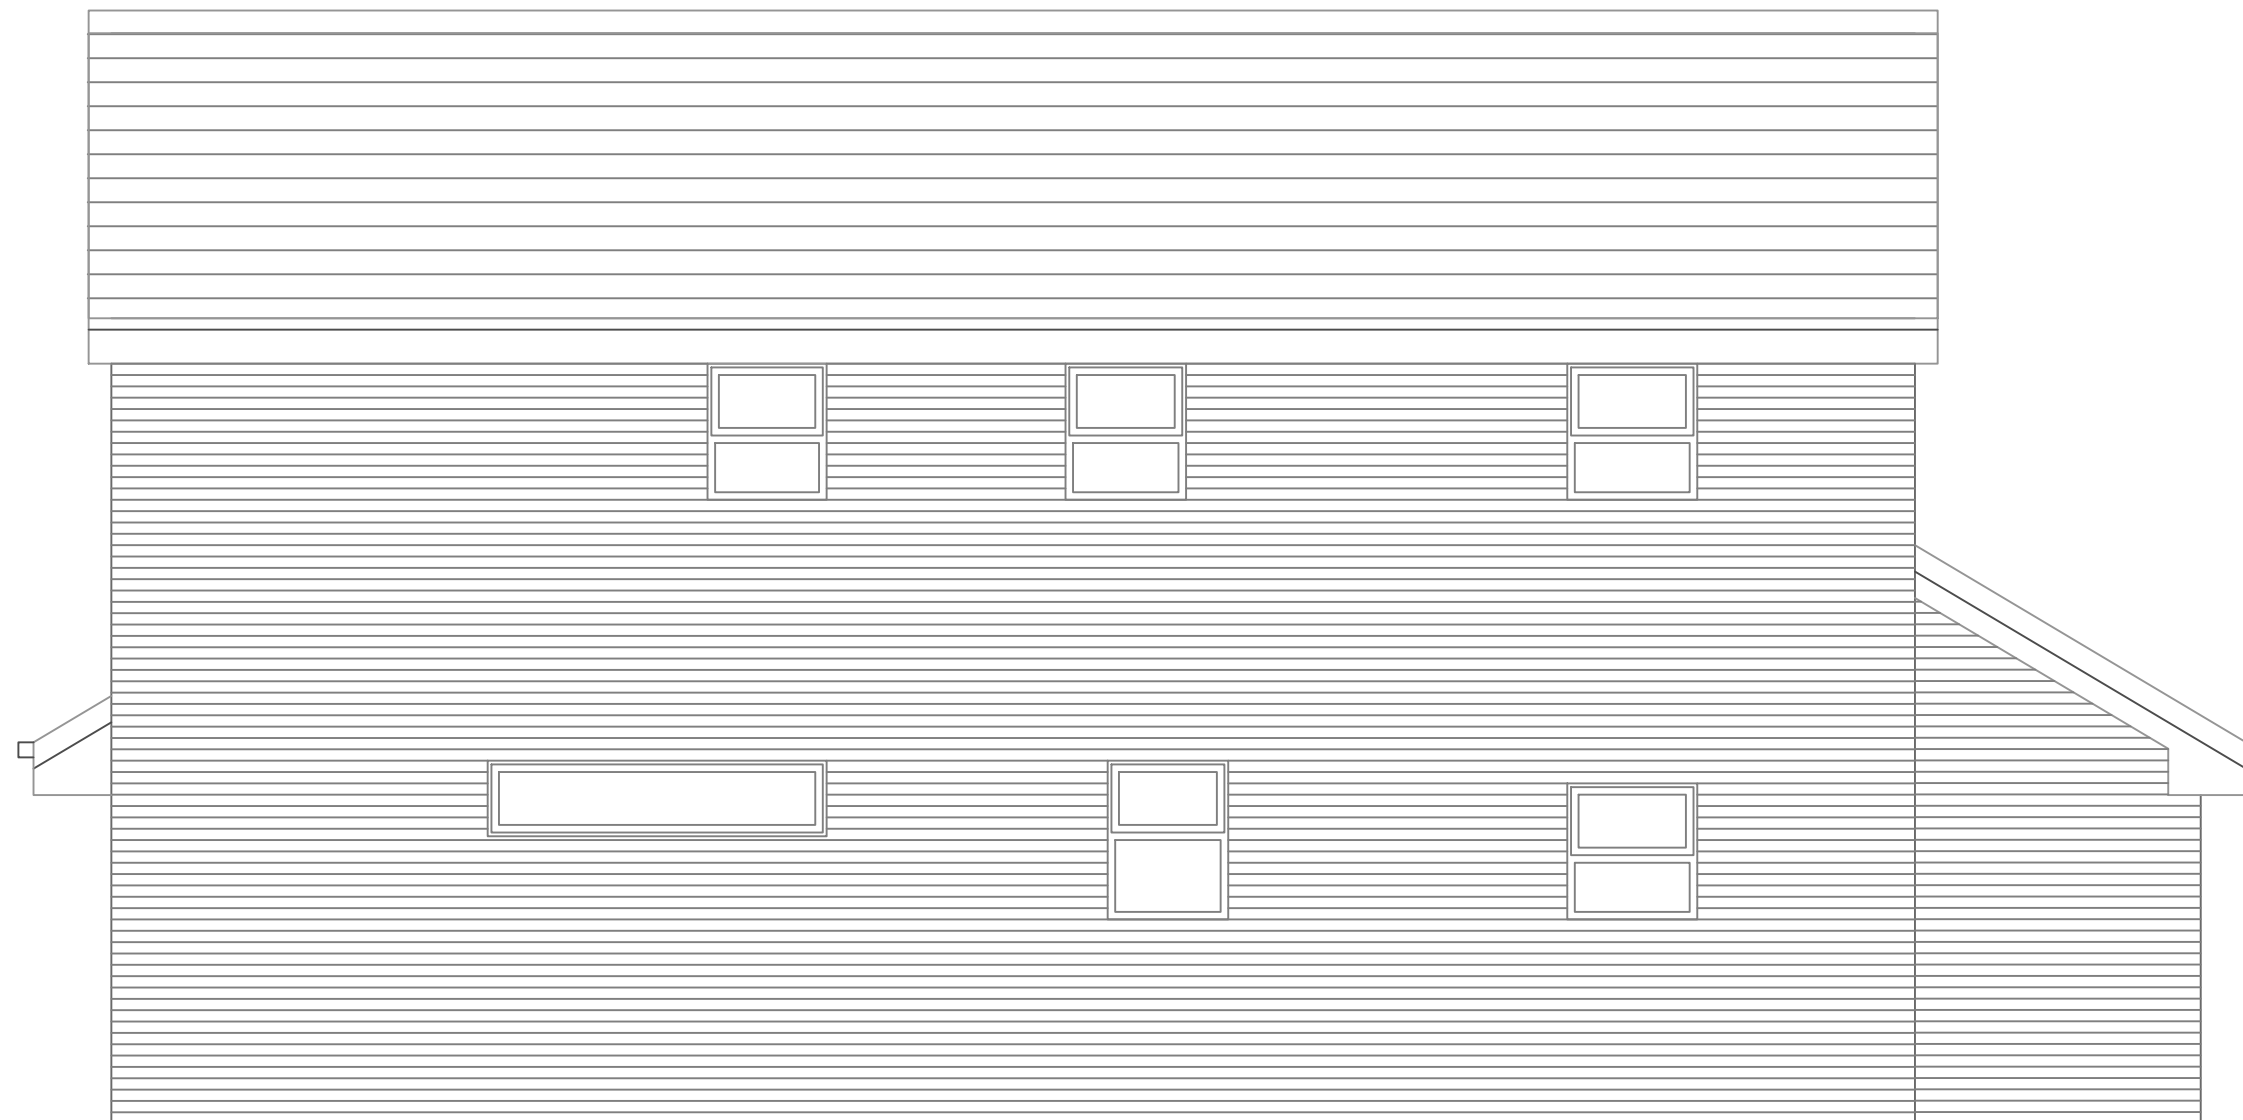

PROPOSED NORTH ELEVATION



110/12 Existing Elevation
143 Alexandra Road South
Chorlton
PLANNING ISSUE
SCALE - 1:50@A3