




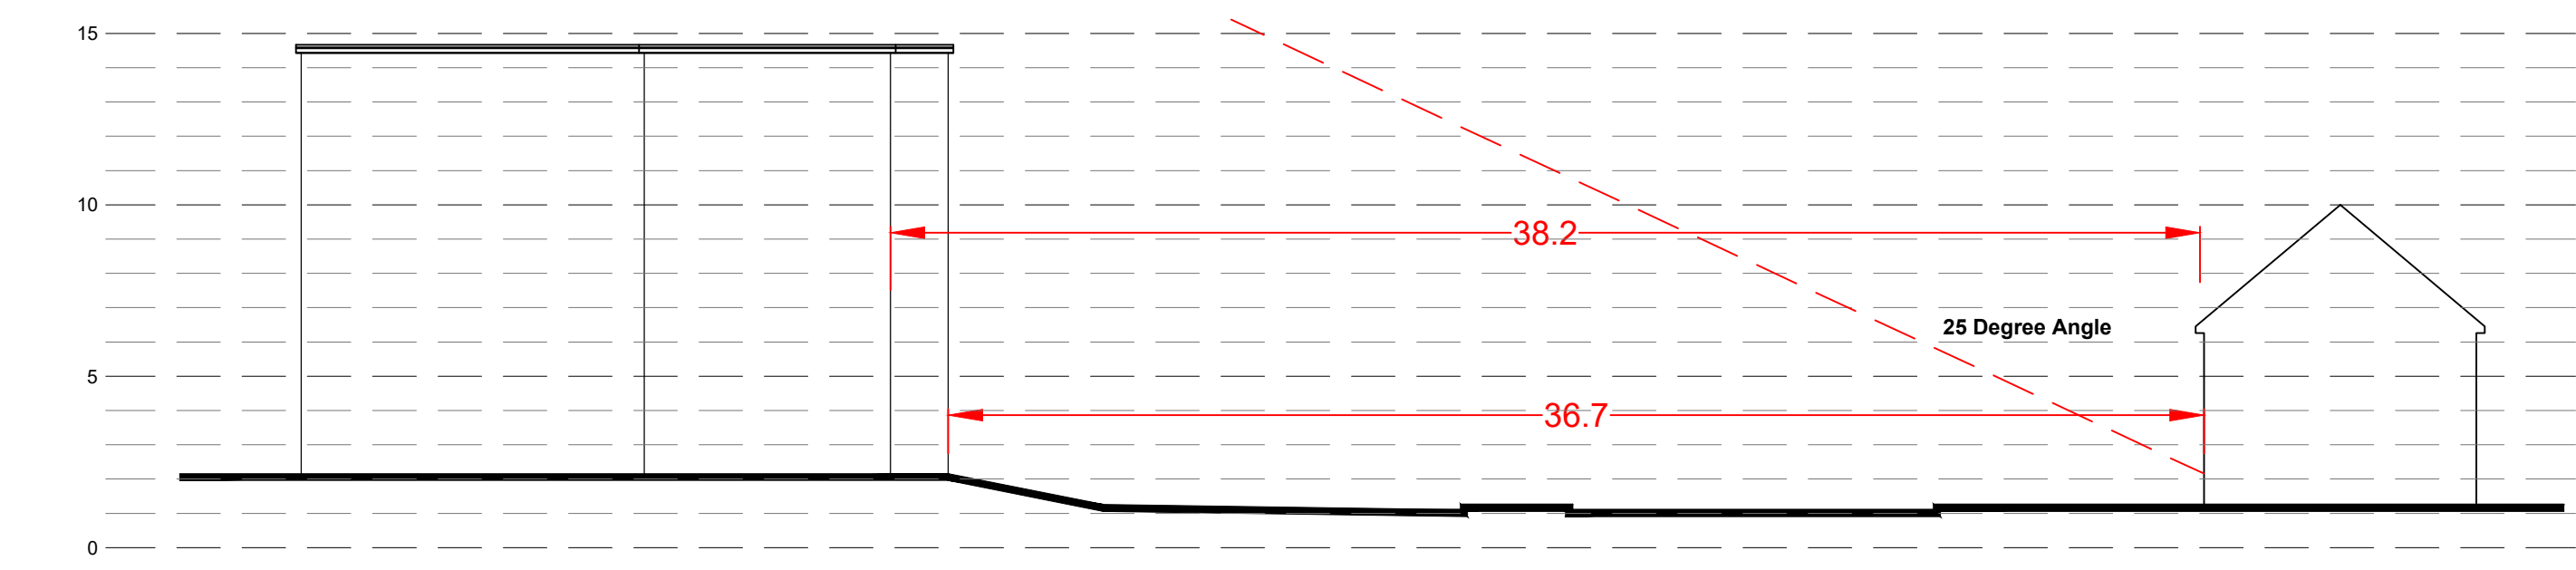


CROSS SECTION A-A

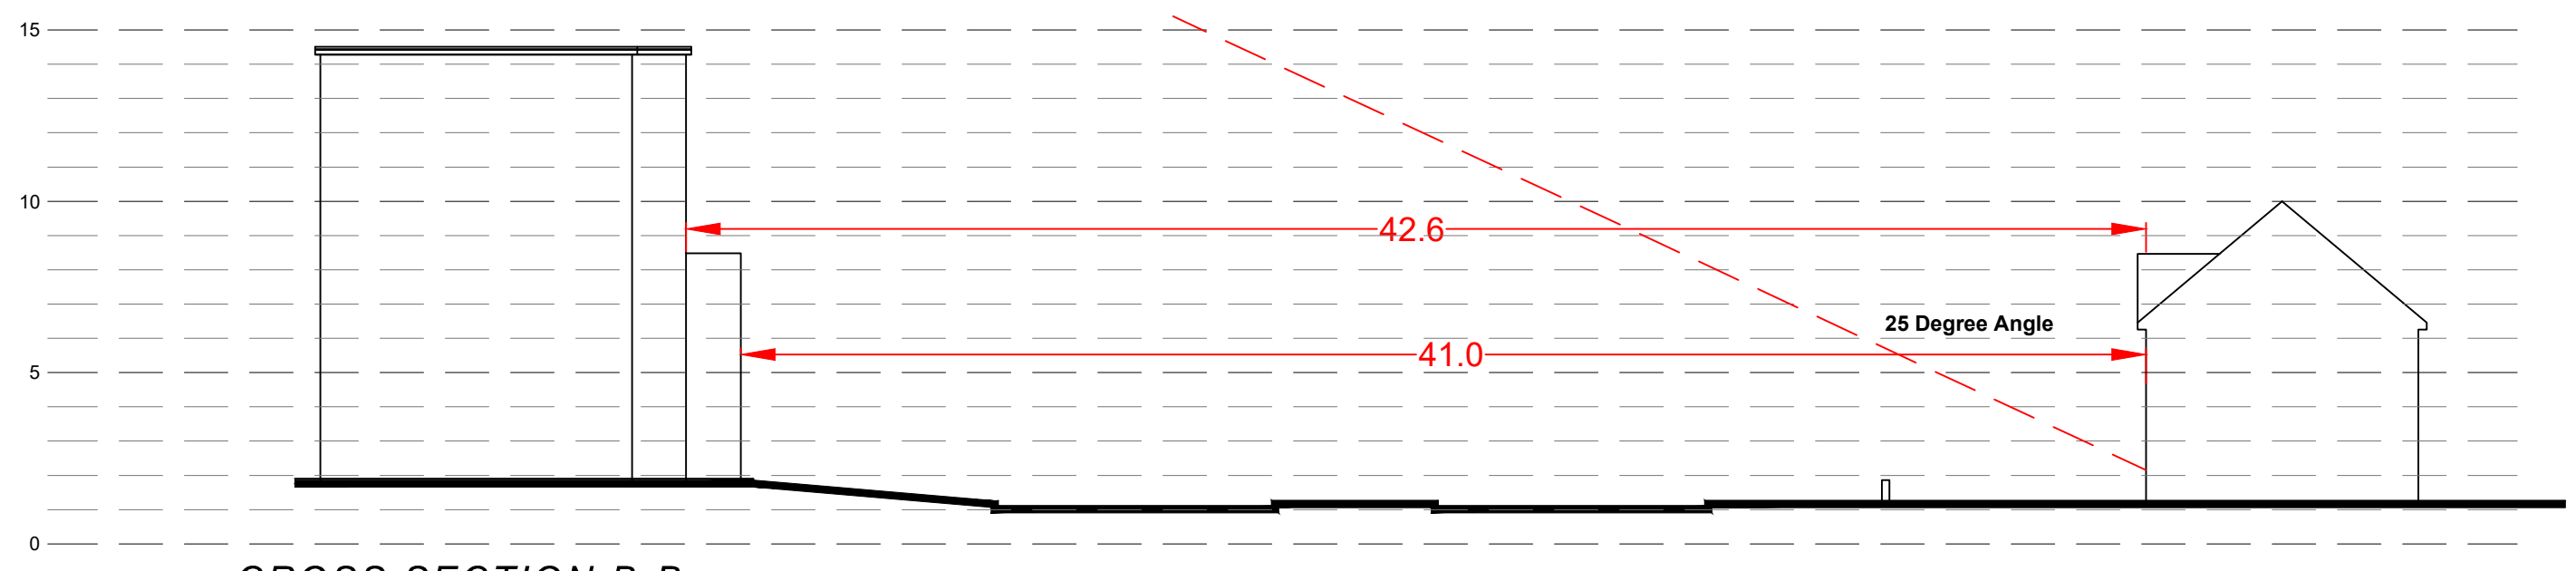


CROSS SECTION B-B

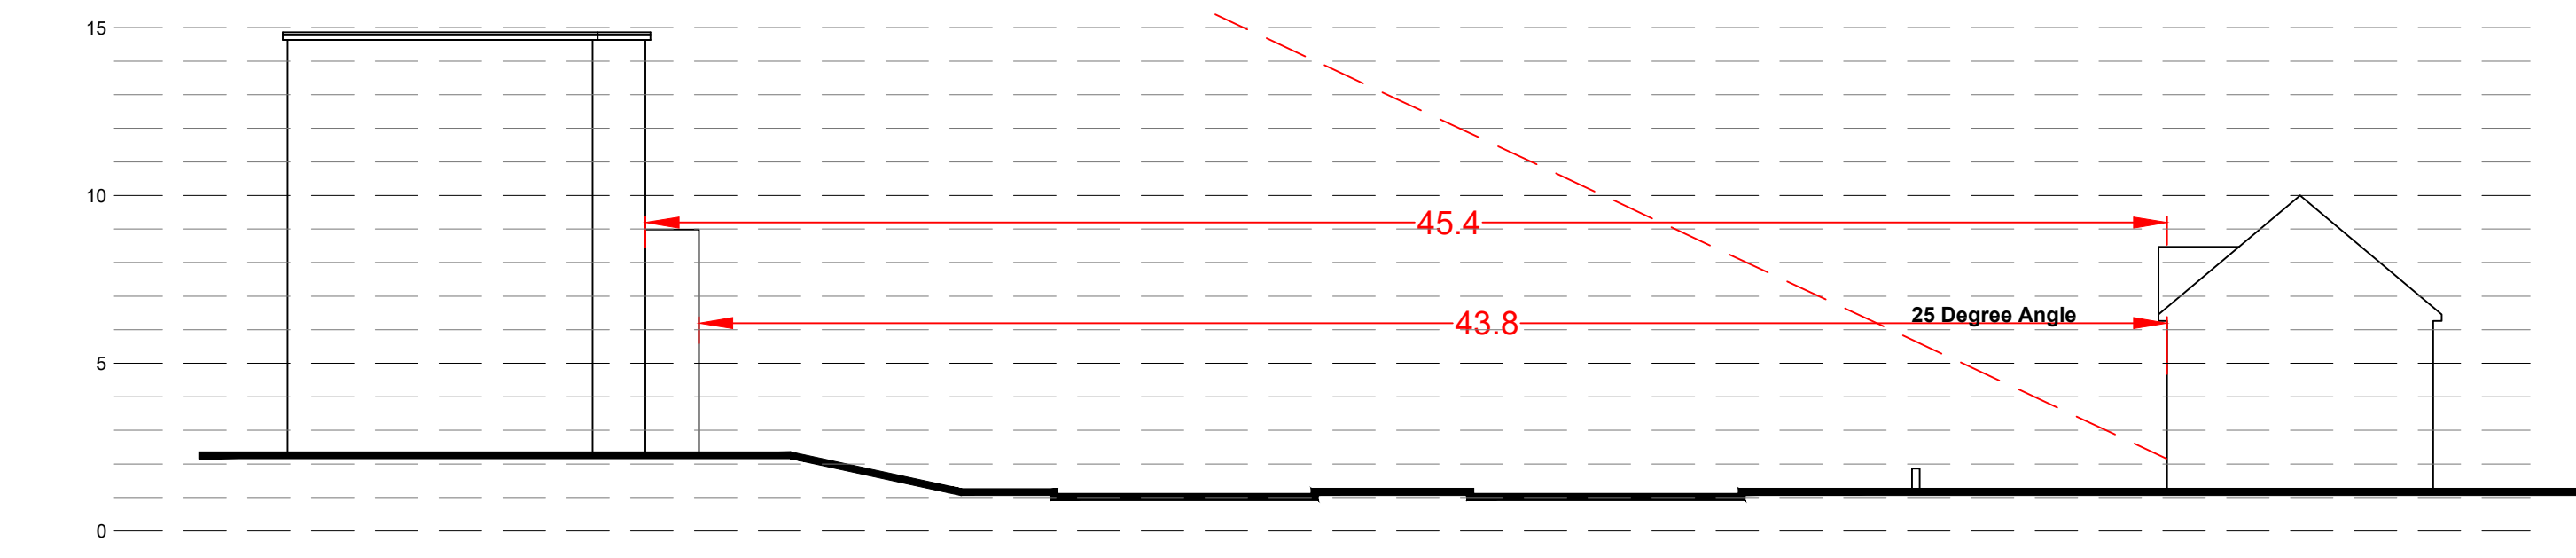


CROSS SECTION C-C

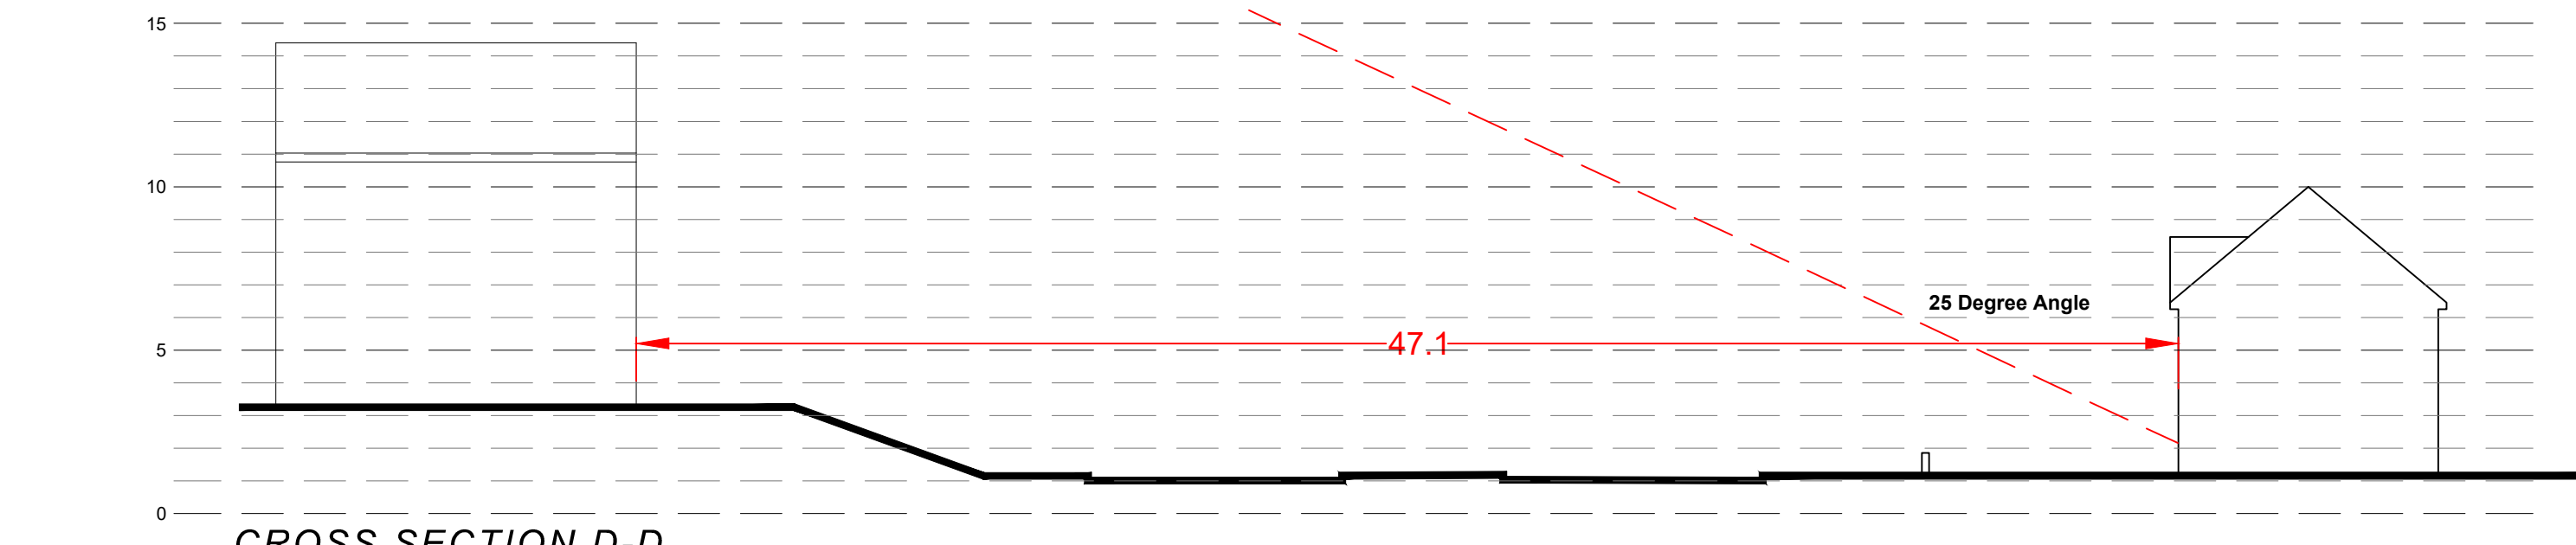


CROSS SECTION D-D

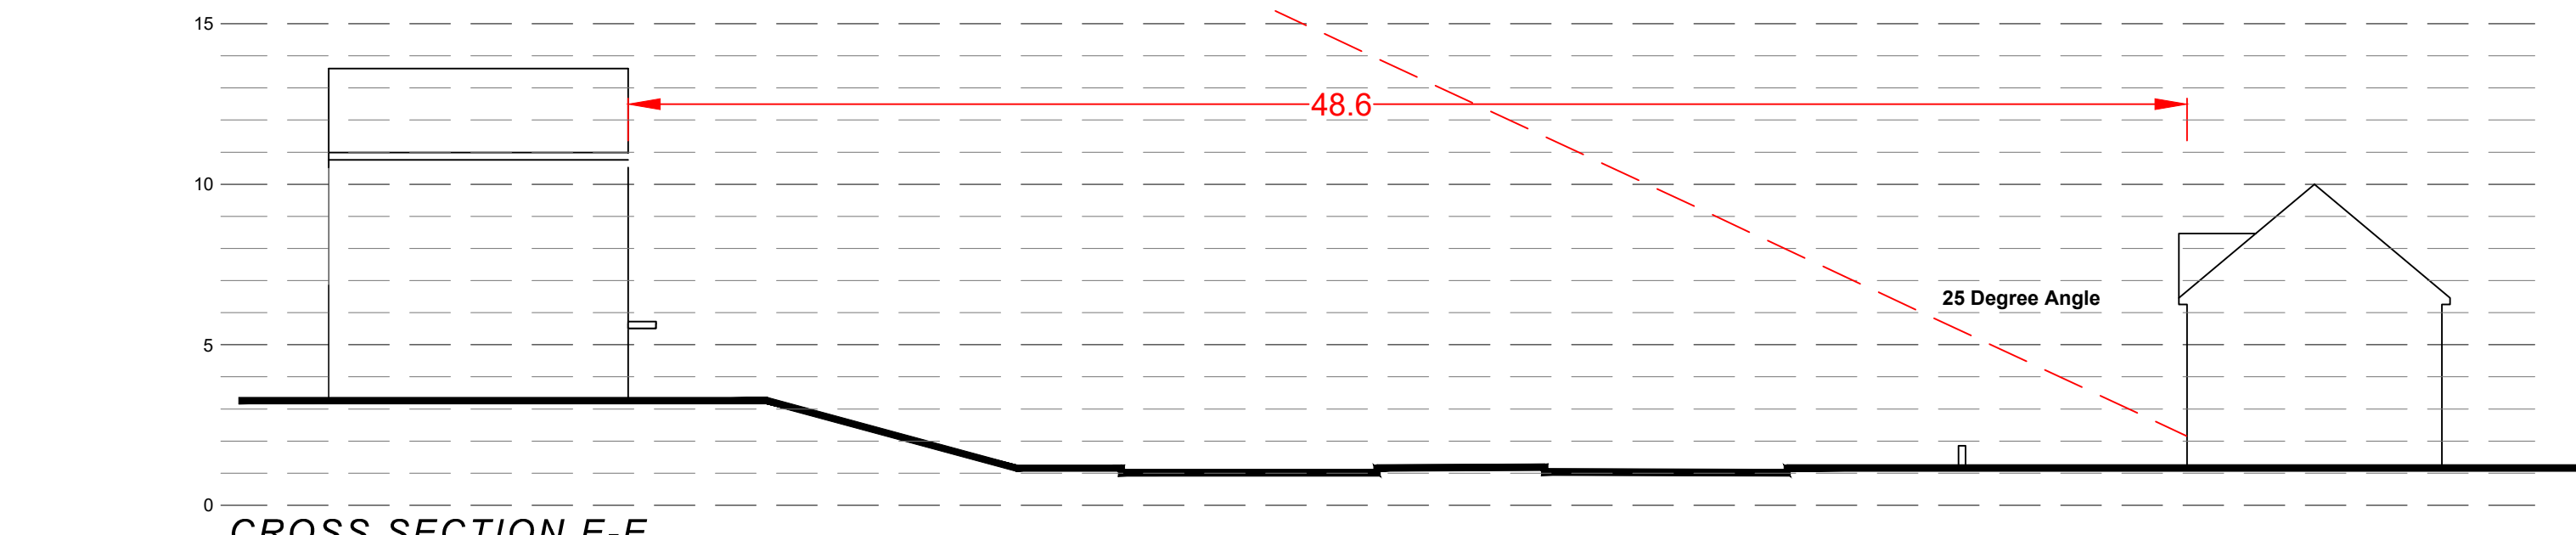

CROSS SECTION E-E

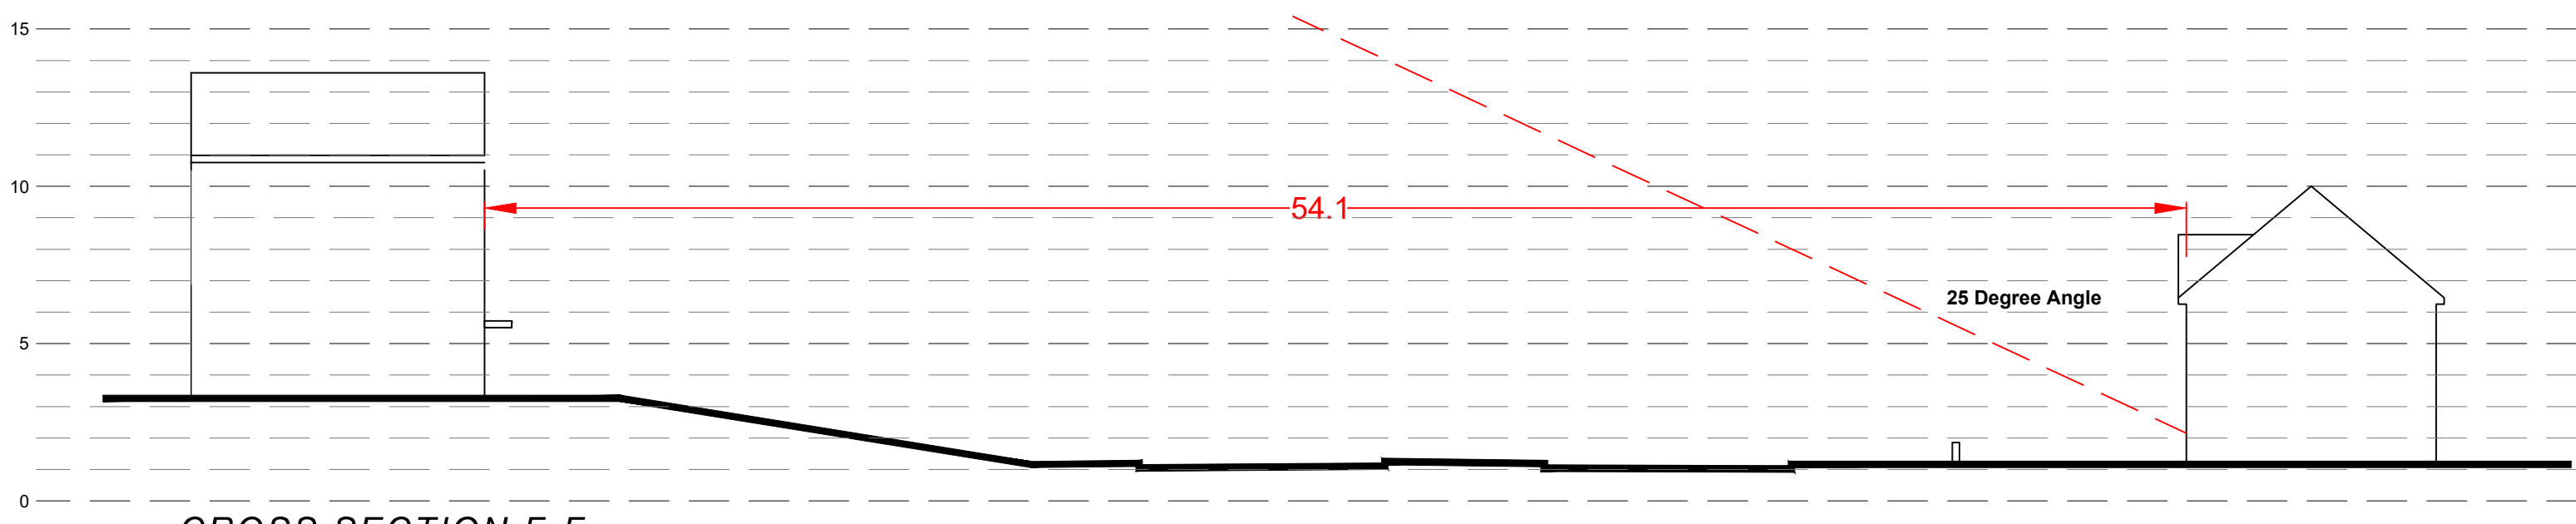

CROSS SECTION F-F

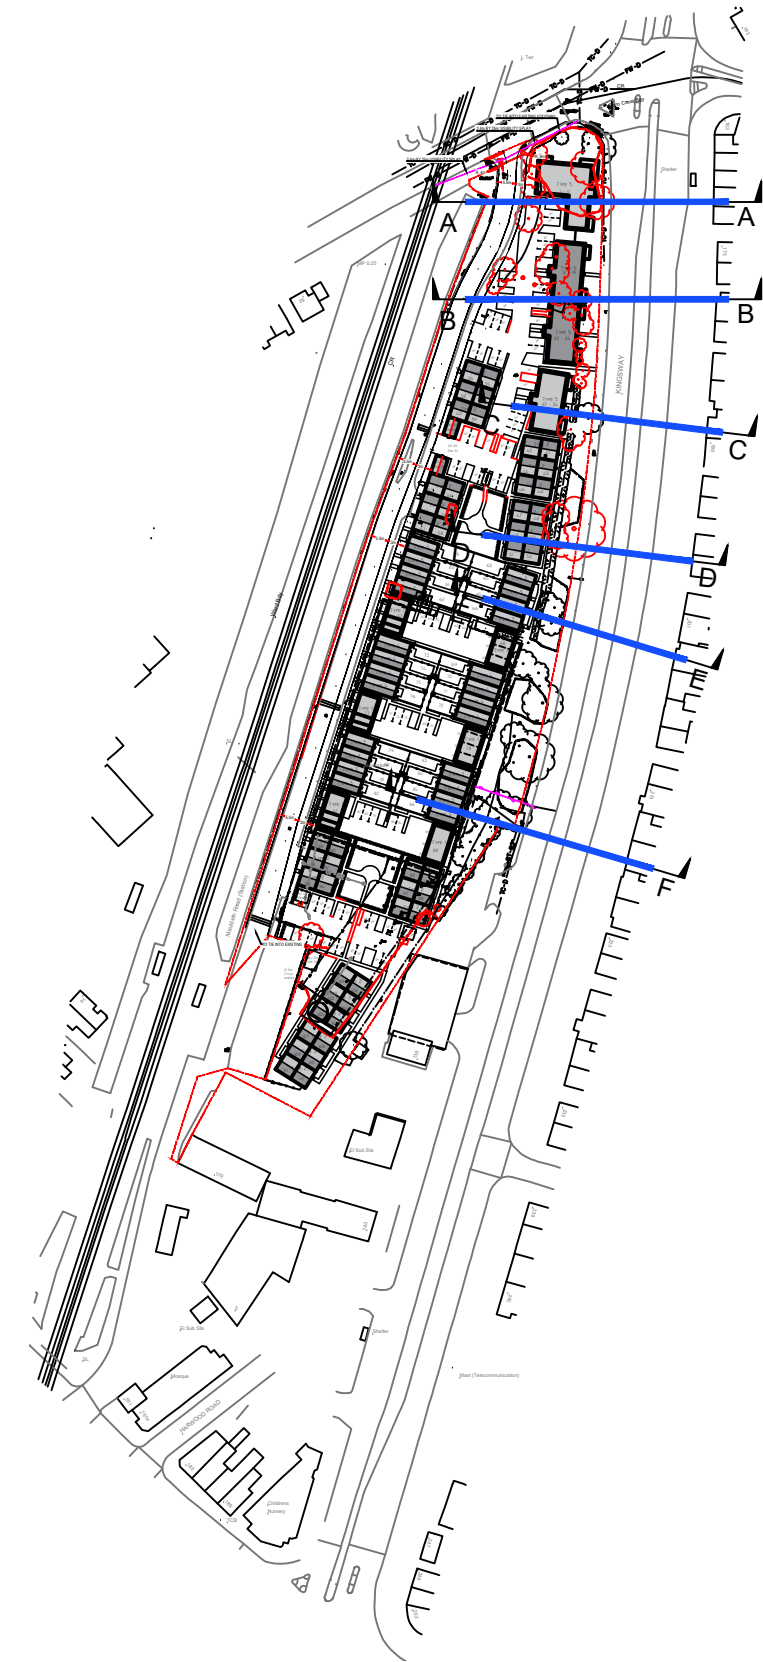

REV:	DESCRIPTION:	BY:	DATE:
------	--------------	-----	-------

STEN
ARCHITECTURE

STEN Architecture Ltd
The Studio
Harrison Street
Wakefield
WF1 1PS
Tel: 01924 950985

Web: www.sten-architecture.co.uk
Twitter: @STEN_arch
Facebook: [stenarchitectureltd](https://www.facebook.com/stenarchitectureltd)
Linkedin: Sten Architecture

CLIENT: TRIPLE JERSEY LIMITED			
-------------------------------	--	--	--

SITE: KINGSWAY BURNAGE			
------------------------	--	--	--

TITLE: Cross Sections			
-----------------------	--	--	--

SCALE AT A1: 1:100 & NTS	DATE: SEPT 23	DRAWN: SSH	CHECKED:
PROJECT NO: 2305	DRAWING NO: 2305.05	REVISION:	