




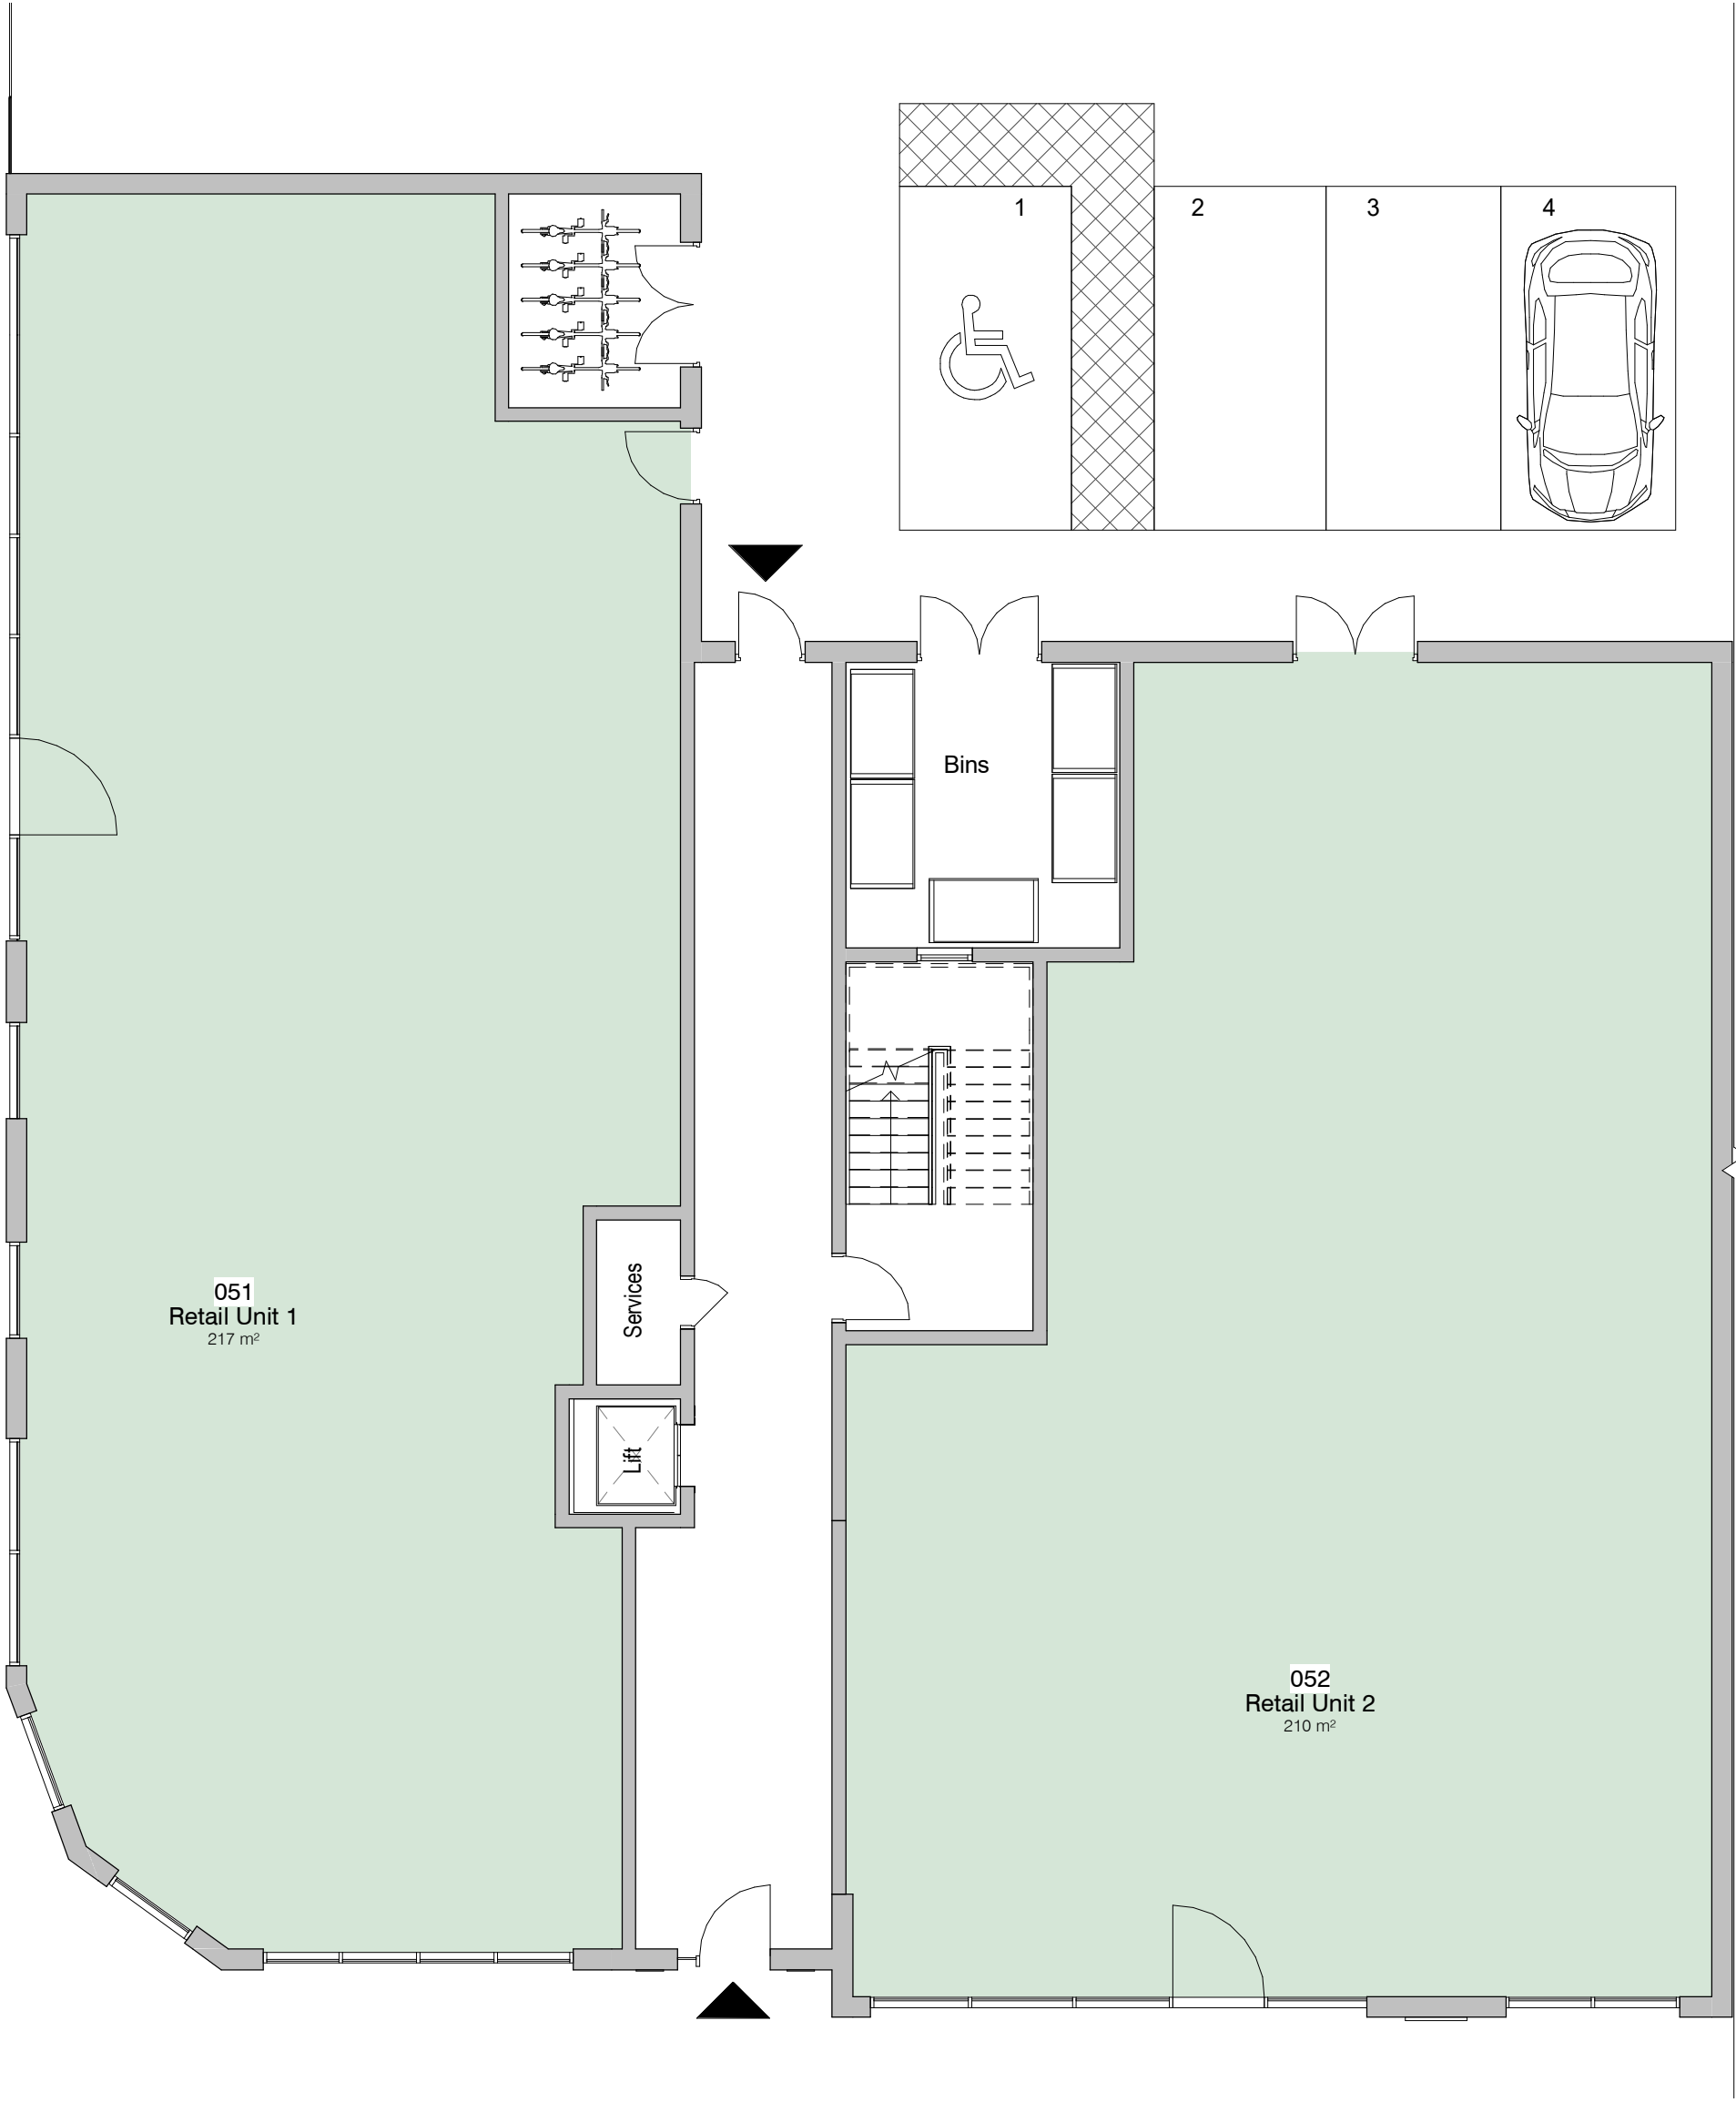


1 Level 0 - GA Proposed - Detail
1 : 100

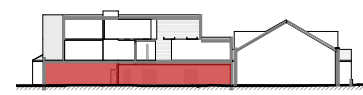


2 Level 1 - GA Proposed - Detail
1 : 100

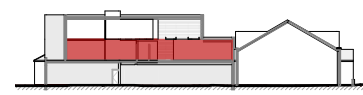

3 Level 2 - GA Proposed - Detail
1 : 100

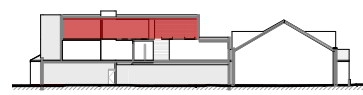

Schedule - Room - Proposed			
Level	Number	Name	Area
LEVEL 0	051	Retail Unit 1	217 m²
LEVEL 0	052	Retail Unit 2	210 m²
LEVEL 1	151	2B3P	69 m²
LEVEL 1	152	3B5P	94 m²
LEVEL 1	153	1B2P	53 m²
LEVEL 1	154	1B2P	56 m²
LEVEL 1	155	2B4P	81 m²
LEVEL 2	250	2B4P	79 m²
LEVEL 2	251	2B3P	67 m²
LEVEL 2	252	1B2P	52 m²
LEVEL 2	253	1B2P	53 m²
11			1030 m²

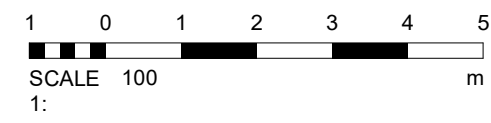

PROJECT	Burnage Lane	SCALE & A1	DATE	02 March 2023	DRAWN BY	PY
CLIENT	DPH 2 Ltd	STATUS	PLANNING	PROJECT NO.	DRAWING NO.	REV
TITLE	Proposed GA Plans			DA19009.6.	004.	1
NOTES		DISCLAIMER: ALL RIGHTS RESERVED. THIS DRAWING MUST NOT BE REPRODUCED WITHOUT PRIOR WRITTEN CONSENT. ALL DIMENSIONS AND MATERIALS SHALL BE CHECKED AND CONFIRMED BY THE ARCHITECT PRIOR TO CONSTRUCTION. THE ARCHITECT SHALL BE RESPONSIBLE FOR THE ACCURACY OF THE INFORMATION PROVIDED IN THIS DRAWING. ALL DIMENSIONS SHALL BE TO THE EXTERIOR UNLESS OTHERWISE SPECIFIED. ALL DIMENSIONS SHALL BE TO THE EXTERIOR UNLESS OTHERWISE SPECIFIED.				

