

Existing View 3





C CC



Proposed View 3



C CC

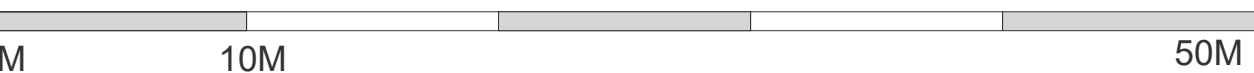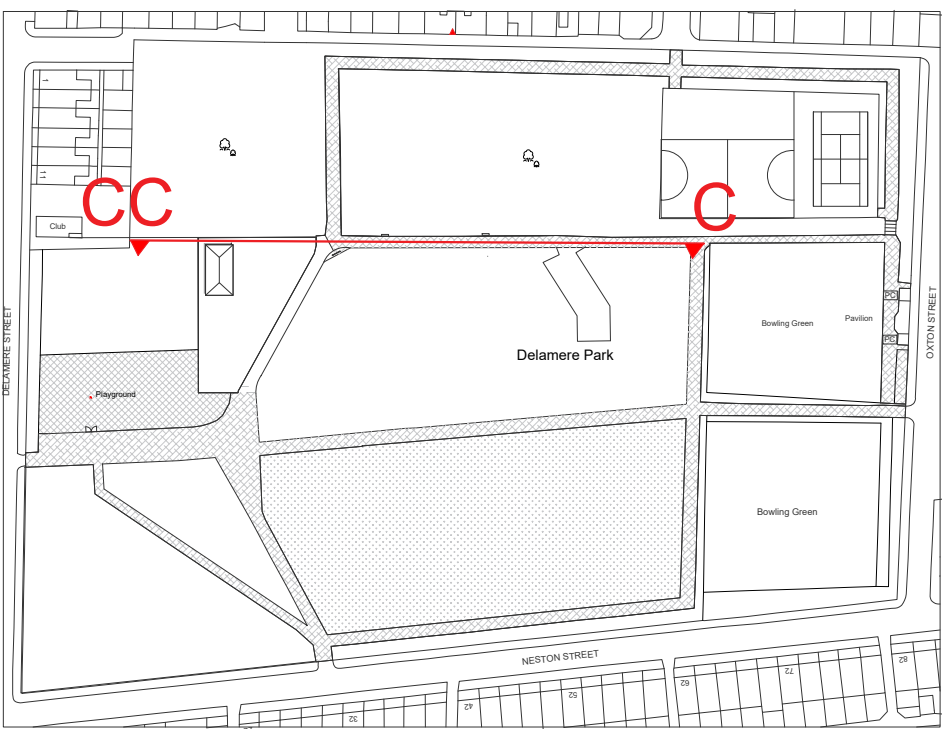

GENERAL NOTES:
1. DO NOT SCALE FROM THIS DRAWING. DIMENSIONS GOVERN.
2. ALL DIMENSIONS ARE IN METRES UNLESS NOTED OTHERWISE.
3. ALL DIMENSIONS SHALL BE VERIFIED ON SITE BEFORE PROCEEDING WITH THE WORK.
4. EILD AND ASSOCIATES SHALL BE NOTIFIED IN WRITING OF ANY DISCREPANCIES.
5. ALL DIMENSIONS ARE NOMINAL DIMENSIONS.
6. EILD AND ASSOCIATES ACCEPT NO LIABILITY FOR ANY EXPENSE LOSS OR DAMAGE OF WHATEVER NATURE AND HOWEVER ARISING FROM ANY VARIATION MADE TO THIS DRAWING OR IN THE EXECUTION OF THE WORK TO WHICH HAS NOT BEEN REFERRED TO THEM AND PRIOR APPROVAL OBTAINED.

Rev	Date	Description	Dm	Chk

CLIENT
Max Trax



elsejosland@hotmail.co.uk
elsejosland.com
07931 196612



PROJECT
MAX TRAX
Delamere Park

DRAWING TITLE
ELEVATION 3

STATUS
PLANNING

DRAWN BY EJ	DATE 16/08/2023	SCALE As Shown	CHECKED EJ
----------------	--------------------	-------------------	---------------

JOB NO. P728	DRAWING NO. EJLD_P728_PL_L210	REV.
-----------------	----------------------------------	------