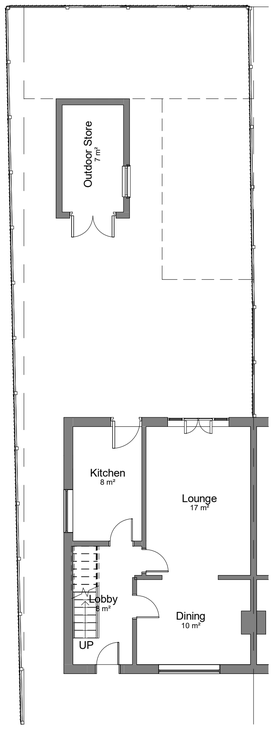

00-E-Ground Floor
1 : 100

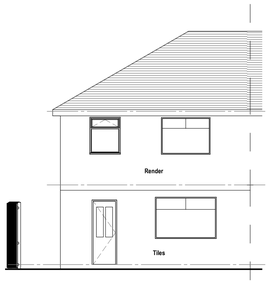

01_E-Elevation
1 : 100

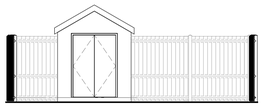

01A_E-Elevation
1 : 100

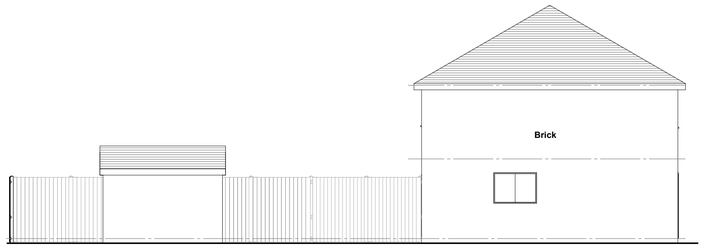

02_E-Elevation
1 : 100

03_E-Elevation
1 : 100

03A_E-Elevation
1 : 100

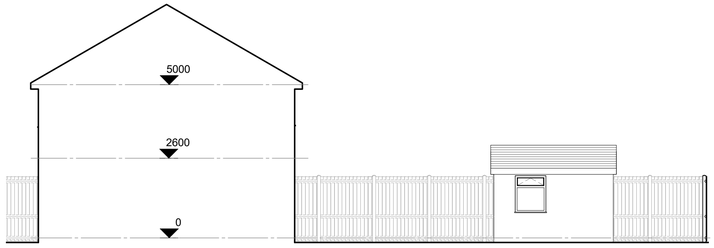

04_E-Elevation
1 : 100

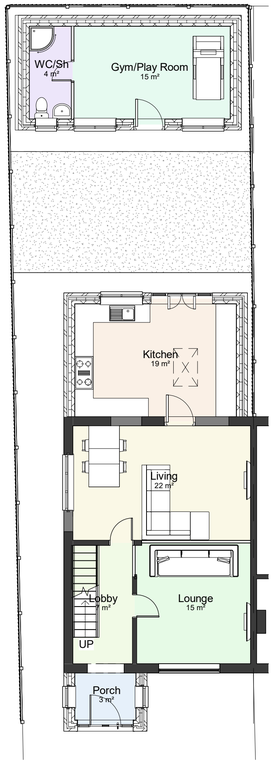

00-P-Ground Floor
1 : 100

All new materials to match or be similar to existing

01_P-Elevation
1 : 100

01A_P-Elevation
1 : 100

02_P-Elevation
1 : 100

03_P-Elevation
1 : 100

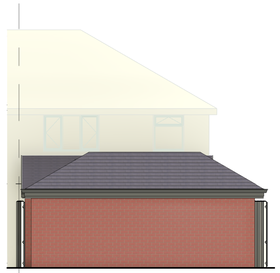

03A_P-Elevation
1 : 100

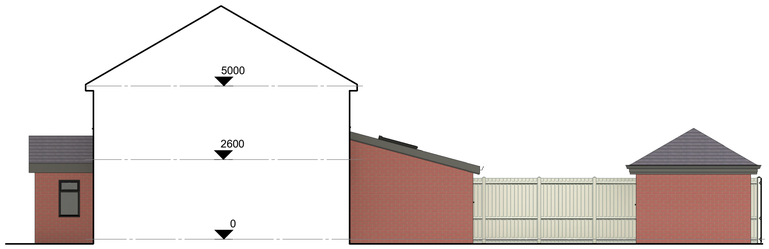

04_P-Elevation
1 : 100

COPYRIGHT © ALL RIGHTS RESERVED BY VIKAS ALYAS LTD. DO NOT SCALE FROM DRAWING. DRAWING INDICATES DESIGN INTENT ONLY. REPORT ANY DISCREPANCIES TO CLIENT / VA LTD. NOT TO BE USED FOR CONSTRUCTION UNLESS STATED SO. TO BE READ IN CONJUCTION WITH OTHER DRAWINGS OR SPECIFICATION WHERE PROVIDED.

0m 1m 2m 3m 4m 5m

VISUAL SCALE 1:100 @ A1

ARCHITEK
BUILDING DESIGN CONSULTANCY

0161 511 8479
vikas@architek.uk
916 Stockport Road, Levenshulme,
Manchester, M19 3AB

Rev	Description	Date

CLIENT
Anowar Hussain

PURPOSE OF ISSUE
Planning

Manchester City Council

ADDRESS
1209_93 Birch Hall Lane, Manchester M13 0XY

PROJECT
Front porch extension. Single storey rear extension. Demolish existing outbuilding and erection of single storey outbuilding

TITLE
Existing and Proposed Floor Plans and Elevations

DRAWN BY	CHECKED BY	DATE
VA	VA	29.03.2023

SCALE (@ A1)	PROJECT NUMBER
1 : 100	1209

DRAWING NUMBER	REV
A102	