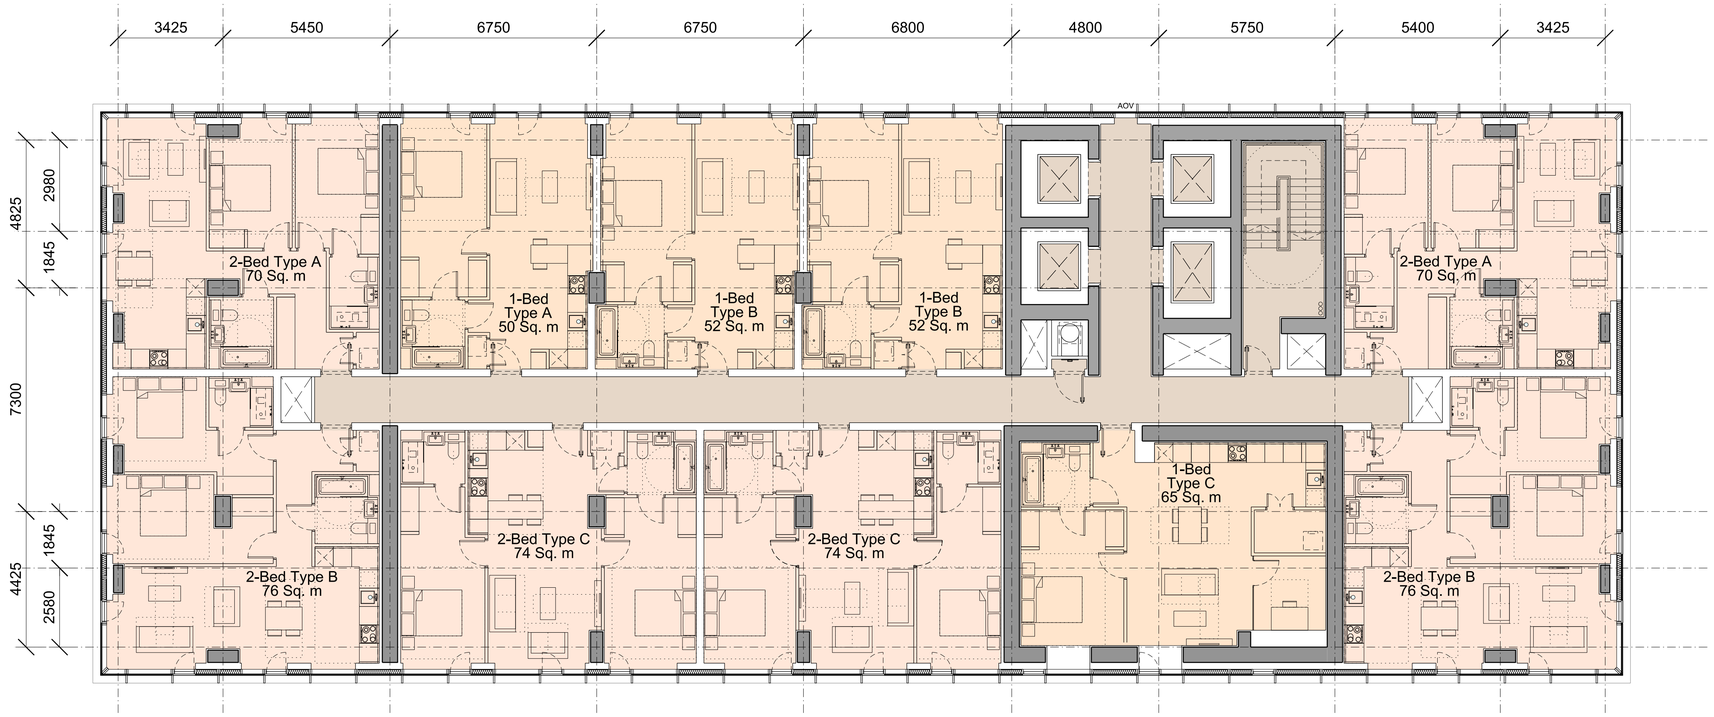


This drawing is copyright
Do not scale off dimensions.
All dimensions to be checked on site by contractor.
Contractor to report any dimensional discrepancies, errors or omissions prior to commencing on site.

0m 2.5m 5m 10m

Rev	Date	Description	Rev	Date	Description	Rev	Date	Description
00	17-03-2017	Planning Issue						
01	10-05-2017	Façade setting out updated						
02	30-04-2020	Minor Material Amendment Application						
03	08-01-2024	Non-Material Amendment Application						

North

Project Title: Former Bauer Millet Site

Drawing Title: Building 2 - Intermediate residential level plan

Status: Planning

Scale: 1:200 @ A3 1:100 @ A1

Date: March 2017

Job No: 10053

Drawing No: 10053-B2-A-B5D9-G200-P-19-001

Revision: 03

simpsonhaugh

MANCHESTER
Riverside, 4 Commercial St
Manchester M15 4RQ
+44 (0)161 835 2345
www.simpsonhaugh.com

LONDON
5-8 Roberts Place,
London EC1R 0BB
+44 (0)20 7549 4000
mail@simpsonhaugh.com

© SimpsonHaugh Architects Ltd 2024