



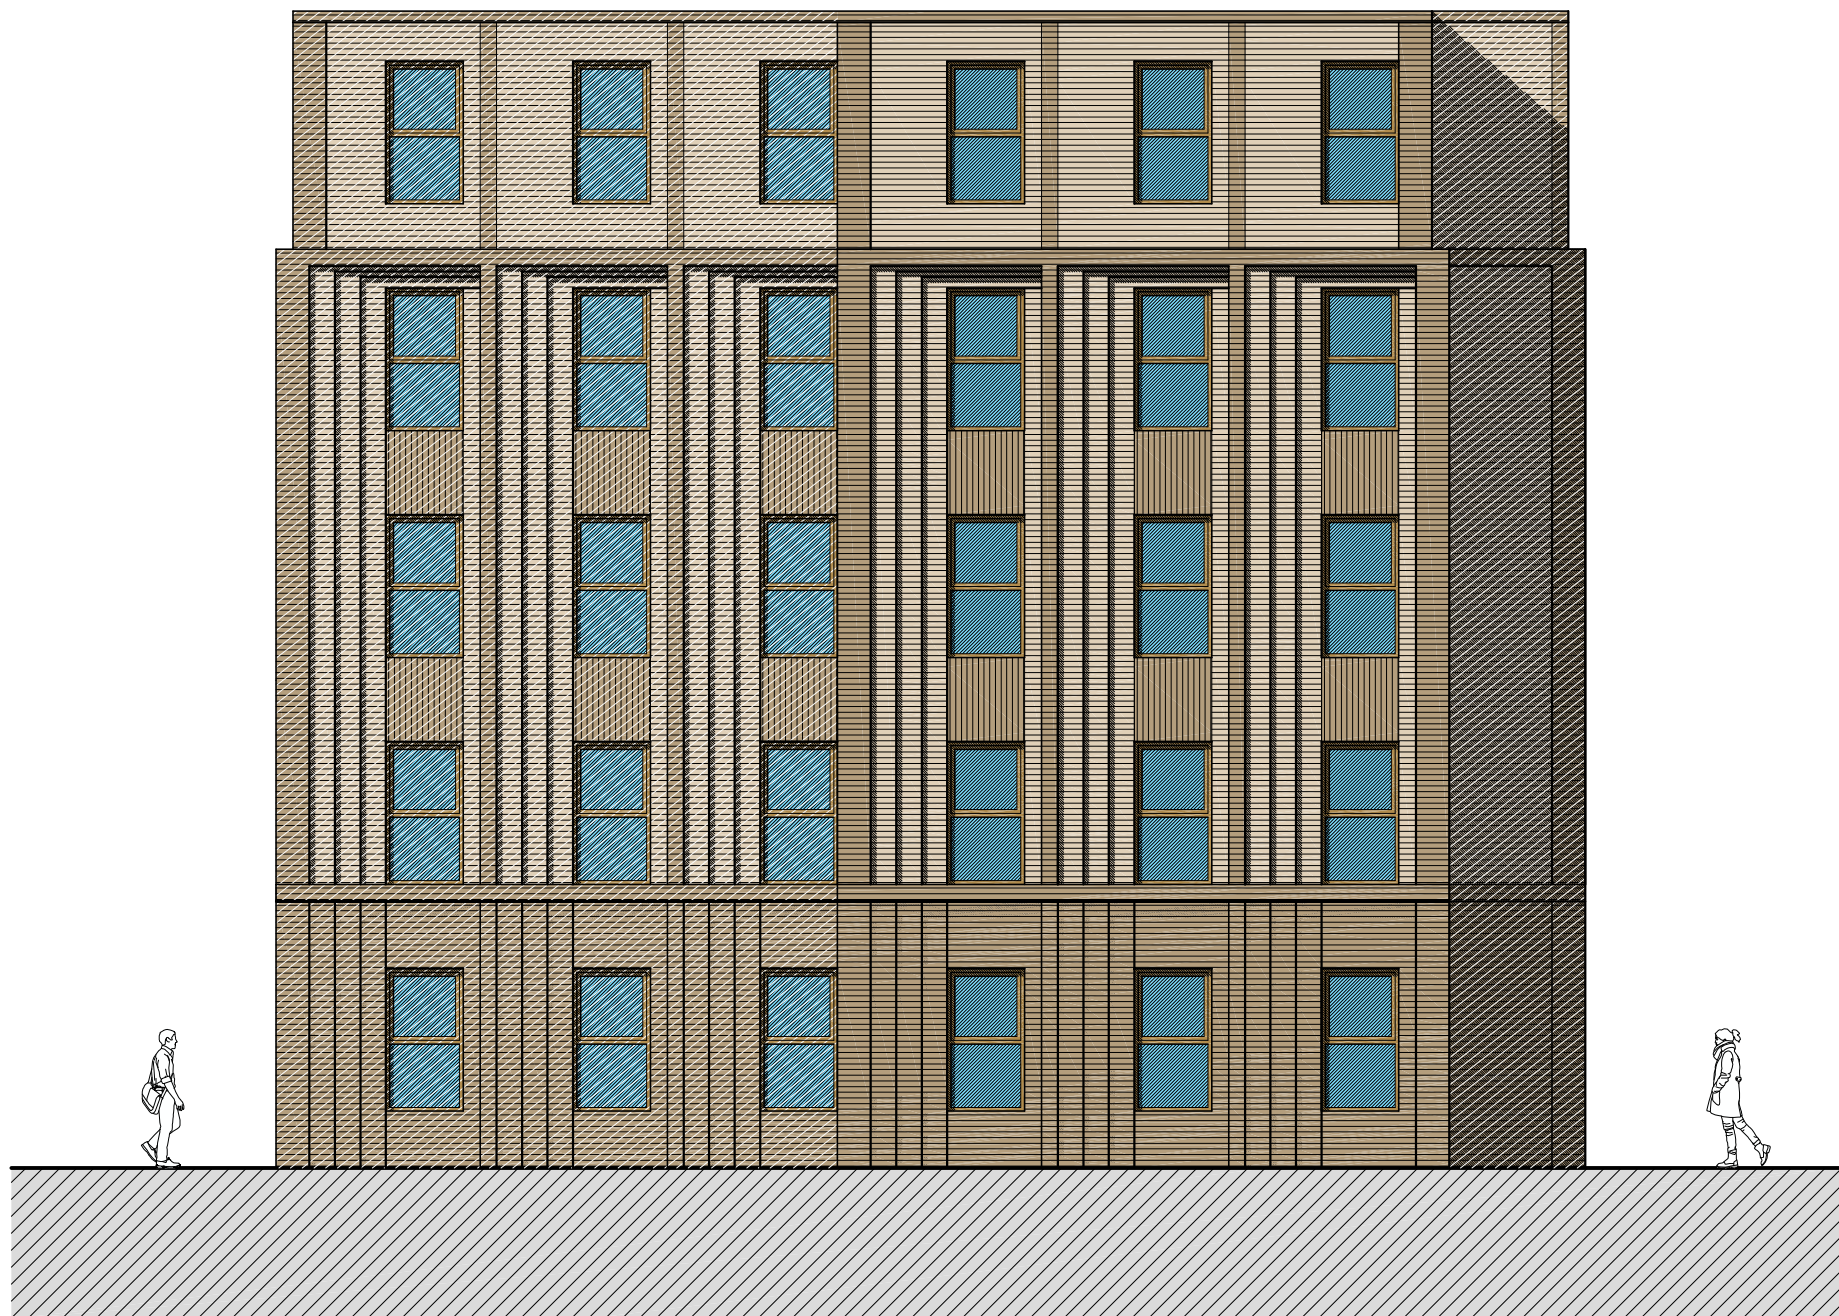

Proposed Rear Elevation 1:100  
Scale Bar 1:100  
0 5 10m

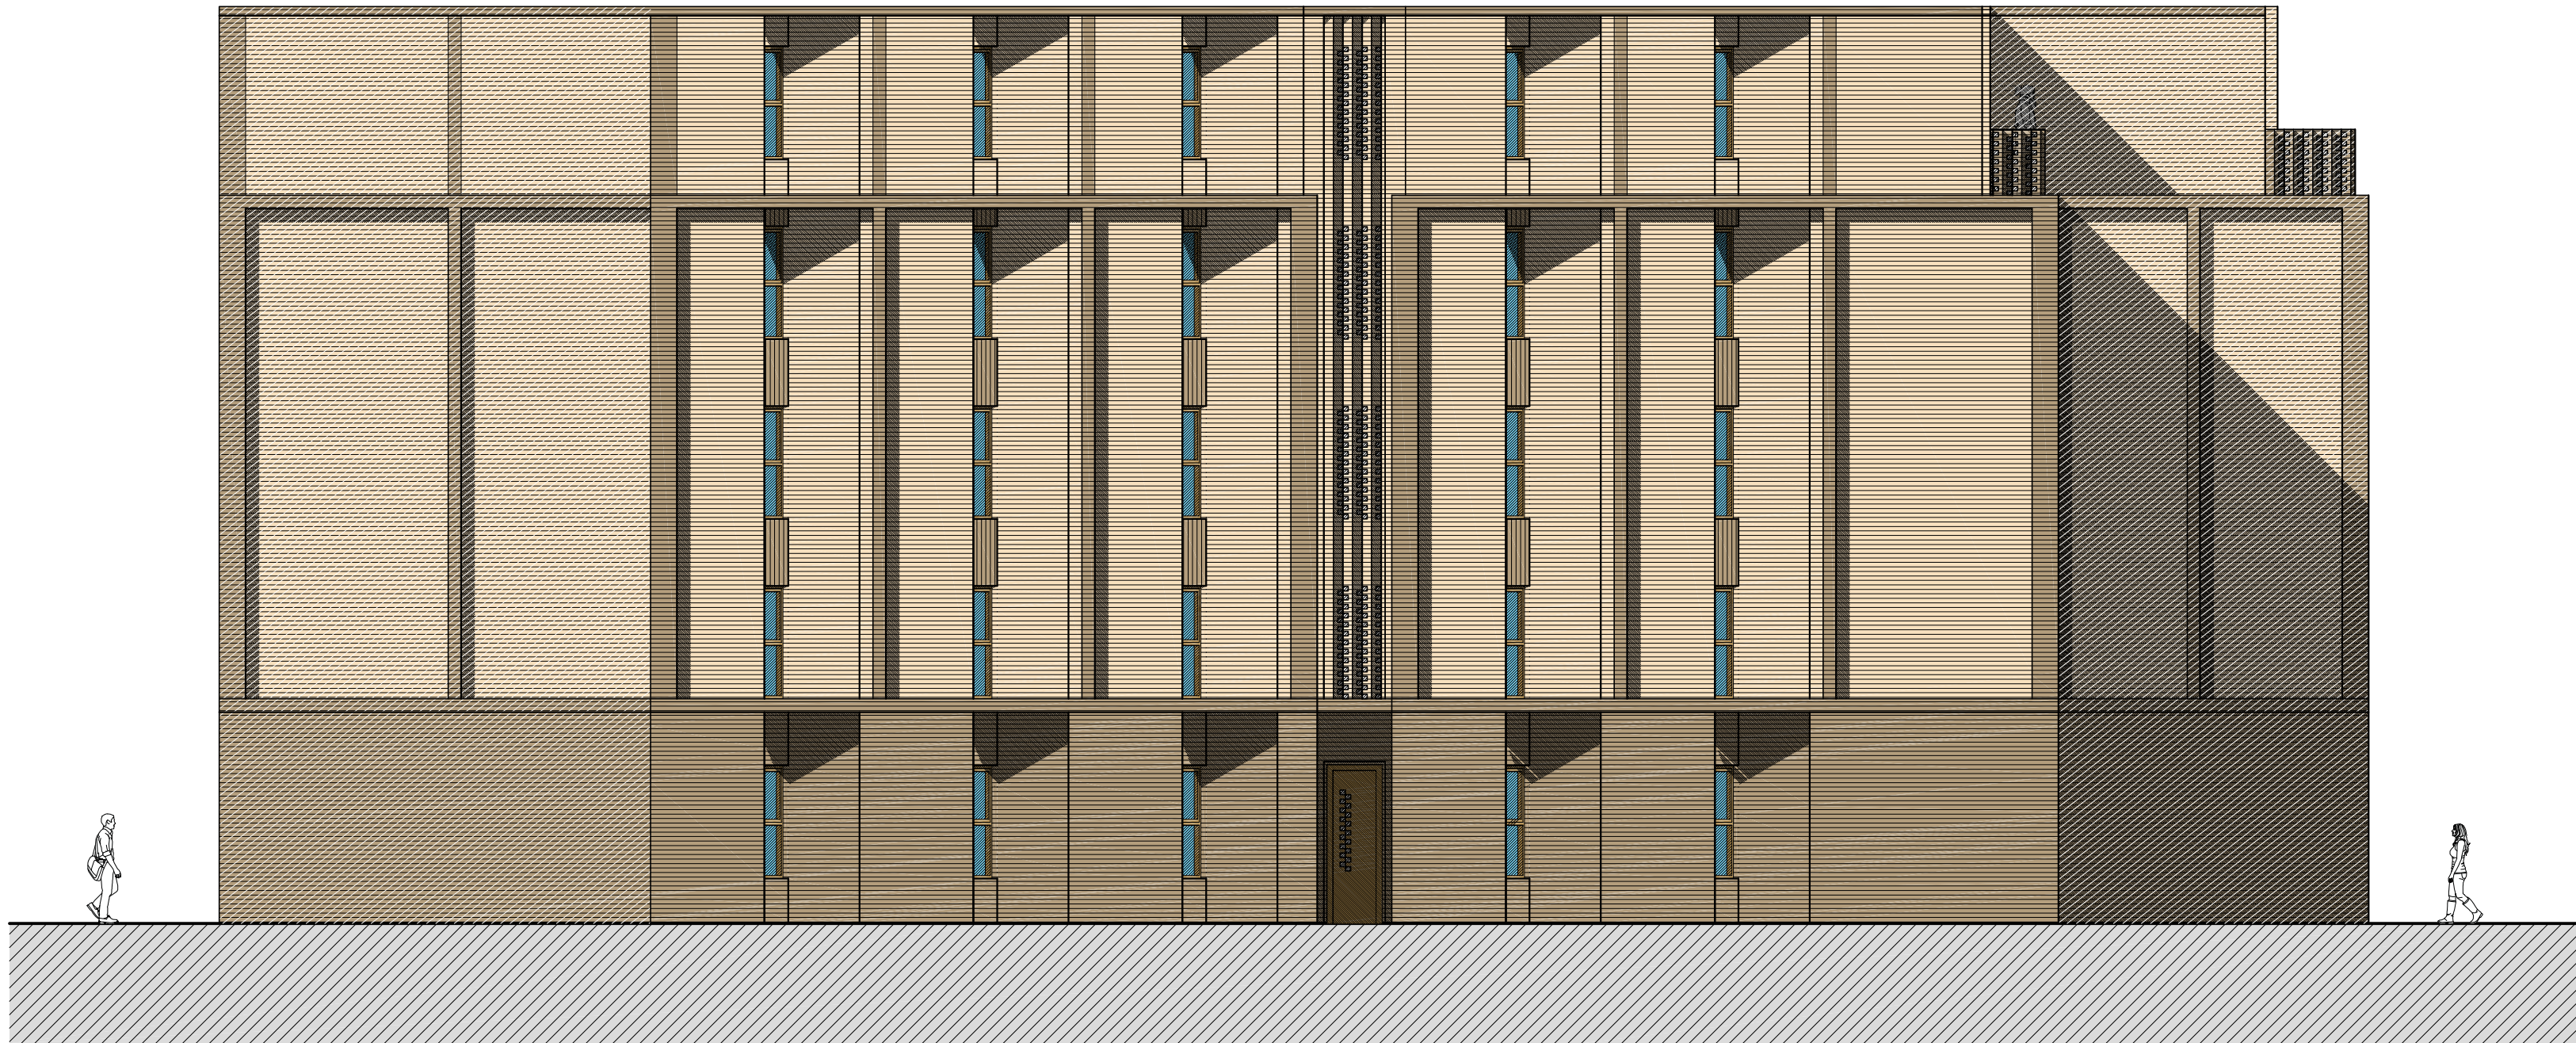

Proposed West Elevation 1:100