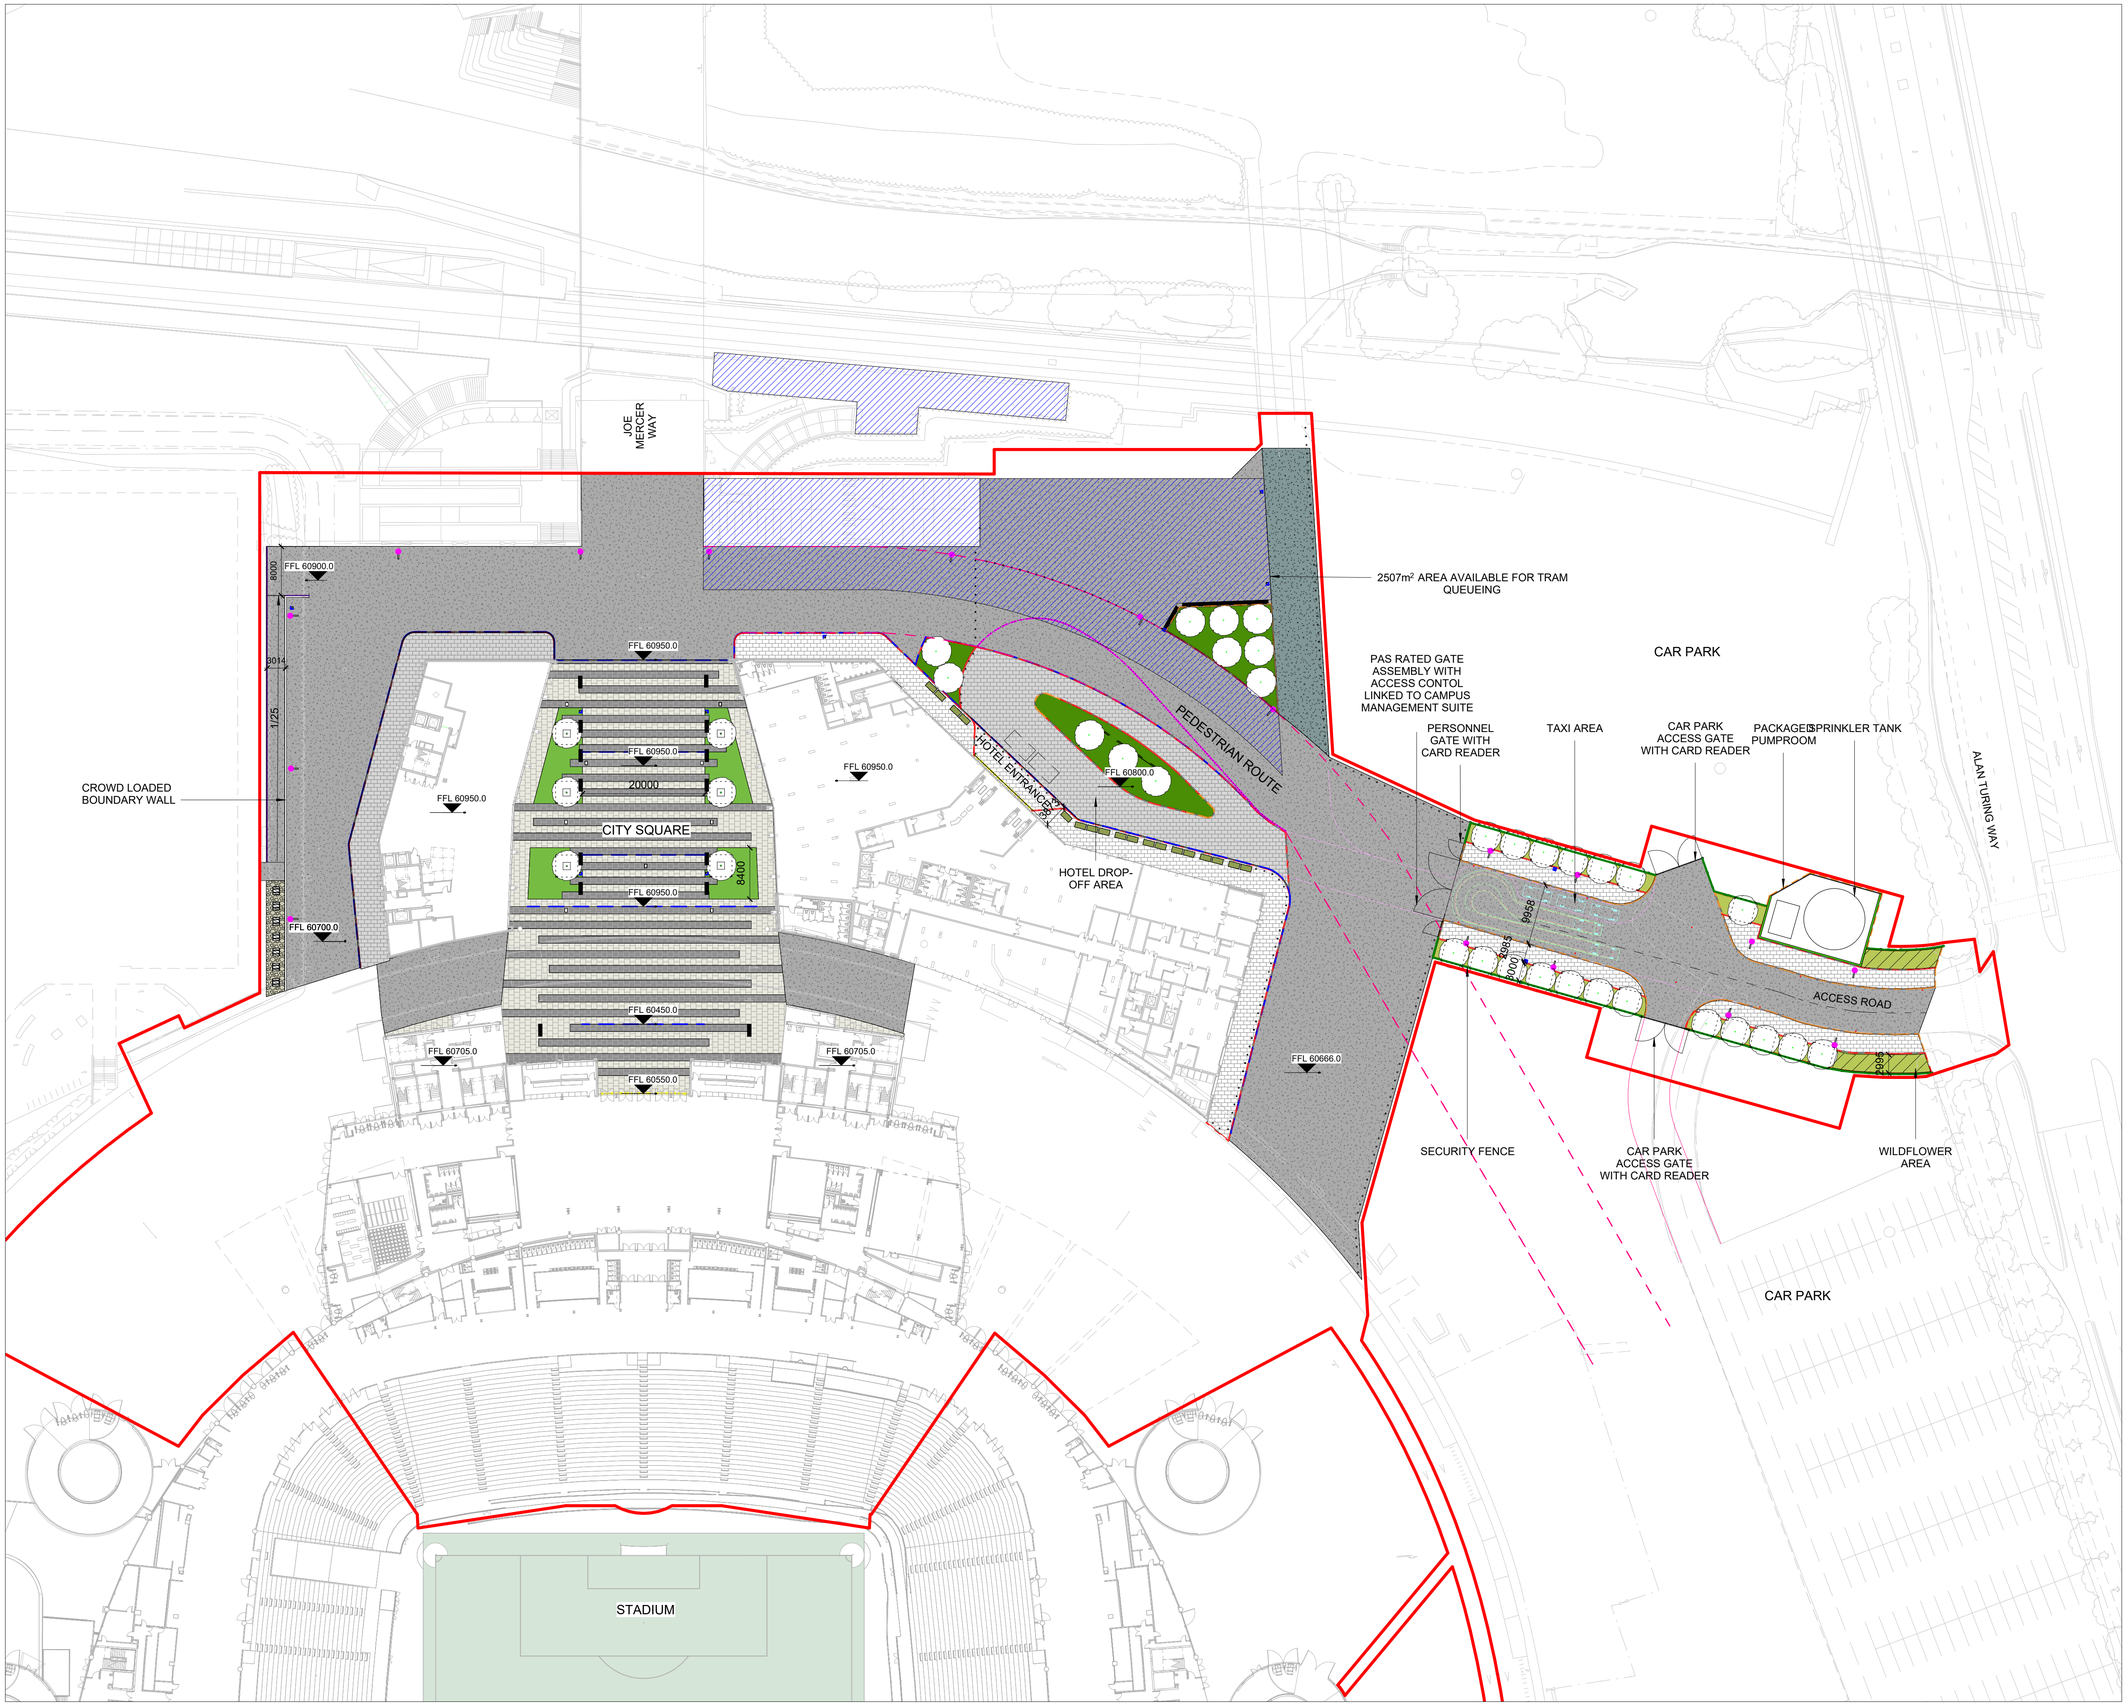

REVISIONS		
REV	DATE	DESCRIPTION
00	17.02.23	Issued for Information
01	28.02.23	ISSUED FOR STAGE 3
02	16.03.23	ISSUED FOR INFORMATION
03	21.03.23	ISSUED FOR INFORMATION
04	17.04.23	ISSUED FOR PLANNING

KEY PLAN

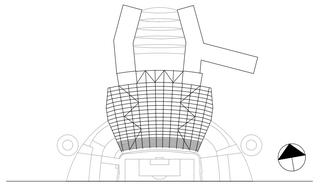

KEY

- PROJECT BOUNDARY
- BLACK PAVING - TYPE 1
- MID GREY PAVING - TYPE 2
- PERMEABLE CONCRETE BLOCK PAVING - TYPE 1 (BOUND) LIGHT GREY
- NON-PERMEABLE CONCRETE BLOCK PAVING - TYPE 2 (BOUND) MID GREY
- POROUS BLACK TARMAC
- BLACK TARMAC
- UNDERSTORY PLANTING
- ARTIFICIAL TURF
- SUDS PLANTER
- WILDFLOWER AREA
- GRAVEL
- QUEUEING ZONE
- HOTEL SIGNAGE
- LITTER BIN
- PEDESTRIAN ACCESS GATE WITH CARD READER
- VEHICLE ACCESS GATE
- ROAD MARKING
- PICNIC TABLE
- FLOORBOX (POWER, DATA, WATER)
- PROPOSED TREE
- REMOVABLE BENCH
- RAISED PLANTER
- TREE GRILLE
- TREE CELL WITH ROOT BARRIER
- LIGHT COLUMN
- RETRACTABLE BOLLARD (PAS 68 RATED)
- STATIC BOLLARD (PAS 68 RATED)
- DEMARCATION STUD
- CONCRETE FLUSH KERB
- CONCRETE RAISED KERB
- BUILDING THRESHOLD DRAINAGE
- CHANNEL DRAIN
- PEDESTRIAN ROUTE
- GREEN SCREEN
- TANK ENCLOSURE WALL
- SECURITY FENCE
- DRAINAGE GULLY
- BALUSTRADE

NOTE: DRAINAGE DESIGN REFER TO CIVIL ENGINEER'S DRAINAGE STRATEGY

1:500

0 5 10 15 20 40 m

CLIENT

© COPYRIGHT. ALL RIGHTS RESERVED

THIS WORK IS COPYRIGHT AND CANNOT BE REPRODUCED OR COPIED IN ANY FORM OR BY ANY OTHER MEANS (GRAPHIC, ELECTRONIC OR MECHANICAL INCLUDING PHOTOCOPYING) WITHOUT THE WRITTEN PERMISSION OF POPULOUS ANY LICENSE, EXPRESS OR IMPLIED, TO USE THIS DOCUMENT FOR ANY PURPOSE WHATSOEVER IS RESTRICTED TO THE TERMS OF THE AGREEMENT OR IMPLIED AGREEMENT BETWEEN POPULOUS AND THE INSTRUCTING PARTY.

USE FIGURED DIMENSIONS IN PREFERENCE TO SCALED. CHECK ALL DIMENSIONS ON SITE BEFORE FABRICATION OR SETTING OUT

ARCHITECT

POPULOUS®

14 BLADES COURT | DEODAR ROAD | LONDON | SW15 2NU | UNITED KINGDOM
TELEPHONE +44 (0)20 8874 7666 FACSIMILE +44 (0)20 8874 7470

ALL PRODUCTION & INTELLECTUAL PROPERTY RIGHTS RESERVED © POPULOUS 2009

PROJECT NAME

MCFC NORTH EXPANSION

DRAWING TITLE

LANDSCAPE
GENERAL ARRANGEMENT PLAN
LEVEL 00

STATUS	RIBA STAGE	PROJECT NO.
S2	3	4348

DATE	SCALE	SIZE
28/02/23	1 : 500	A1

DRAWN	CHECKED	APPROVED
SA	TJ	MT

PROJECT	ORIGIN.	ZONE	LEVEL	TYPE	ROLE	DRAWING	REV
NSE-	POP-	ZZ -	00 -	DR -	A -	000600	04