



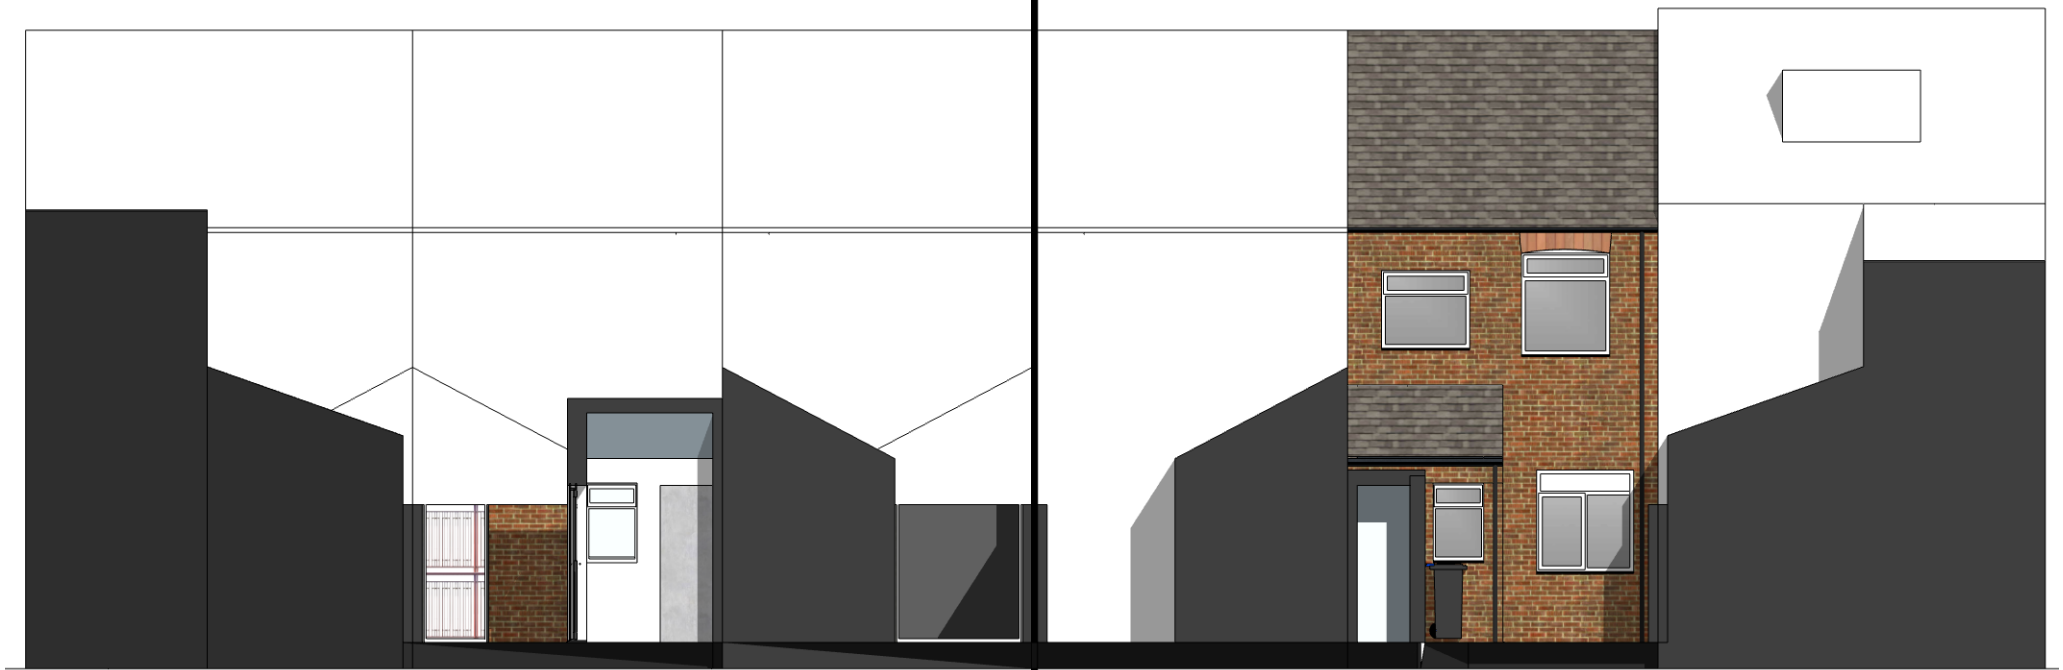

North Section

South Section

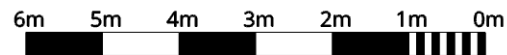

THIS DRAWING IS THE COPYRIGHT OF MRK DESIGN UK.
ALL LEVELS/DIMENSIONS TO BE CHECKED ON SITE PRIOR TO WORKS COMMENCING.
REPORT ALL DISCREPANCIES TO CLIENT/DESIGNER.
DO NOT SCALE FROM THESE DRAWINGS.

Existing Sections

Drawing A105 - Scale 1:100

36 Wincombe St . M14 7PJ
Drawn By MK - 25.10.23