
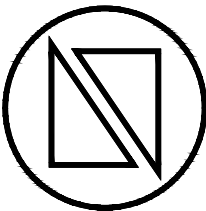
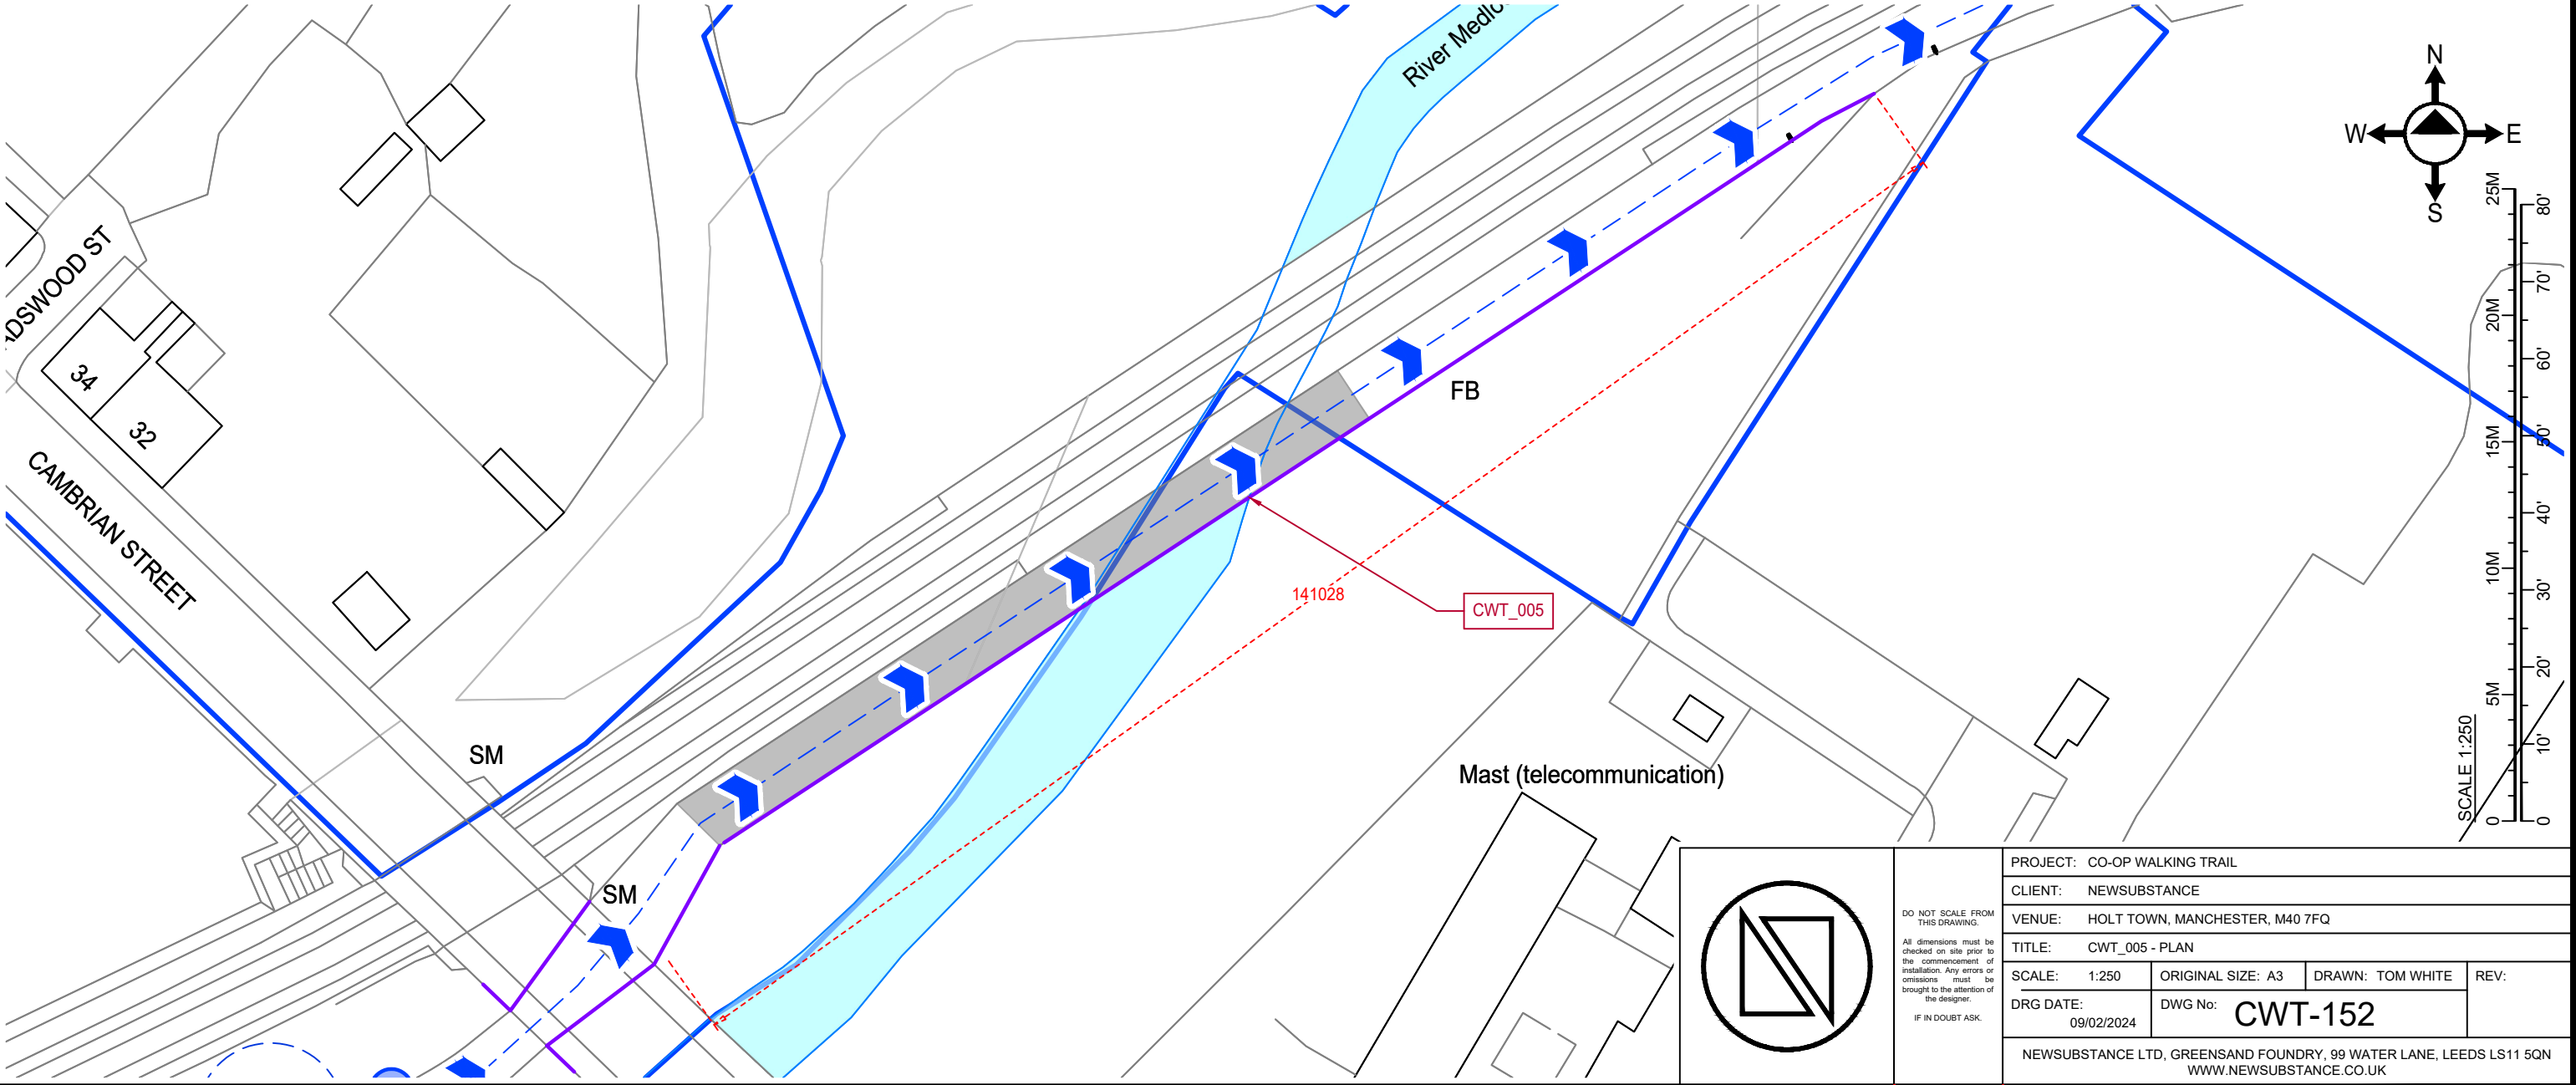
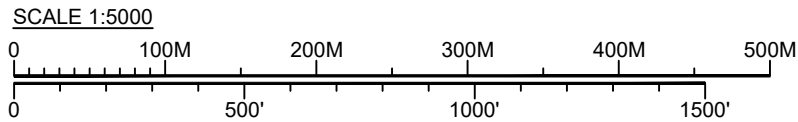
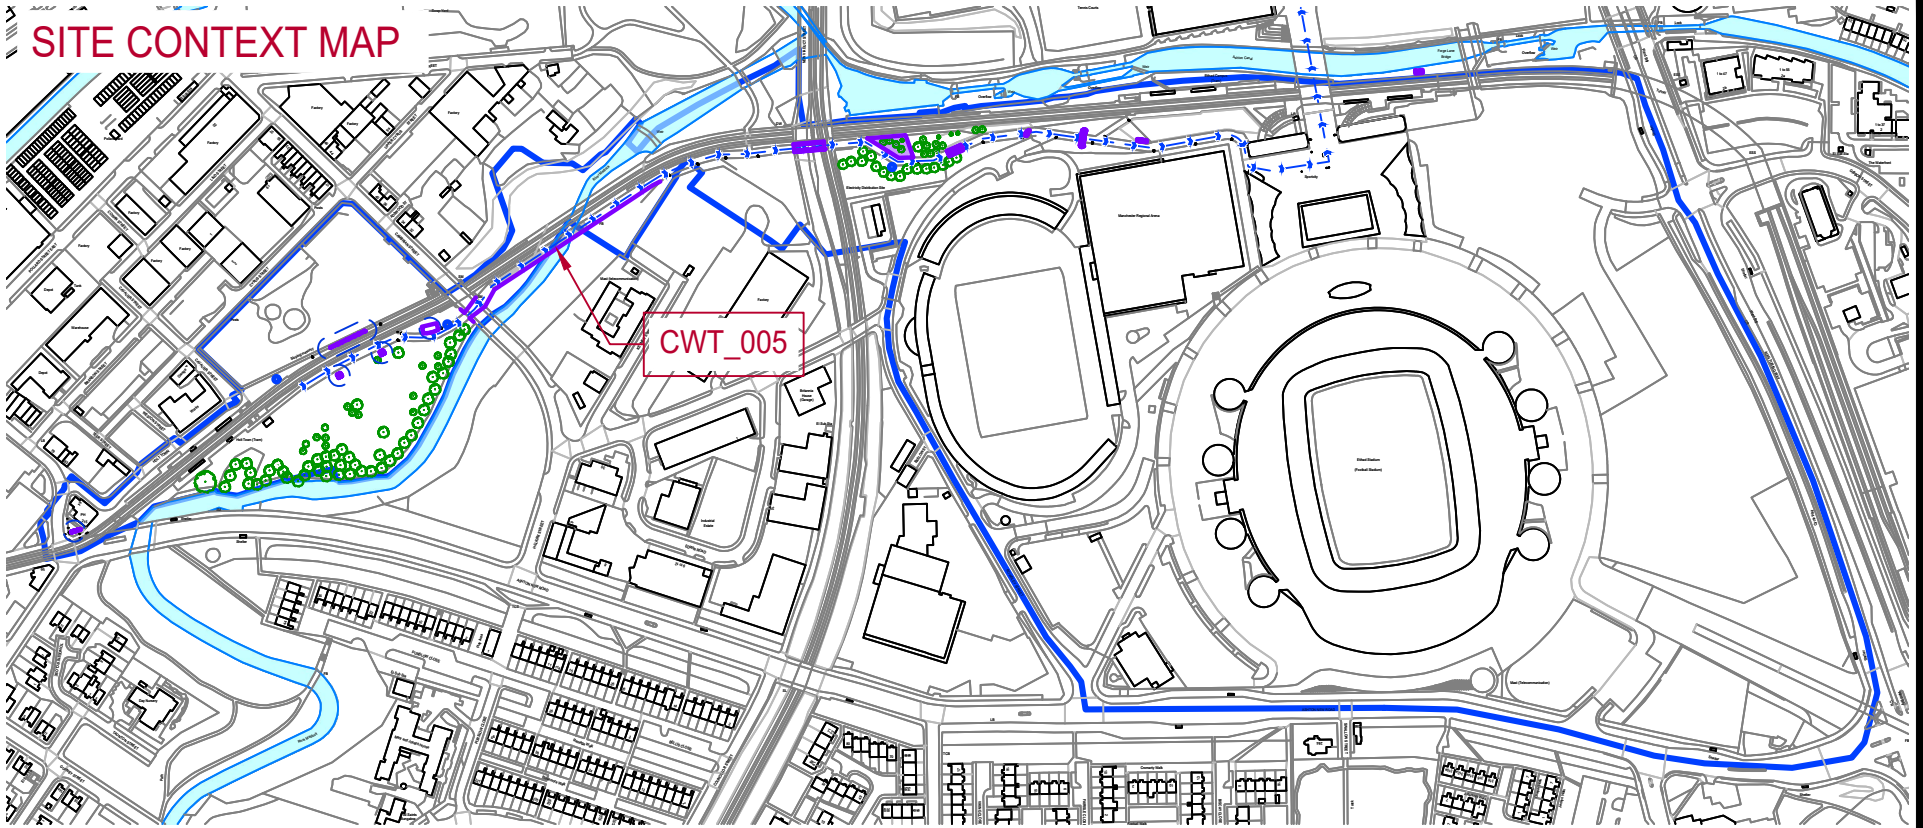


CWT_005 - PLAN

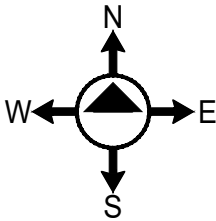

DO NOT SCALE FROM
THIS DRAWING.
All dimensions must be
checked on site prior to
the commencement of
installation. Any errors or
omissions must be
brought to the attention of
the designer.
IF IN DOUBT ASK.

PROJECT: CO-OP WALKING TRAIL			
CLIENT: NEWSUBSTANCE			
VENUE: HOLT TOWN, MANCHESTER, M40 7FQ			
TITLE: CWT_005 - PLAN			
SCALE: 1:250	ORIGINAL SIZE: A3	DRAWN: TOM WHITE	REV:
DRG DATE: 09/02/2024	DWG No: CWT-152		
NEWSUBSTANCE LTD, GREENSAND FOUNDRY, 99 WATER LANE, LEEDS LS11 5QN WWW.NEWSUBSTANCE.CO.UK			