


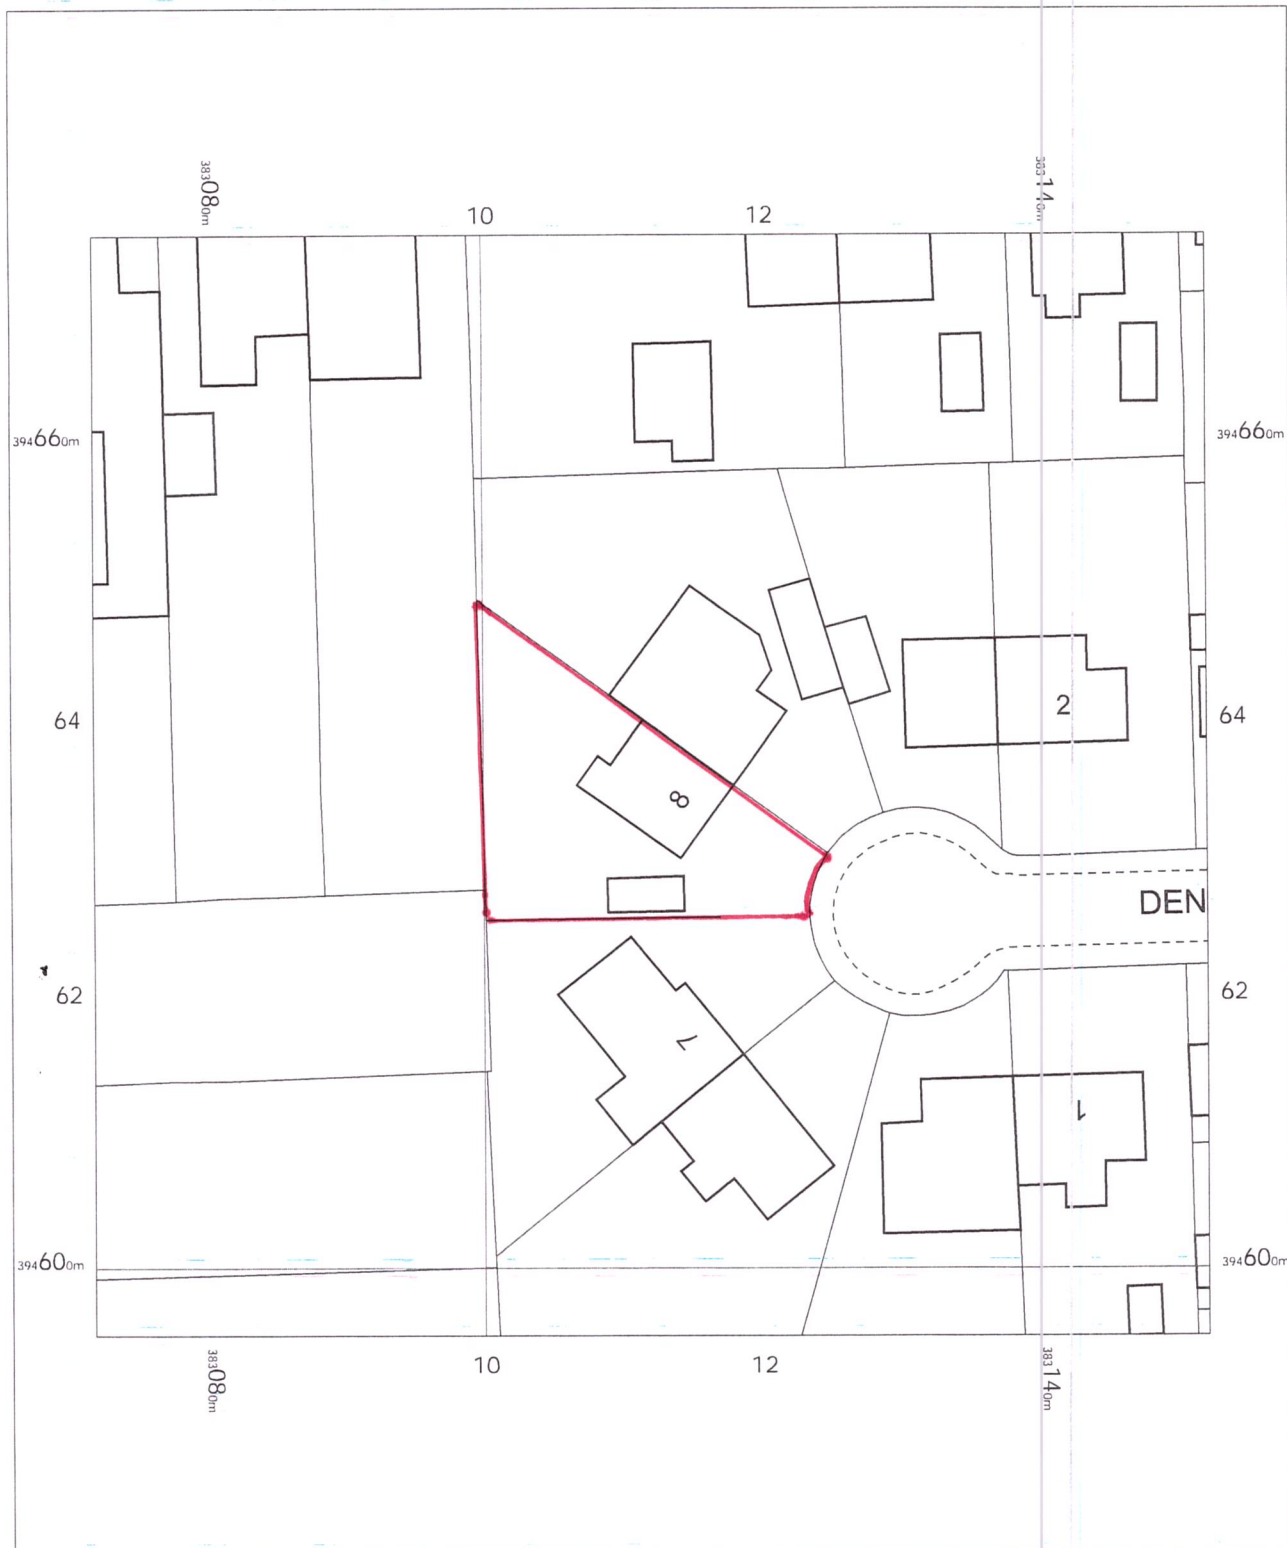


8 DENIS AVENUE
WHALLEY RANGE
MANCHESTER
M16 8HY

OS MasterMap 1250/2500/10000 scale
Tuesday, July 4, 2023, ID: BW1-01112778
www.blackwellmapping.co.uk

1:500 scale print at A4, Centre: 383112 E, 394635 N

© Crown Copyright Ordnance Survey. Licence no. 100041041

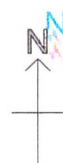

BLACKWELL'S
www.blackwellmapping.co.uk
TEL: 0114 268 7658
Email: enquiries@blackwell.co.uk
maps@blackwell.co.uk
sales@blackwell.co.uk