



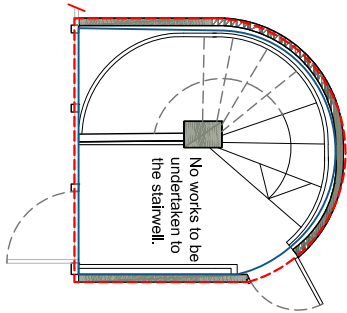

GROUND FLOOR - EXISTING WALL FINISHES
SCALE 1:100

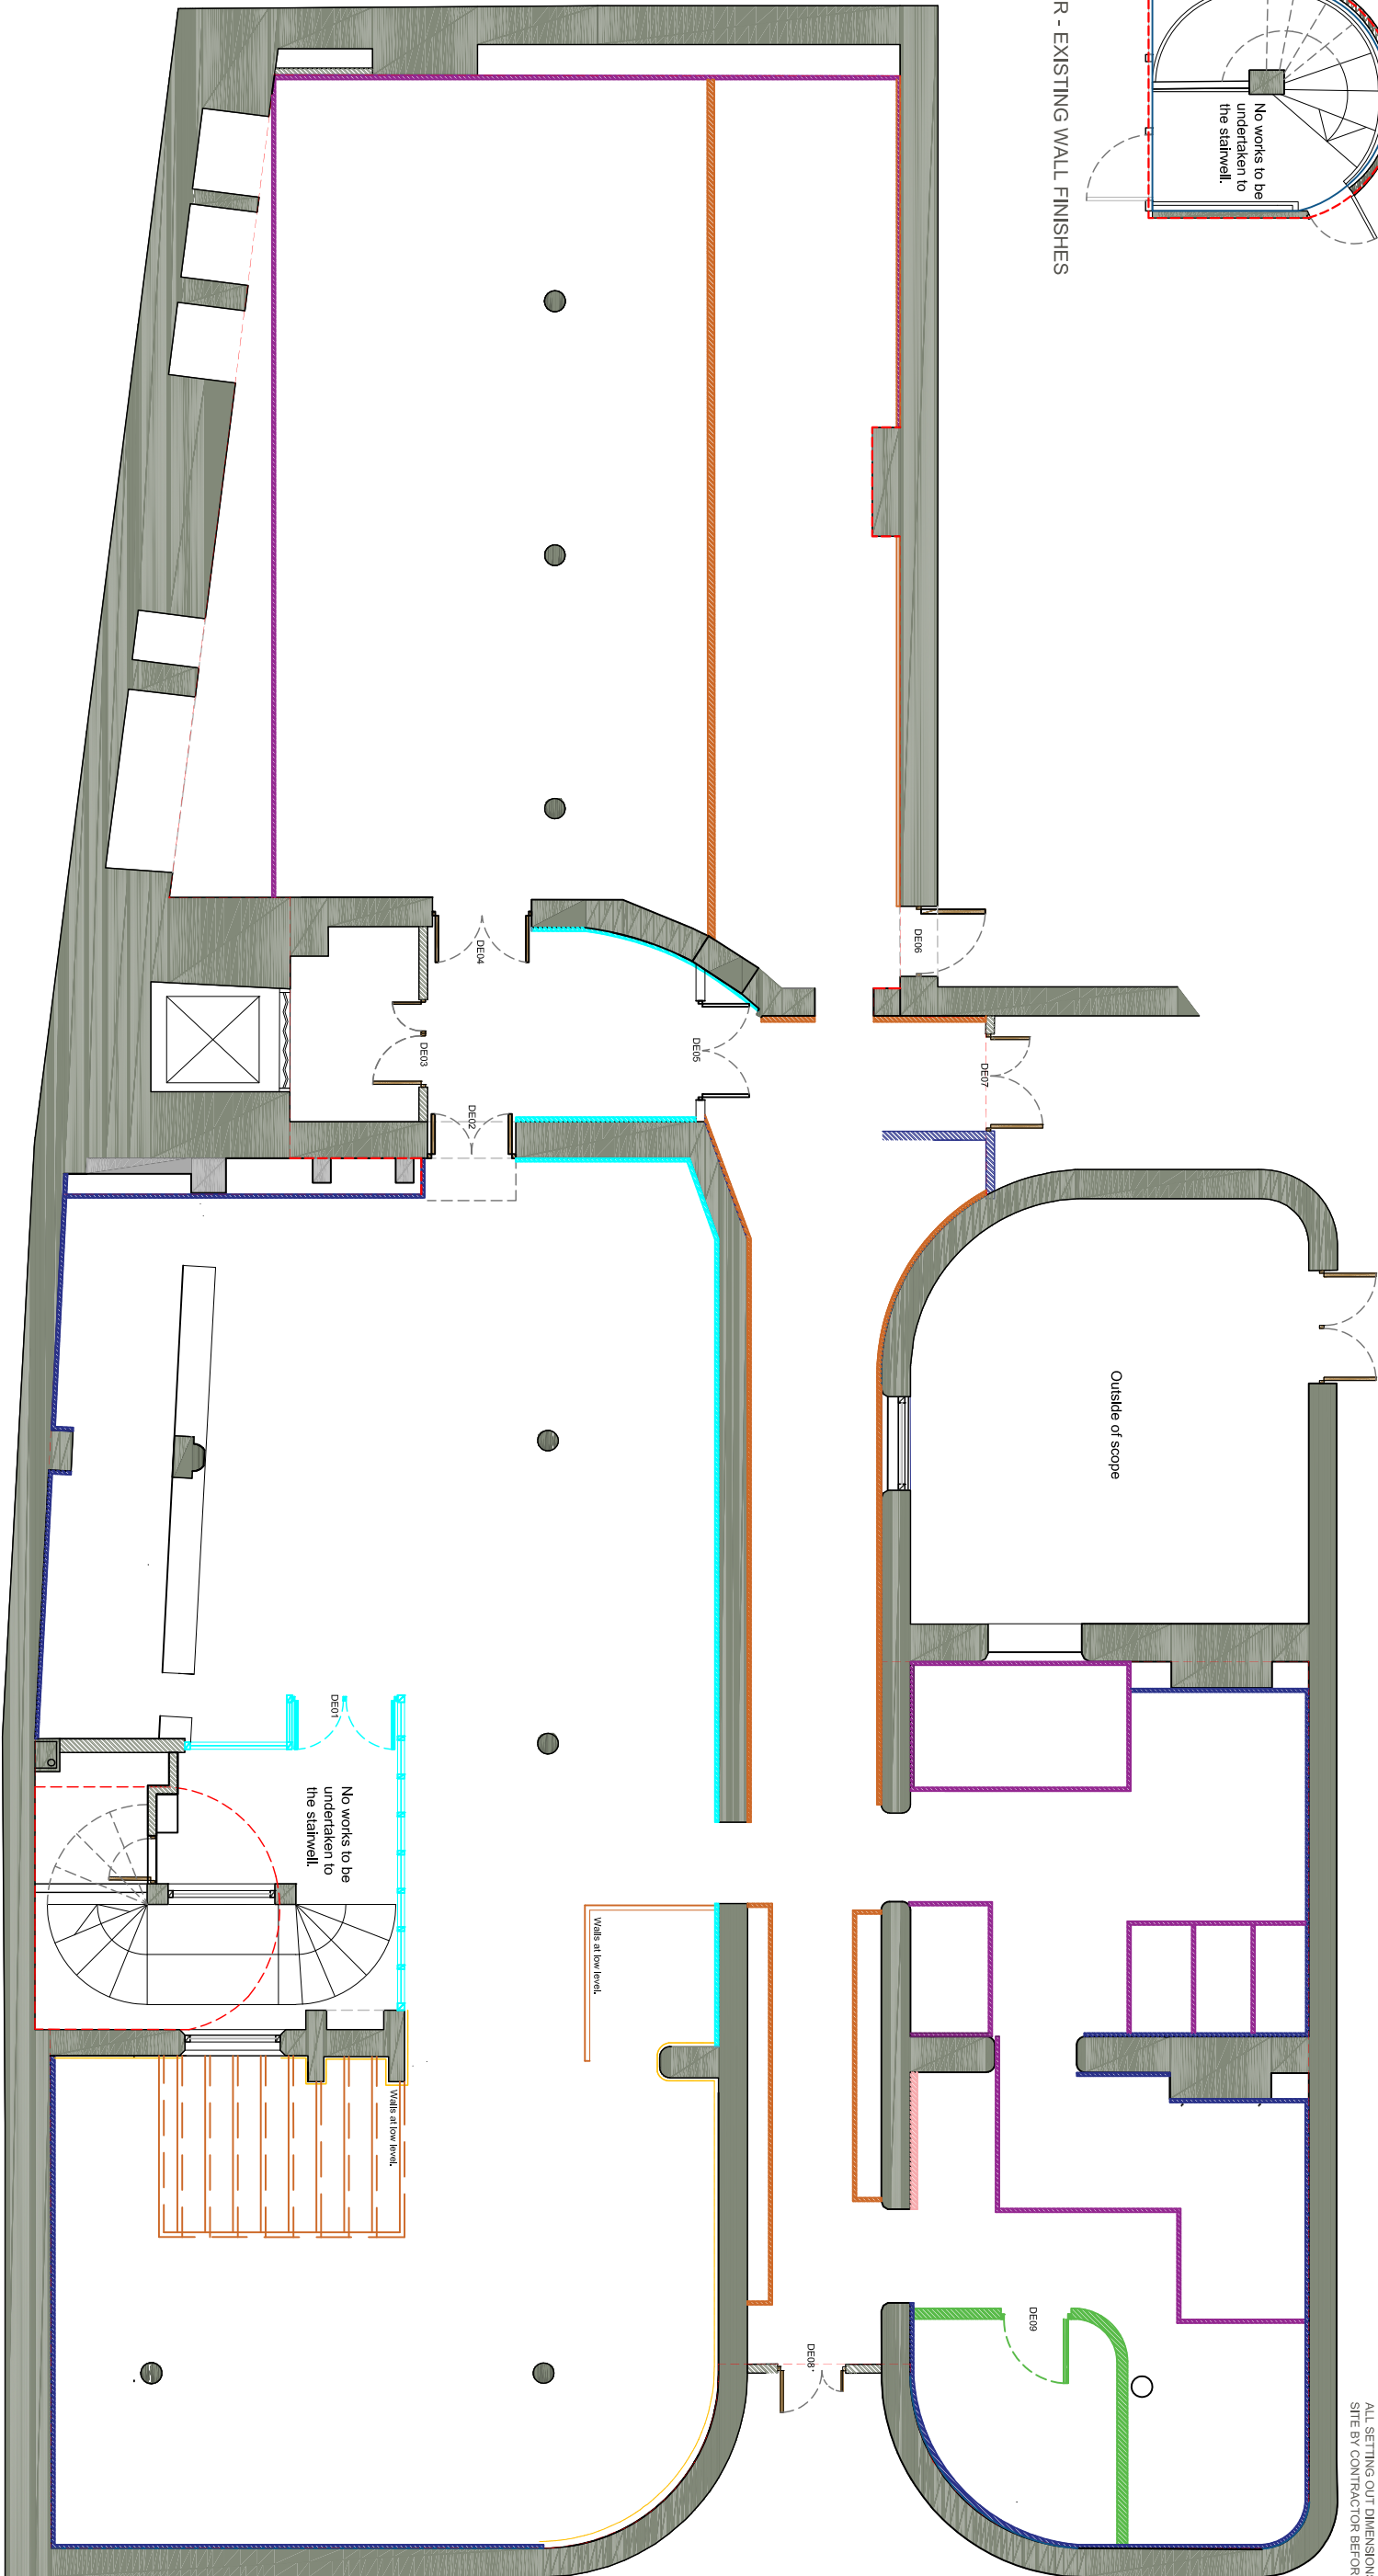

BASEMENT PLAN - EXISTING WALL FINISHES.
SCALE 1:100

EXISTING WALL FINISHES KEY

- - -	Site Boundary	---	Timber panelling retained.
---	Plasterboard/plywood on existing studwork	---	Modern metal finish
---	Modern metal stud	---	Exposed structure finish
---	Timber stud work without finish		
---	Existing wall		

REVISIONS

B	Information for Planning
A	Information for Planning

29/11/2023	SGI	LM
30/06/2023	SGI	LM

DATE: DRAWN: CHECK

CLIENT	Ryde Studios
PROJECT	BAA-Barton Arcade
TITLE	Existing Wall Finishes
NUMBER	BAA-SEV-XX-00-DR-A- 02011
REVISION	B
STATUS	Planning
SCALE	1:100
DATE	01/11/2023
DRAWN BY	SGI
CHECKED BY	LM



seven
SEVENARCHITECTURE.CO.UK

Studios at :

61 Oxford Street,
MANCHESTER, M1 6EQ
t : 0161 236 5656

Clarendon House, Victoria Avenue,
HARROGATE, HG1 1DY
t : 01423 709 807

Galleri 6, Doc Fictiona,
CAERNARFON, LL55 1SQ
t : 01286 685 253

24 Greville Street, LONDON,
EC1N 8SS
t : 0203 036 0691

notes:

- DO NOT SCALE FROM THIS DRAWING - USE FIGURED DIMENSIONS ONLY.
- TO BE READ IN CONJUNCTION WITH ALL OTHER CONSULTANTS / SPECIALISTS DRAWINGS. REPORT ANY DISCREPANCIES BEFORE AFFECTED WORK COMMENCES.
- ALL SETTING OUT DIMENSIONS TO BE CHECKED ON SITE BY CONTRACTOR BEFORE WORK COMMENCES.