
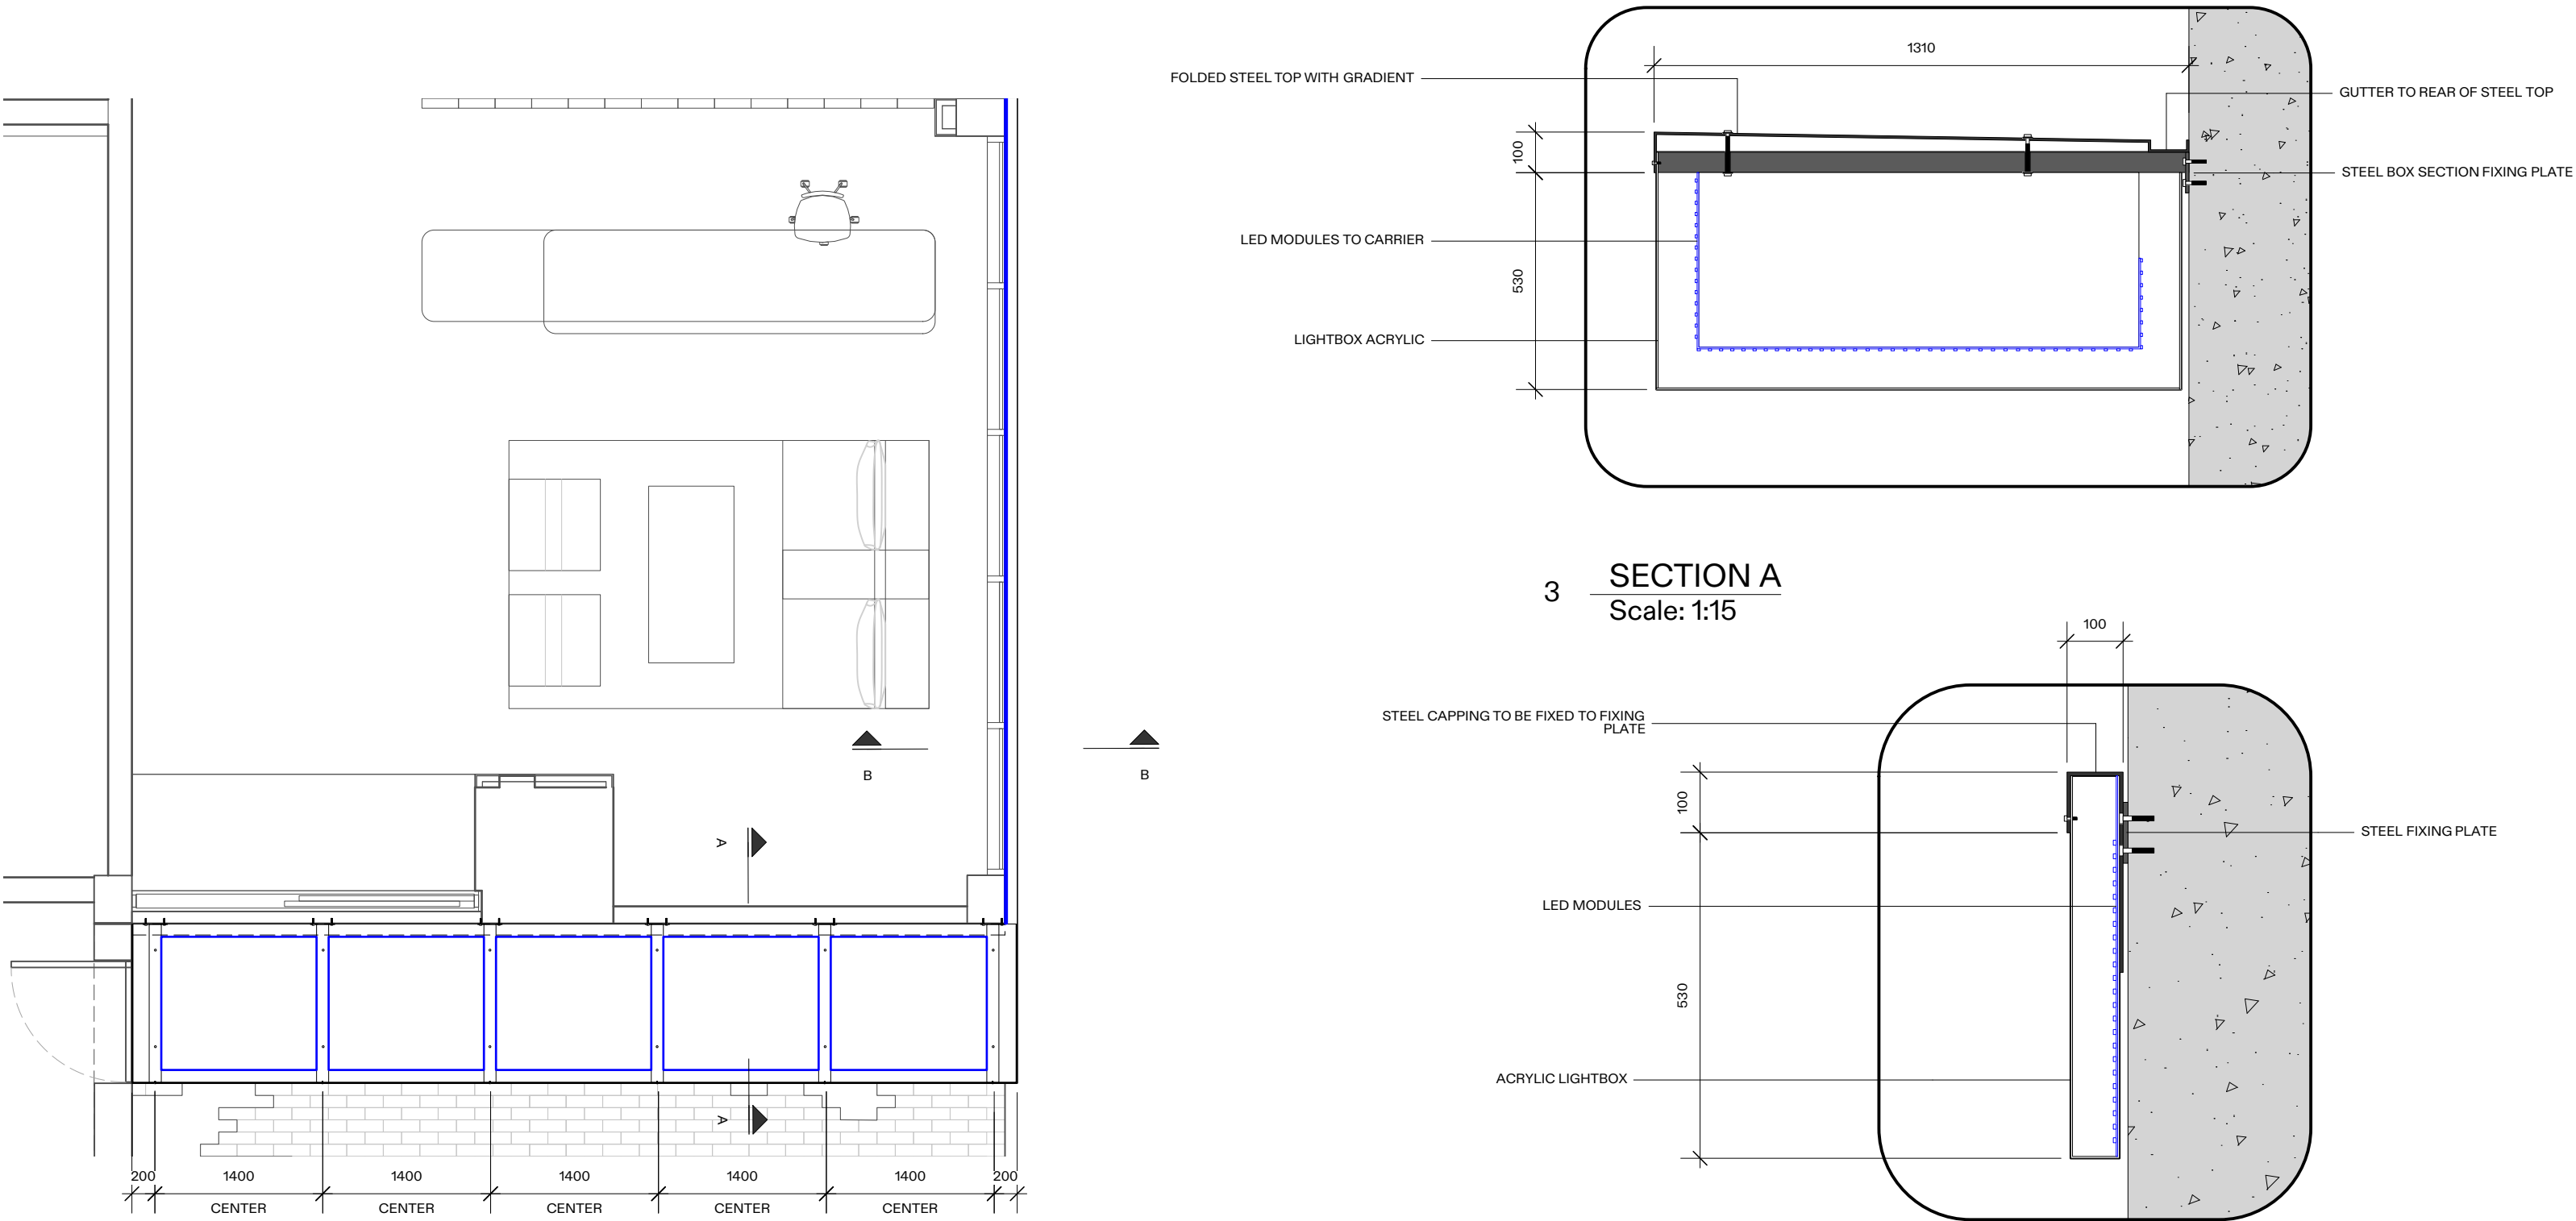


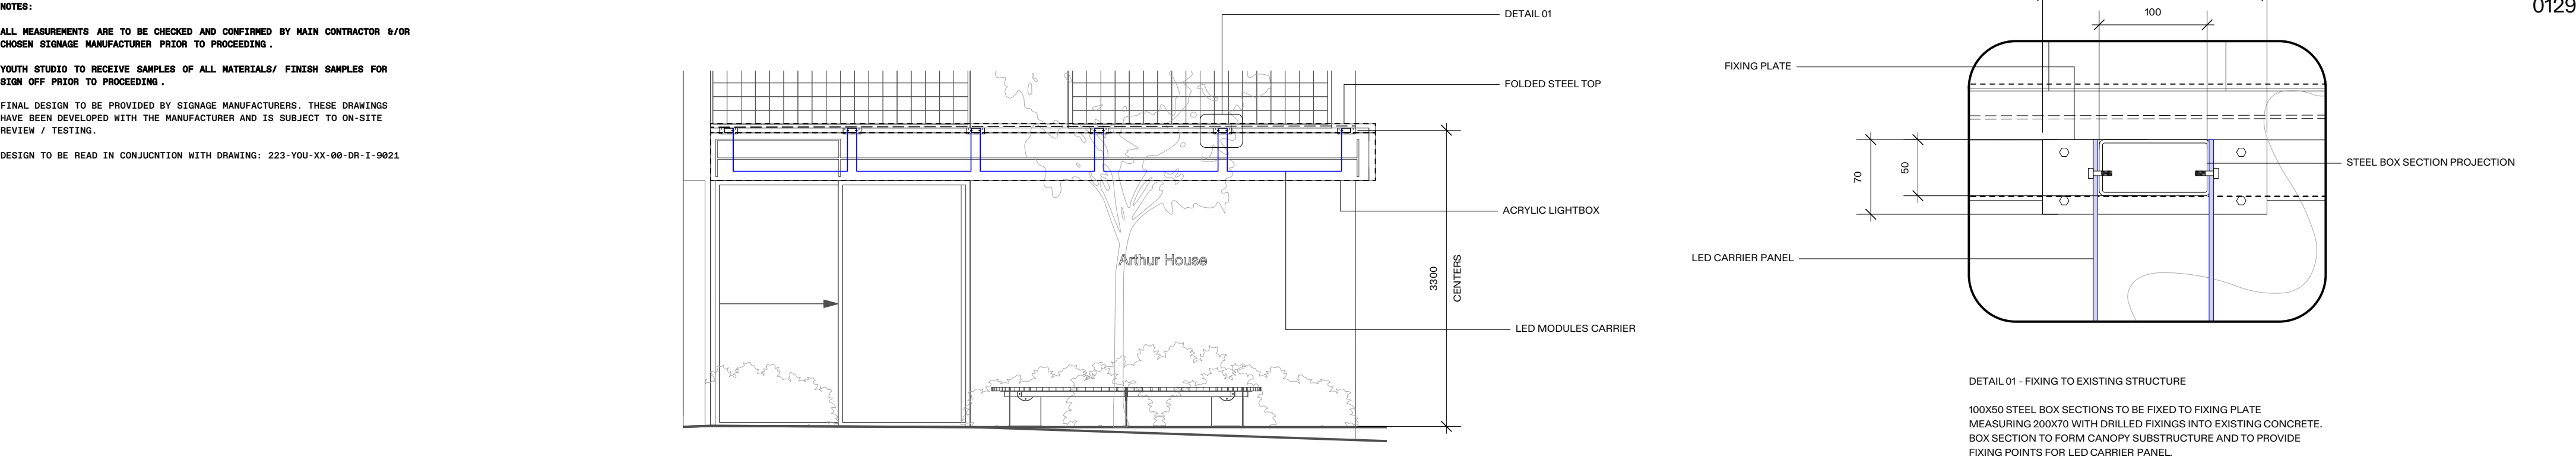

1

PLAN

Scale: 1:50

3

SECTION A

Scale: 1:15

4

SECTION B

Scale: 1:10

GENERAL NOTES: THIS WORK IS THE INTELLECTUAL PROPERTY OF YOUTH AND MAY NOT BE REPRODUCED, COPIED OR REPLICATED, IN ANY FORM, WITHOUT THE WRITTEN PERMISSION, OR CONSENT. ALL DIMENSIONS ARE INDICATIVE AND TO BE VERIFIED ON SITE BY THE SELECTED CONTRACTOR - YOUTH CANNOT BE HELD LIABLE FOR ANY INACCURACIES. SPECIFIED MATERIALS AND EQUIPMENT, ARE TO BE INSTALLED TO MANUFACTURERS REQUIREMENTS. PRIOR TO ANY INSTALLATION, THE CONTRACTOR IS REQUIRED TO LIAISE WITH THE MANUFACTURER, ON RECOMMENDED CONSTRUCTION METHODS. CONTRACTORS TO PROVIDE DRAWINGS FOR SIGN OFF. DRAWINGS TO BE READ IN CONJUNCTION WITH YOUTH ASSOCIATED SCHEDULES OR REFERENCES. WWW.YOUTH-STUDIO +44 (0) 161 7060 467 3 STEVENSON SQUARE, NORTHERN QUARTER, MANCHESTER, M1 1DN	P01	15/11/2023	ISSUED FOR PLANNING	PROJECT ID.	YS-233	CLIENT.	SIXTEEN REAL ESTATE	DRAWN BY	AS	DRAWING TITLE.	EXTERNAL SIGNAGE FIXINGS
				PROJECT TITLE.	ARTHUR HOUSE	ARCHITECT / PROJECT MANAGER	—	APPROVED BY.	LM	REVISION	P01
				CHORLTON STREET, MANCHESTER, M1 3FH		DATE DRAWN.	31/11/22	SCALE.	A2	DRAWING NO.	223-YOU-XX-00-DR-I-9024