


PLANNING	
ACKD	
REPLYED	
REC'D - 8 AUG 2007	
M	
M	
M	
FOR ACTION	

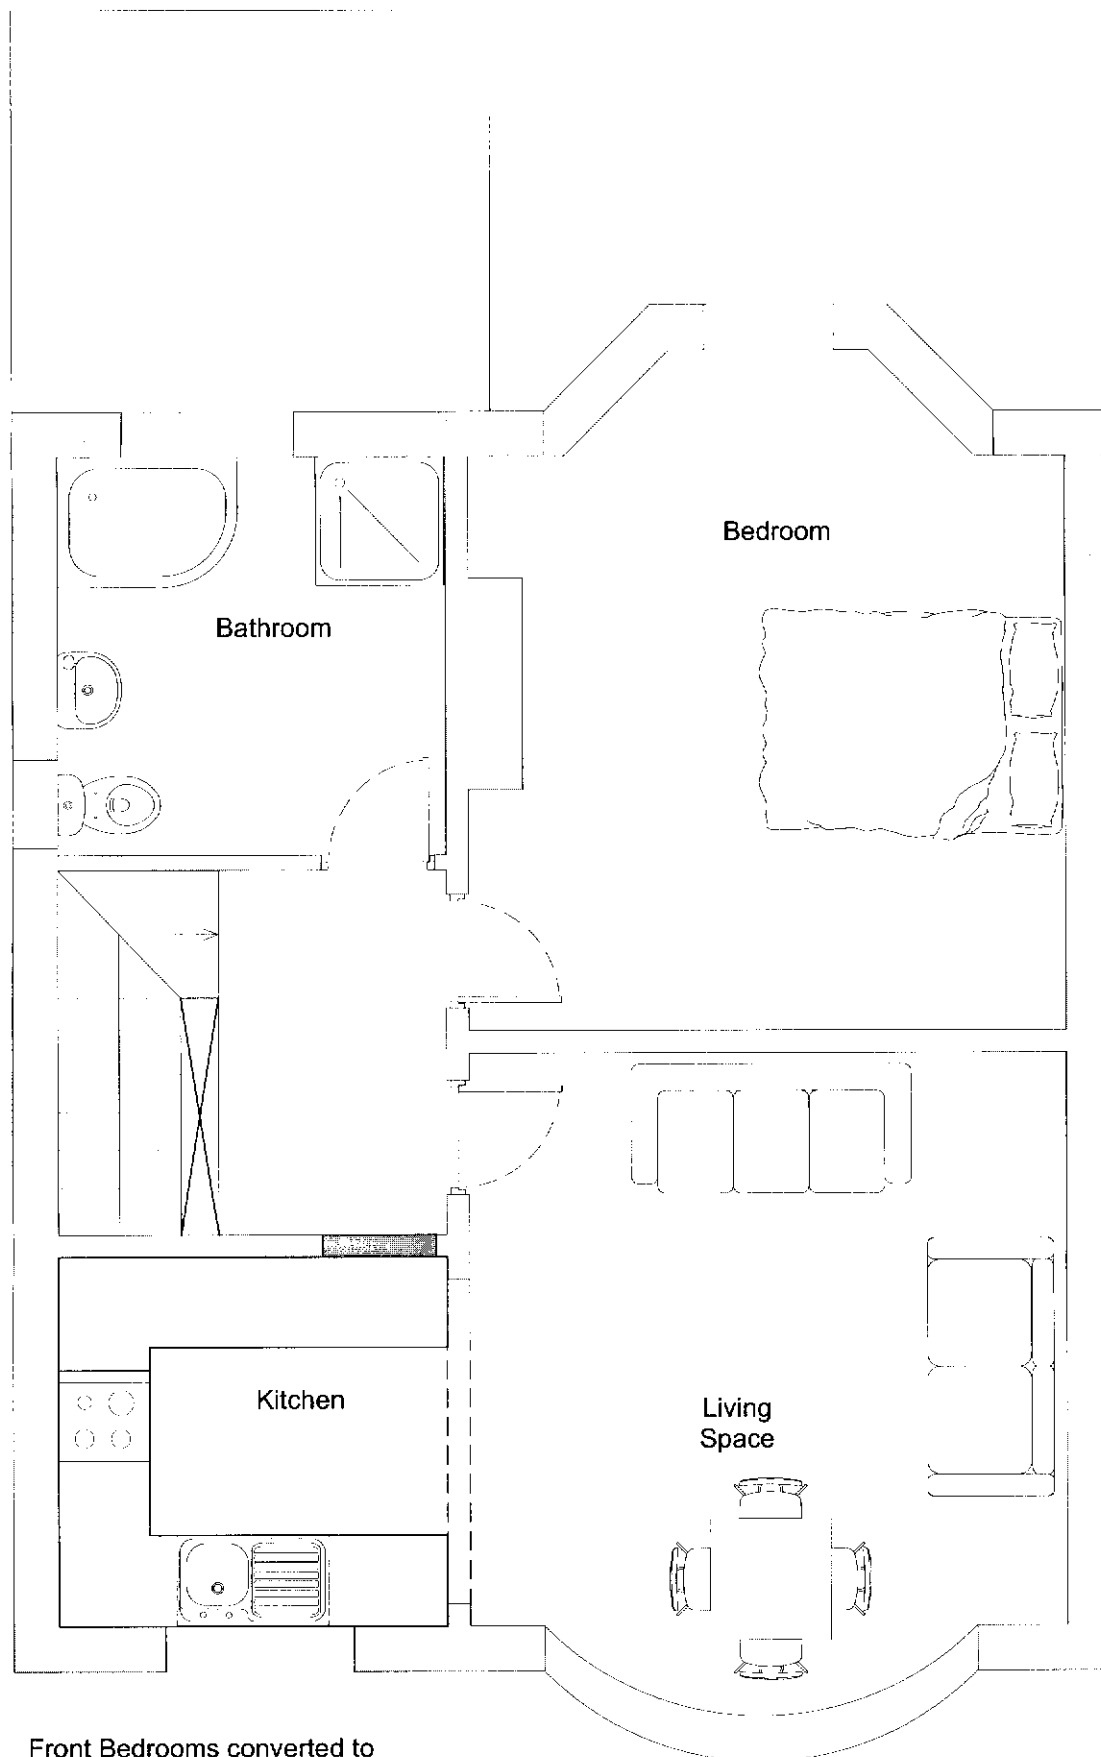

Front Bedrooms converted to
Kitchen Living Space.

REV	NOTE	DATE
1/	All dimensions in MM	
2/		

Notes
On no account may this drawing be scaled. Any discrepancies to be reported to the architect immediately. The contractor must check all dimensions on site. This drawing may not be copied without the prior permission of the architect.

1/. All dimensions in MM


2/.

Gonstead Clinic
628 Wilmslow Road

AB167/DD/02 Proposed First Floor Plan
1:50 @A3 02 Augyst 07


Architects Brich
120 Grosvenor Street
All Saints
Manchester M1 7HL
T 0161 273 3900

E office@architectsbrich.co.uk

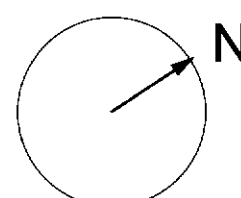

Proposed First Floor Plan


PLANNING	
ACKD	
REPIED	
REC'D	8 AUG 2007
DATE	
BY	
NO	
REV	

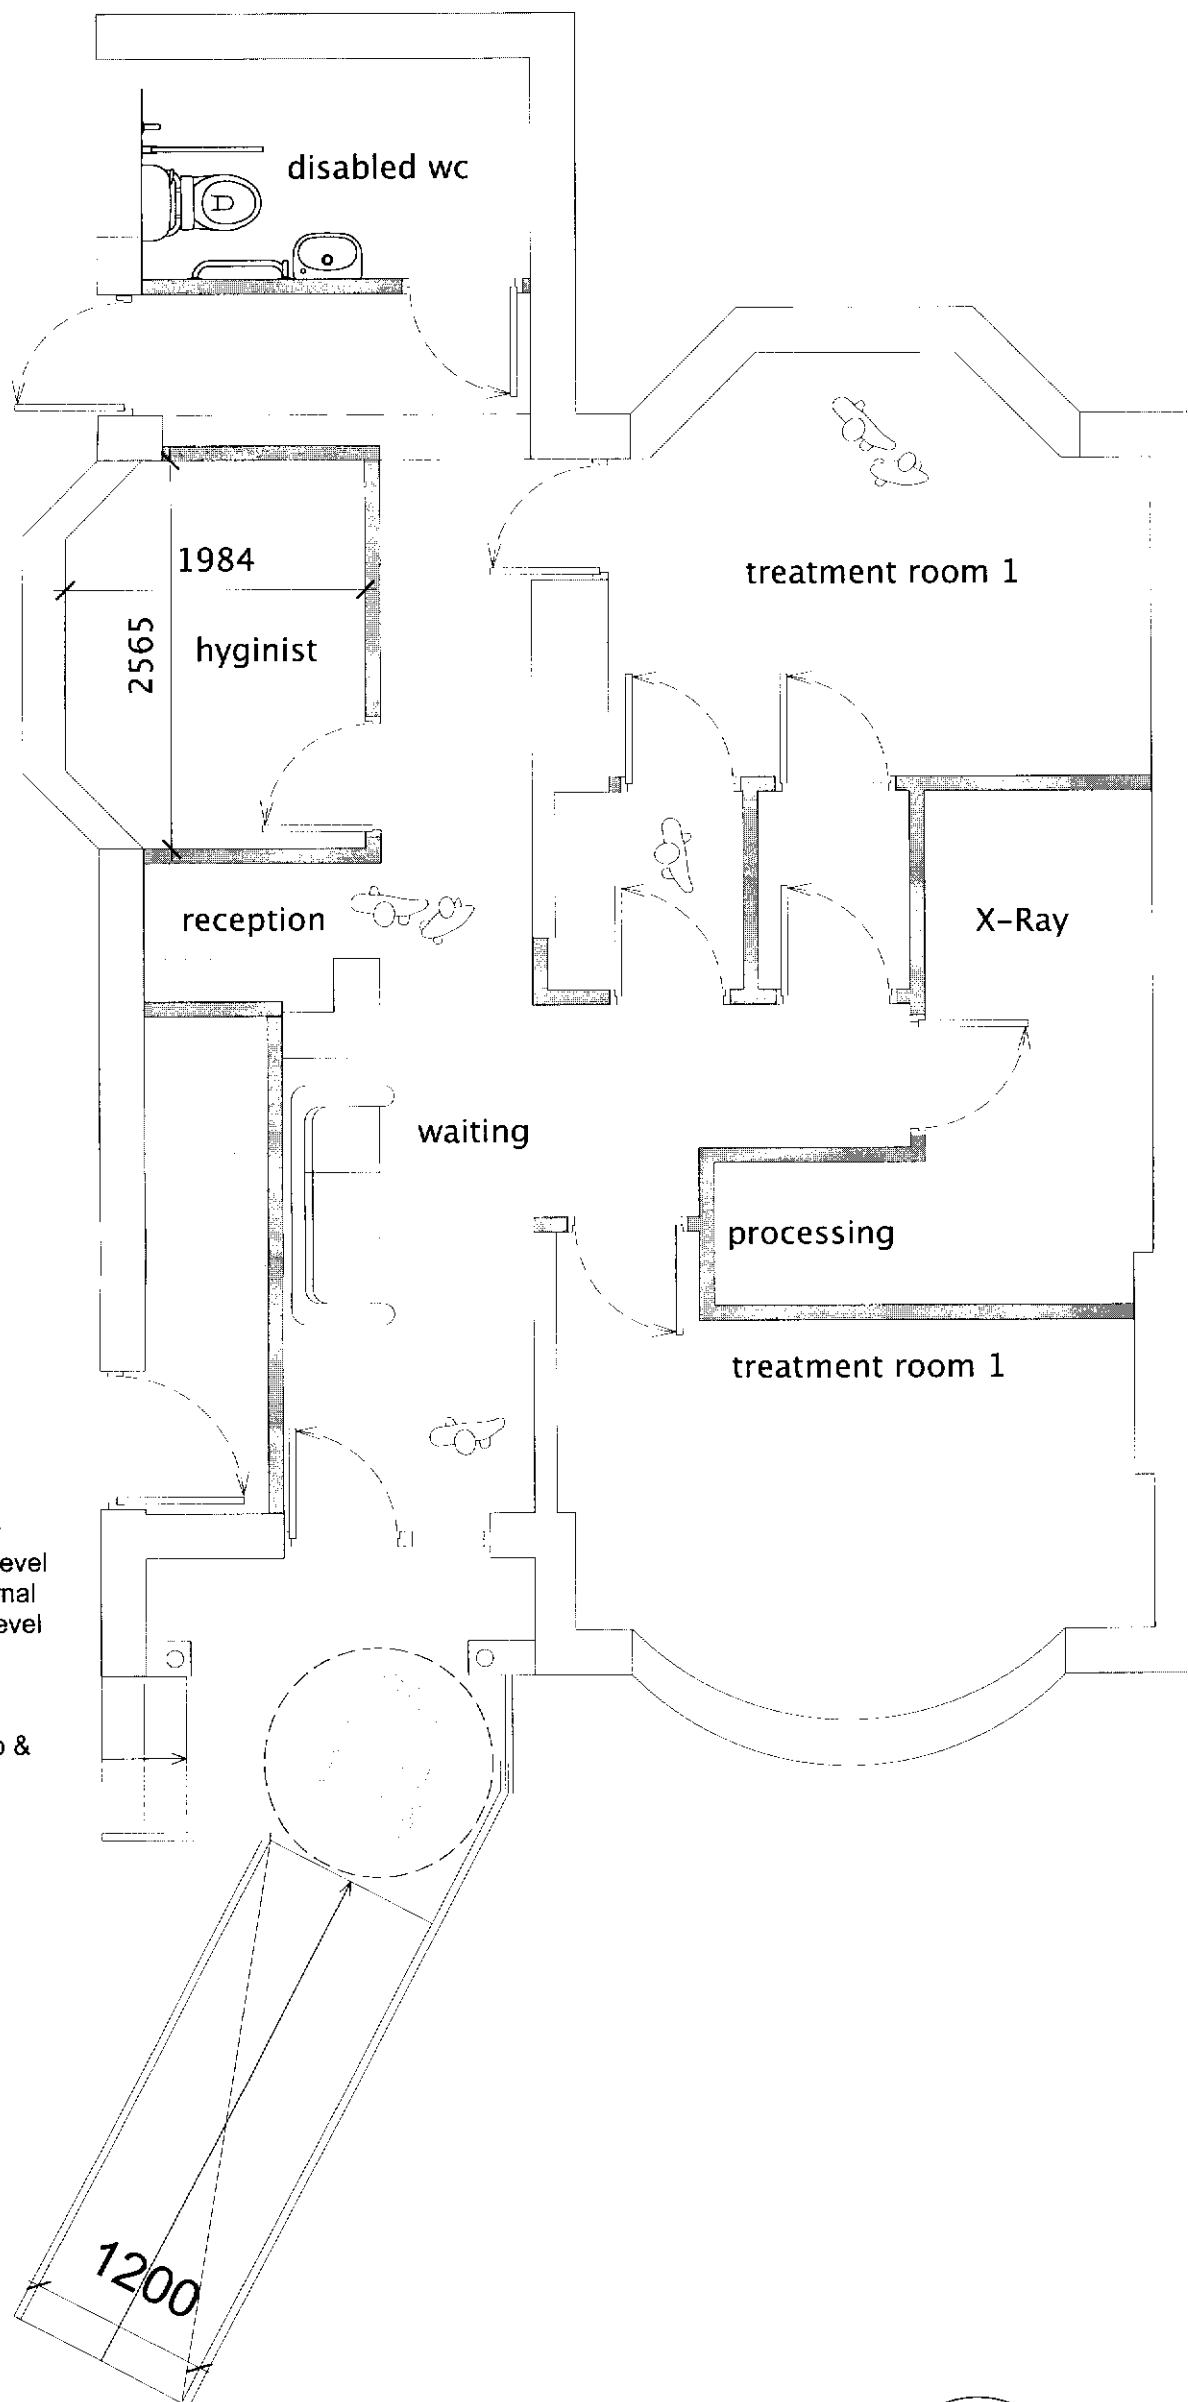

Porch area Floor raised to create level access with Internal Finished Floor Level

Timber DDA Compliant Ramp & Stair

Proposed Ground Floor Plan

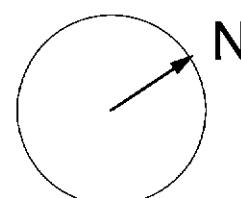

REV NOTE DATE

Notes
On no account may this drawing be scaled. Any discrepancies to be reported to the architect immediately. The contractor must check all dimensions on site. This drawing may not be copied without the prior permission of the architect.

1/ All dimensions in MM

2/

Gonstead Clinic
628 Wilmslow Road

AB167/DD/01 Proposed Ground Floor Plan
1:50 @A3 26th July 07

Architects Britch
120 Grosvenor Street
All Saints
Manchester M1 7HL
T 0161 273 3900
E office@architectsbritch.co.uk