



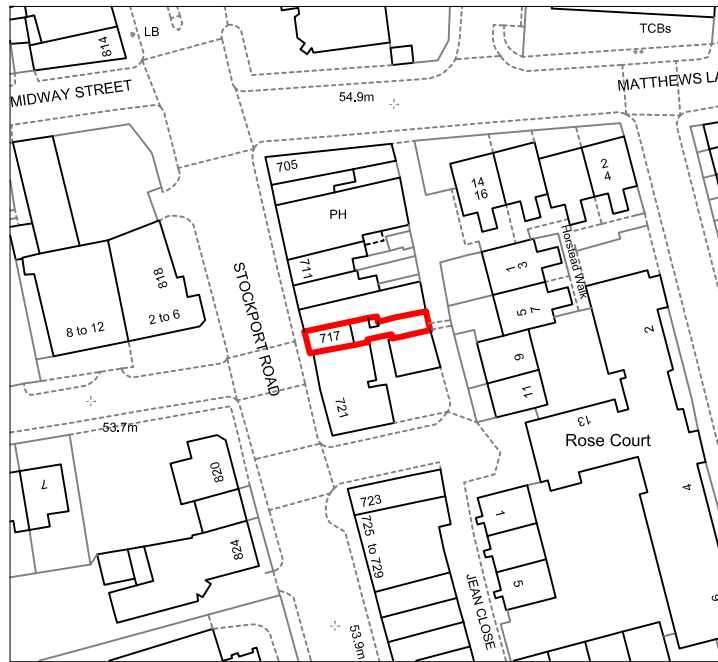

© Crown copyright 2023 Ordnance Survey 100053143

LOCATION PLAN

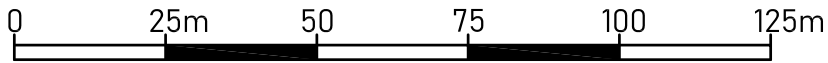

Scale 1:1250



CLIENT	Shouket Hussain	TITLE	Location Plan
ADDRESS	Red Cherry 717 Stockport Road Levenshulme M19 3AG	DATE	March 2023
		REVISION	n/a
		SCALE	1:1250
		SHEET No.	OSMAP
		REFERENCE	0019/23/FA