



- NOTES:
- 1. All windows to be replaced according to client specifications.
 - 2. New back door to be specified by client.
 - 3. New fence to be specified by client

CO5	Updates for planning application	22/11/2023	KK, LM	WM
CO4	Drawing for planning application	15/11/2023	KK	WM
Rev	Description	Revision Date	Issued by	Issued to

Jacobs
5 First Street, Manchester, M15 4GU
Tel: +44 (0)161 235 6000 Fax: +44(0)161 235 6001
www.jacobs.com

Client

MANCHESTER CITY COUNCIL

Project

LAHF - Bennett Road

Drawing title

Proposed Front Elevation

Drawing Status	Tender Issue	Suitability
Scale	1 : 100 @ A3	DO NOT SCALE
Jacobs No.	B2466600	Rev
Client No.		CO5

Drawing Number

B2466600-JAC-ZZZ-ZZ-DR-ID-1405

© Copyright 2020 Jacobs U.K. Limited. The concepts and information contained in this document are the property of Jacobs. Use or copying of this document in whole or in part without the written permission of Jacobs constitutes an infringement of copyright. Limitation: This drawing has been prepared on behalf of, and for the exclusive use of, Jacobs' Client, and is subject to, and issued in accordance with, the provisions of the contract between Jacobs and the Client. Jacobs accepts no liability or responsibility whatsoever for, or in respect of, any use of, or reliance upon, this drawing by any third party.



- NOTES:
1. All windows to be replaced according to client specifications.
 2. New back door to be specified by client.
 3. New fence to be specified by client
 4. Changes to the external garden walls to be confirmed with planning team

Rev	Description	Revision Date	Issued by	Issued to
C04	Drawing for planning application	15/11/2023	KK	WM
C02	Tender Pack Updates	20.10.2023	KK, LM	WM
C01	Tender Pack	05.10.2023	KK, LM	WM
P03	External works	03.10.2023	KK, LM	WM

Jacobs
5 First Street, Manchester, M15 4GU
Tel: +44 (0)161 235 6000 Fax: +44(0)161 235 6001
www.jacobs.com

Client

MANCHESTER CITY COUNCIL

Project

LAHF - Bennett Road

Drawing title

Proposed Front Elevation

Drawing Status	Tender Issue	Suitability
		S4

Scale	1 : 100 @ A3	DO NOT SCALE
Jacobs No.	B2466600	Rev
Client No.		C04

Drawing Number

B2466600-JAC-ZZZ-ZZ-DR-ID-1406

© Copyright 2023 Jacobs U.K. Limited. The concepts and information contained in this document are the property of Jacobs. Use or copying of this document in whole or in part without the written permission of Jacobs constitutes an infringement of copyright. Limitation: This drawing has been prepared on behalf of, and for the exclusive use of, Jacobs' Client, and is subject to, and issued in accordance with, the provisions of the contract between Jacobs and the Client. Jacobs accepts no liability or responsibility whatsoever for, or in respect of, any use of, or reliance upon, this drawing by any third party.



- NOTES:
1. All windows to be replaced according to client specifications.
 2. New back door to be specified by client.
 3. New fence to be specified by client

Rev	Description	Revision Date	Issued by	Issued to
C04	Drawing for planning application	15/11/2023	KK	WM
C02	Tender Pack Updates	20.10.2023	KK, LM	WM
C01	Tender Pack	05.10.2023	KK, LM	WM
PO3	External works	03.10.2023	KK, LM	WM

Jacobs
5 First Street, Manchester, M15 4GU
Tel: +44 (0)161 235 6000 Fax: +44(0)161 235 6001
www.jacobs.com

Client

 **MANCHESTER CITY COUNCIL**

Project

LAHF - Bennett Road

Drawing title


Proposed Back Elevation

Drawing Status	Tender Issue	Suitability	S4
Scale	1 : 100 @ A3	DO NOT SCALE	
Jacobs No.	B2466600	Rev	
Client No.		Rev	C04

Drawing Number

B2466600-JAC-ZZZ-ZZ-DR-ID-1407

© Copyright 2020 Jacobs U.K. Limited. The concepts and information contained in this document are the property of Jacobs. Use or copying of this document in whole or in part without the written permission of Jacobs constitutes an infringement of copyright. Limitation: This drawing has been prepared on behalf of, and for the exclusive use of, Jacobs' Client, and is subject to, and issued in accordance with, the provisions of the contract between Jacobs and the Client. Jacobs accepts no liability or responsibility whatsoever for, or in respect of, any use of, or reliance upon, this drawing by any third party.

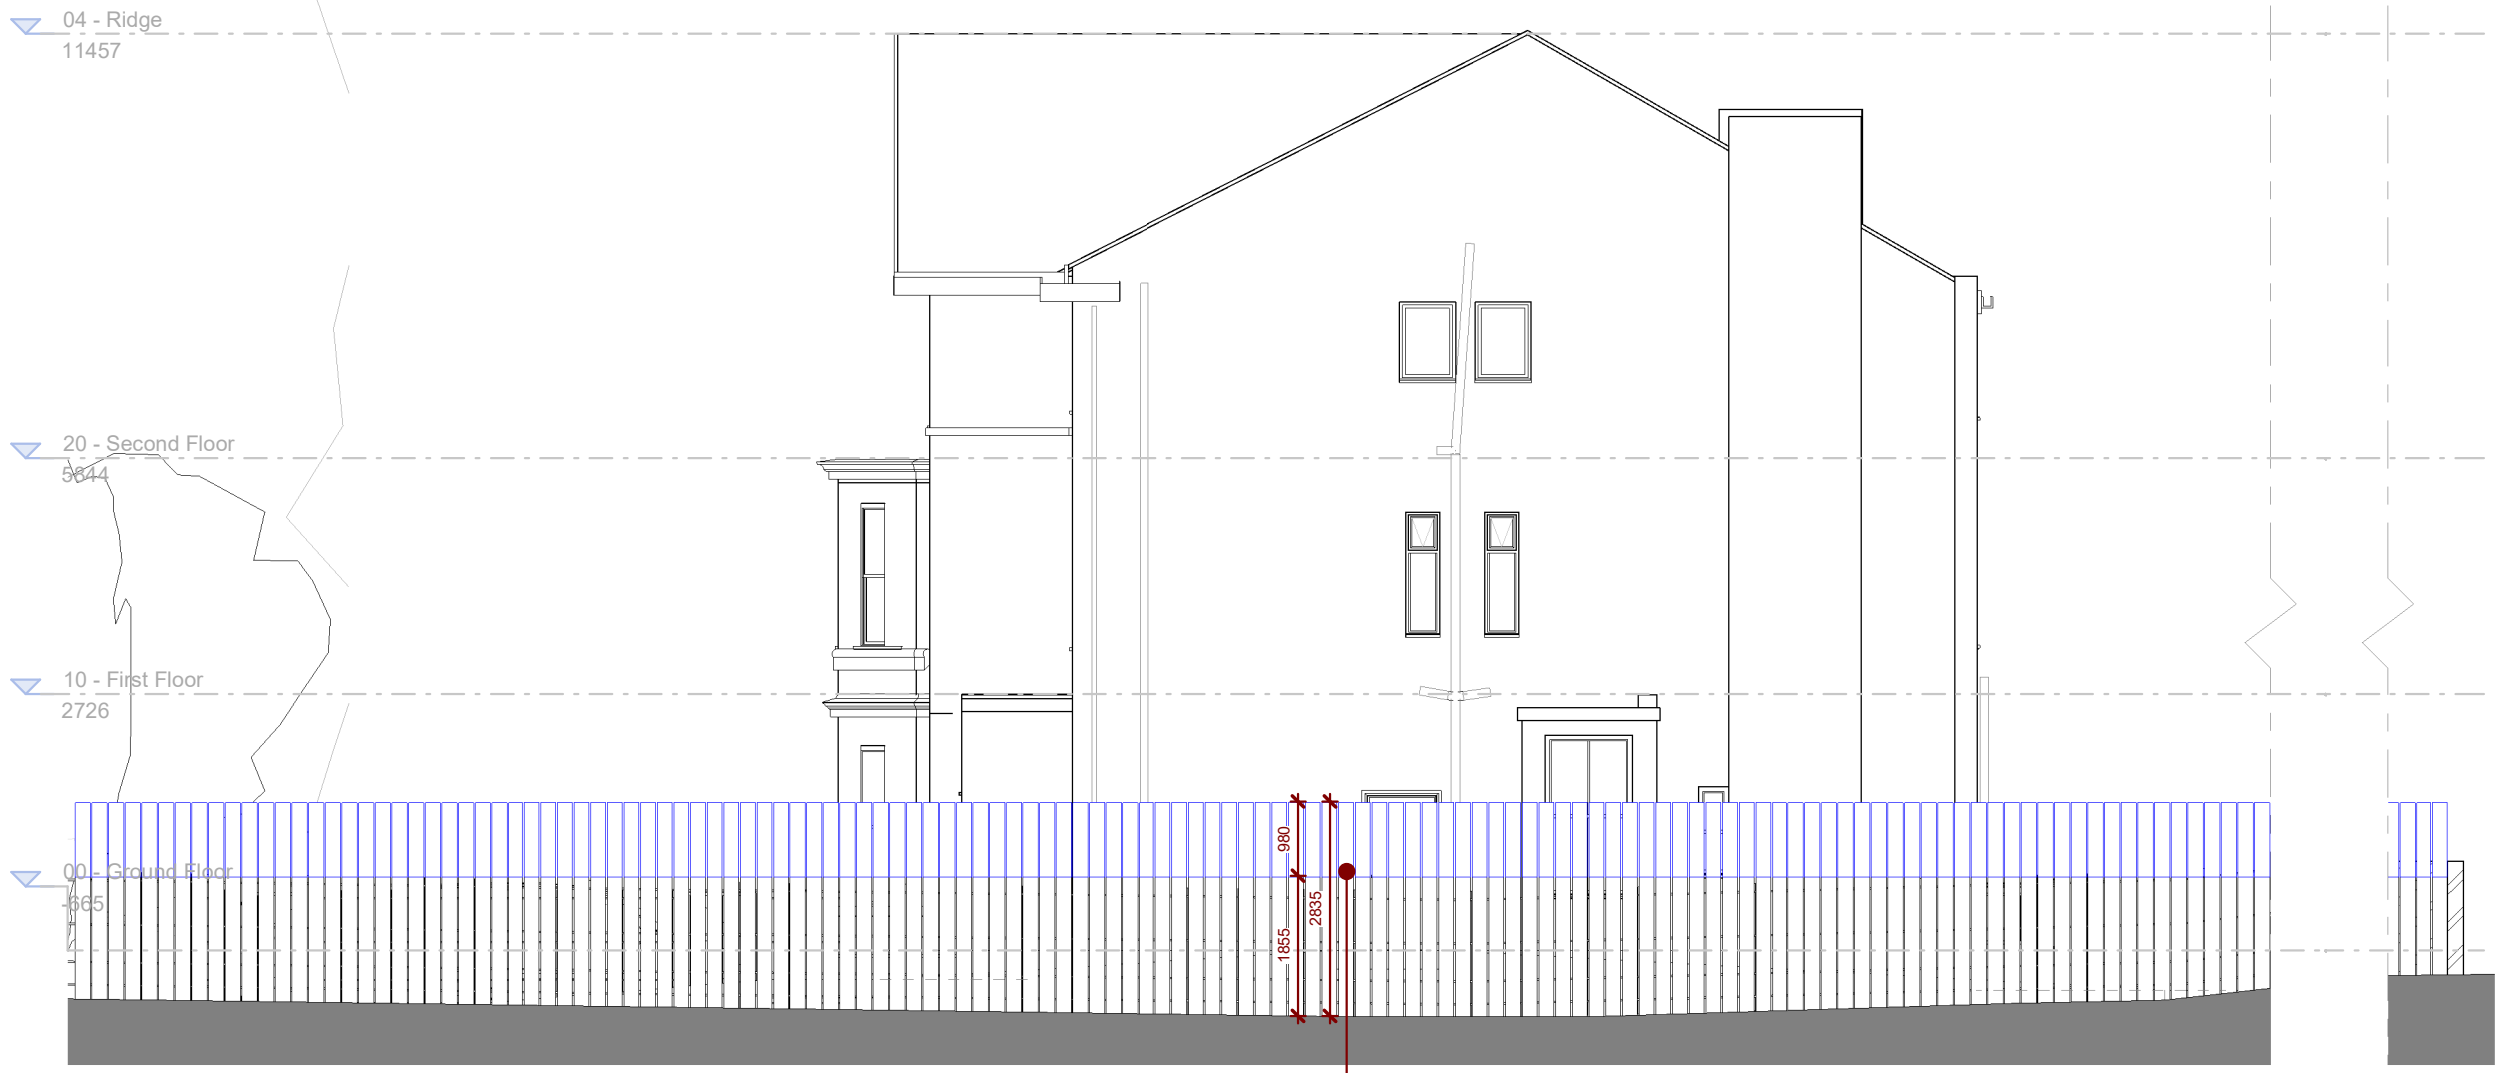

- NOTES:
1. All windows to be replaced according to client specifications.
 2. New back door to be specified by client.
 3. New fence to be specified by client

CO4	Drawing for planning application	15/11/2023	KK	WM
Rev	Description	Revision Date	Issued by	Issued to

Jacobs
5 First Street, Manchester, M15 4GU
Tel: +44 (0)161 235 6000 Fax: +44(0)161 235 6001
www.jacobs.com

Client

 **MANCHESTER CITY COUNCIL**

Project

LAHF - Bennett Road

Drawing title

Proposed Side Elevation

Drawing Status	Tender Issue	Suitability
Scale	1 : 100 @ A3	DO NOT SCALE
Jacobs No.	B2466600	Rev
Client No.		CO4

Drawing Number

B2466600-JAC-ZZZ-ZZ-DR-ID-1408

© Copyright 2020 Jacobs U.K. Limited. The concepts and information contained in this document are the property of Jacobs. Use or copying of this document in whole or in part without the written permission of Jacobs constitutes an infringement of copyright. Limitation: This drawing has been prepared on behalf of, and for the exclusive use of, Jacobs' Client, and is subject to, and issued in accordance with, the provisions of the contract between Jacobs and the Client. Jacobs accepts no liability or responsibility whatsoever for, or in respect of, any use of, or reliance upon, this drawing by any third party.



- NOTES:
- 1. All windows to be replaced according to client specifications.
 - 2. New back door to be specified by client.
 - 3. New fence to be specified by client.
 - 4. Changes to the external garden walls to be confirmed with planning team.
 - 5. Material for the ramps to be confirmed by the client. Suggestion for firm, consistent and slip resistant to be taken into consideration.

Rev	Description	Revision Date	Issued by	Issued to
C04	Drawing for planning application	15/11/2023	KK	WM
C02	Tender Pack Updates	20.10.2023	KK, LM	WM
C01	Tender Pack	05.10.2023	KK, LM	WM
P03	External works	03.10.2023	KK, LM	WM

Jacobs
5 First Street, Manchester, M15 4GU
Tel: +44 (0)161 235 6000 Fax: +44(0)161 235 6001
www.jacobs.com

Client

**MANCHESTER CITY COUNCIL**

Project

LAHF - Bennett Road

Proposed Side Elevation

Drawing Status	Tender Issue	Suitability
Scale	1 : 100 @ A3	DO NOT SCALE
Jacobs No.	B2466600	Rev
Client No.		C04

Drawing Number

B2466600-JAC-ZZZ-ZZ-DR-ID-1409

© Copyright 2020 Jacobs U.K. Limited. The concepts and information contained in this document are the property of Jacobs. Use or copying of this document in whole or in part without the written permission of Jacobs constitutes an infringement of copyright. Limitation: This drawing has been prepared on behalf of, and for the exclusive use of, Jacobs' Client, and is subject to, and issued in accordance with, the provisions of the contract between Jacobs and the Client. Jacobs accepts no liability or responsibility whatsoever for, or in respect of, any use of, or reliance upon, this drawing by any third party.