
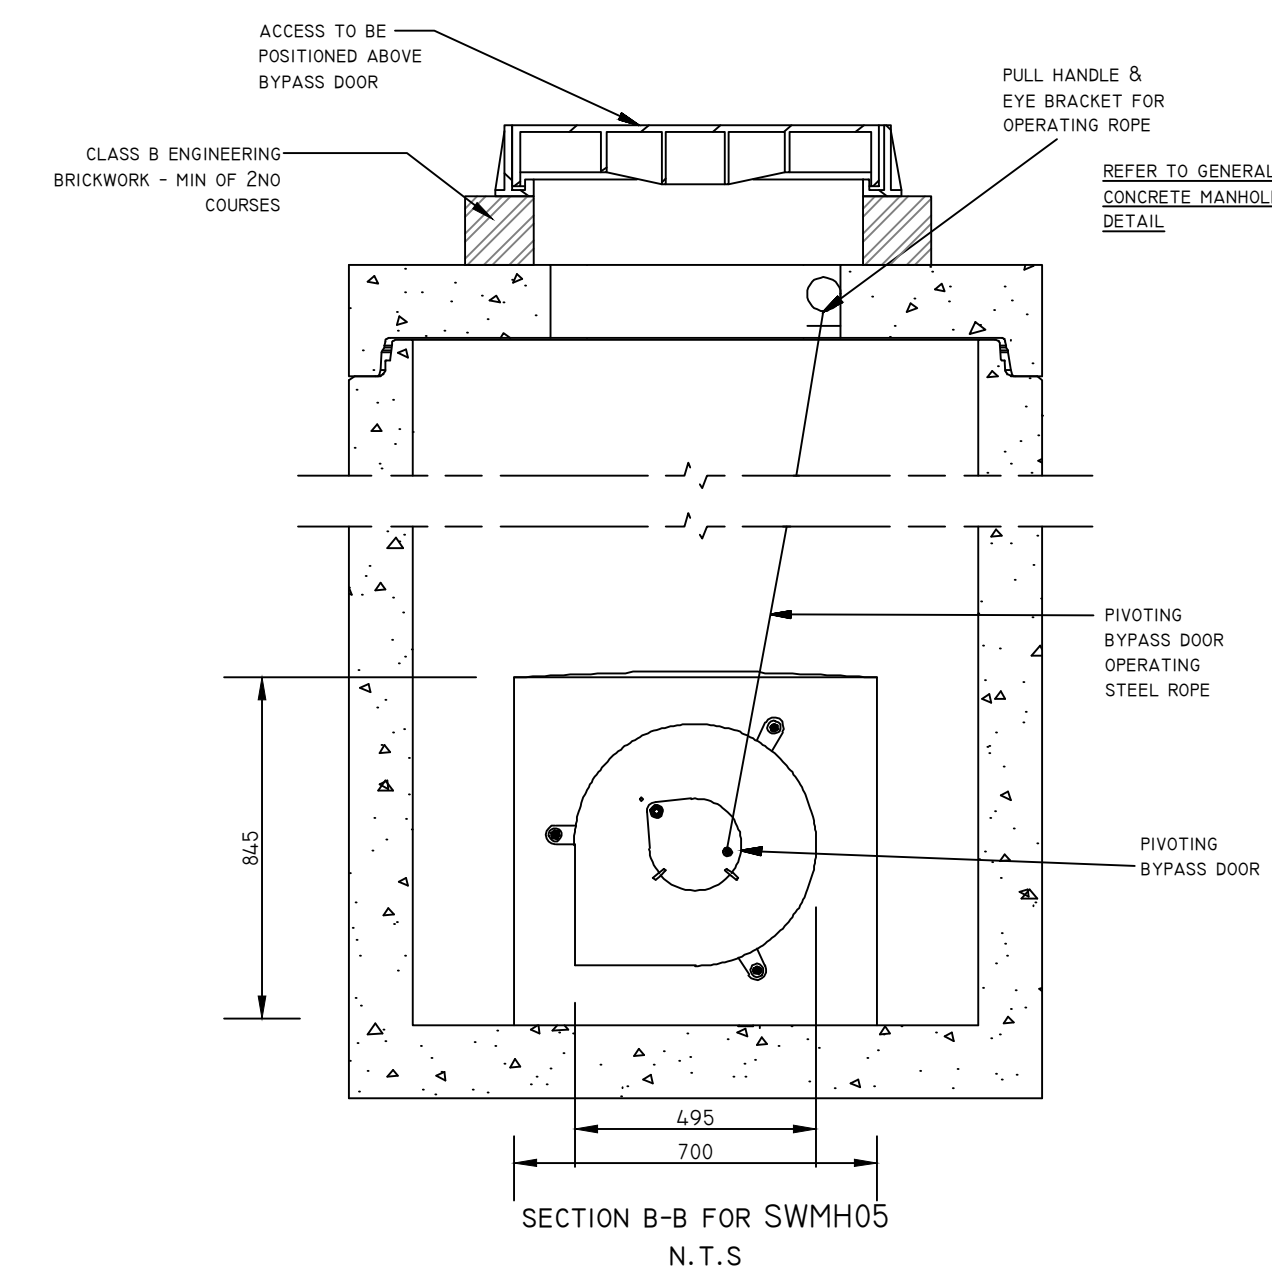
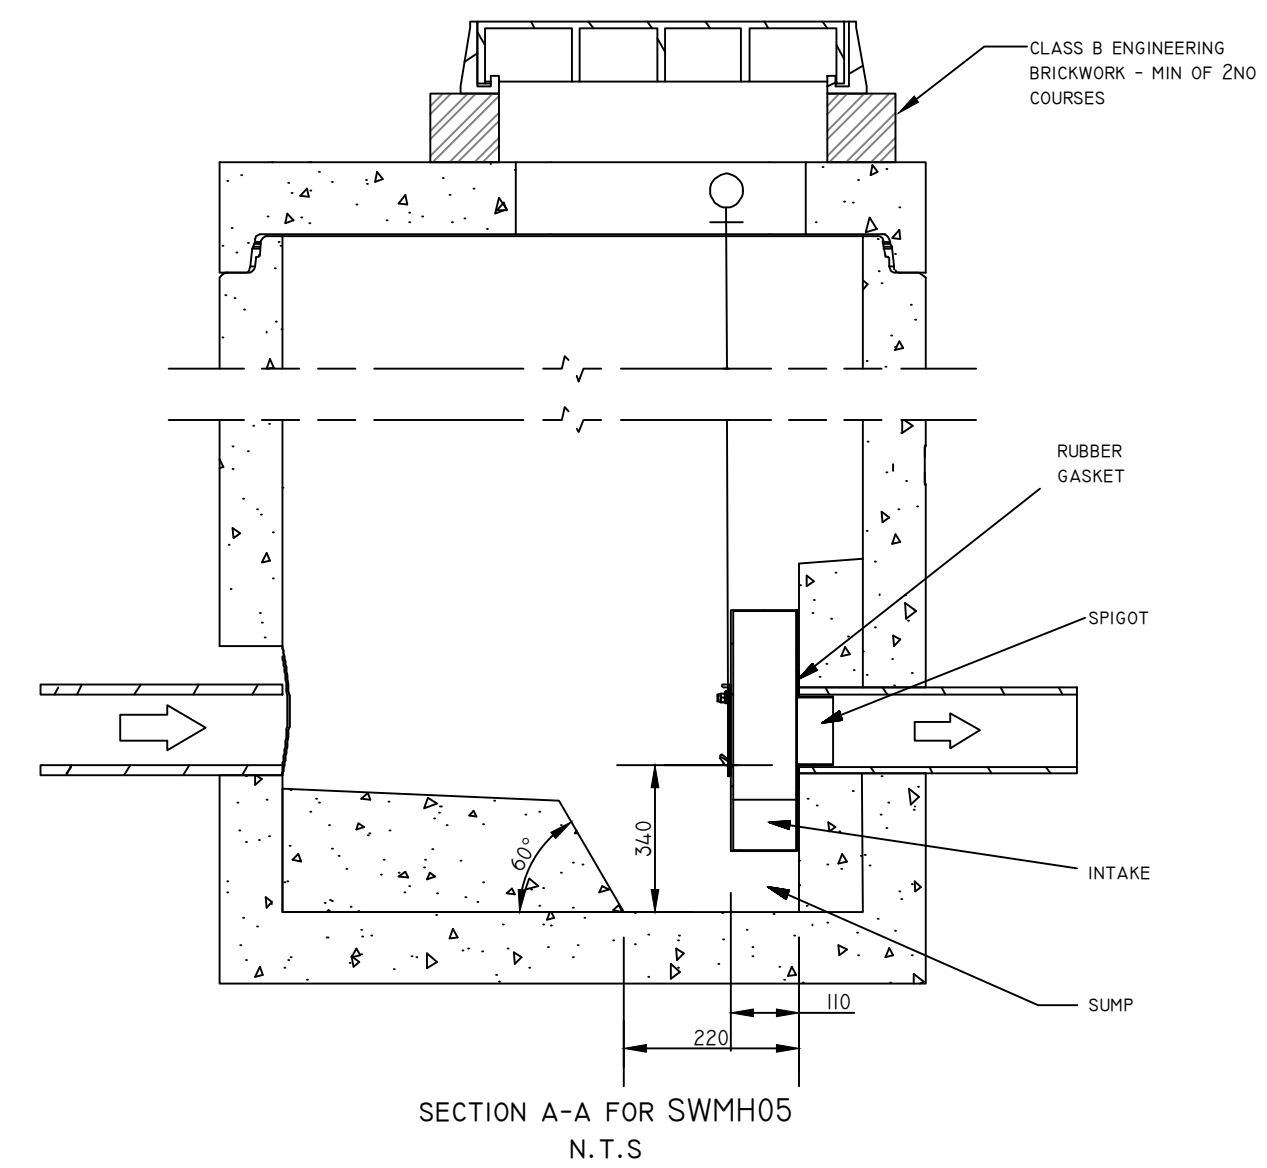
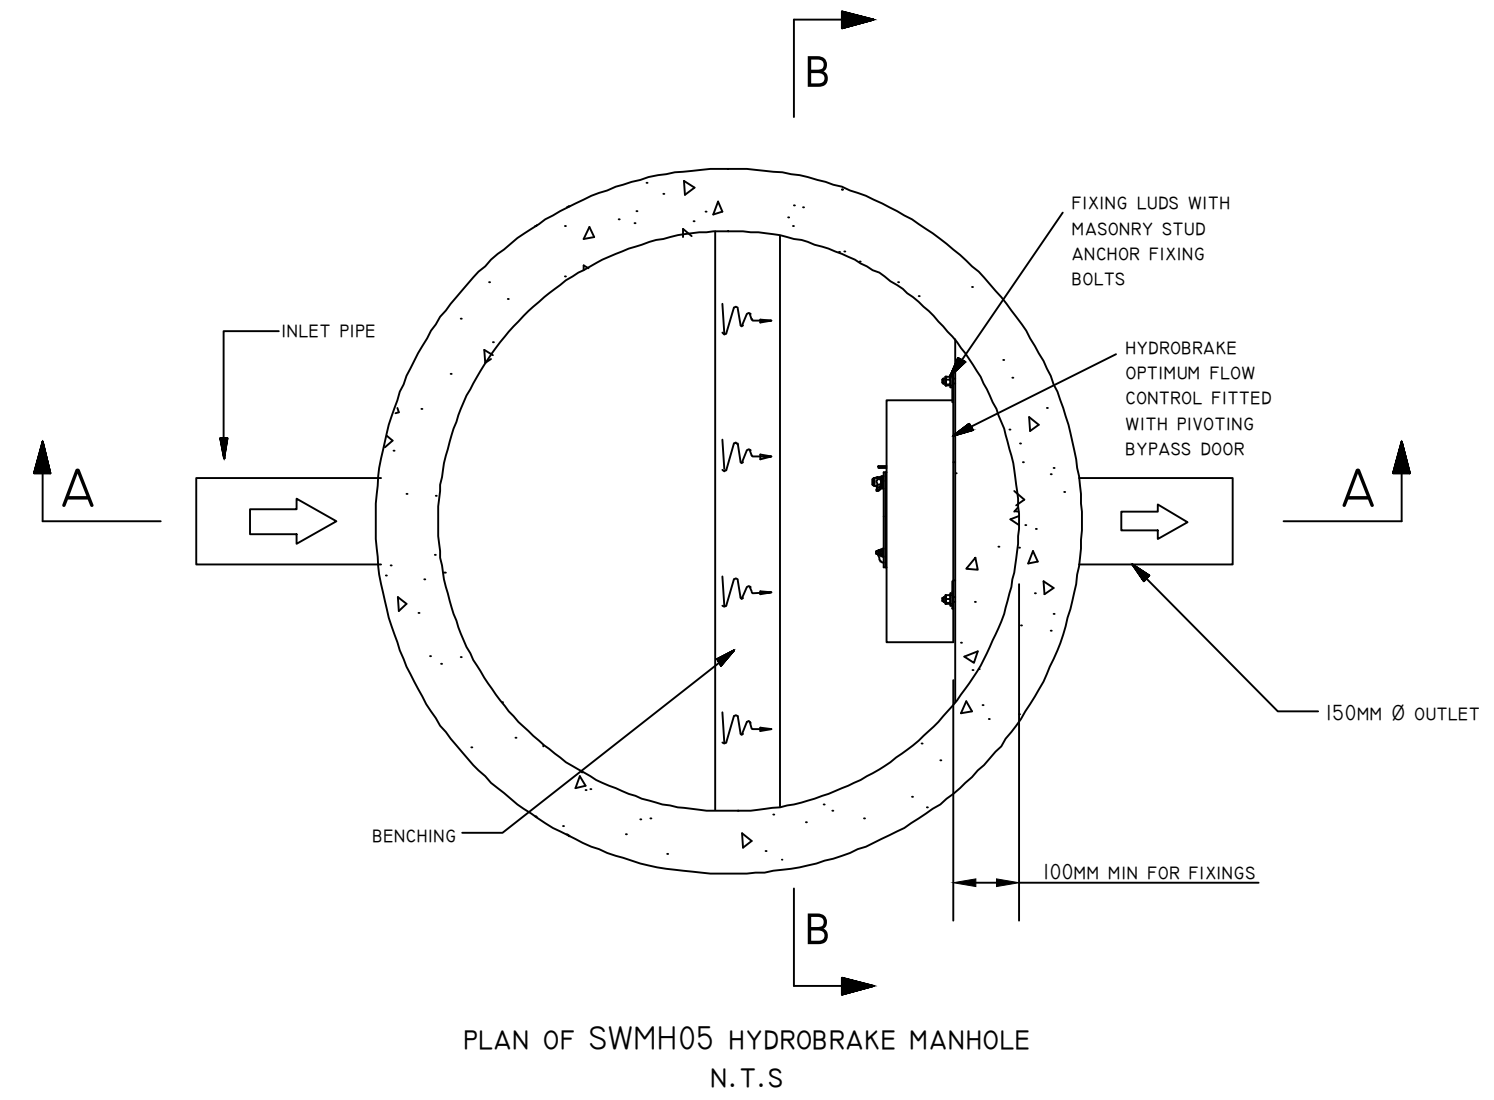
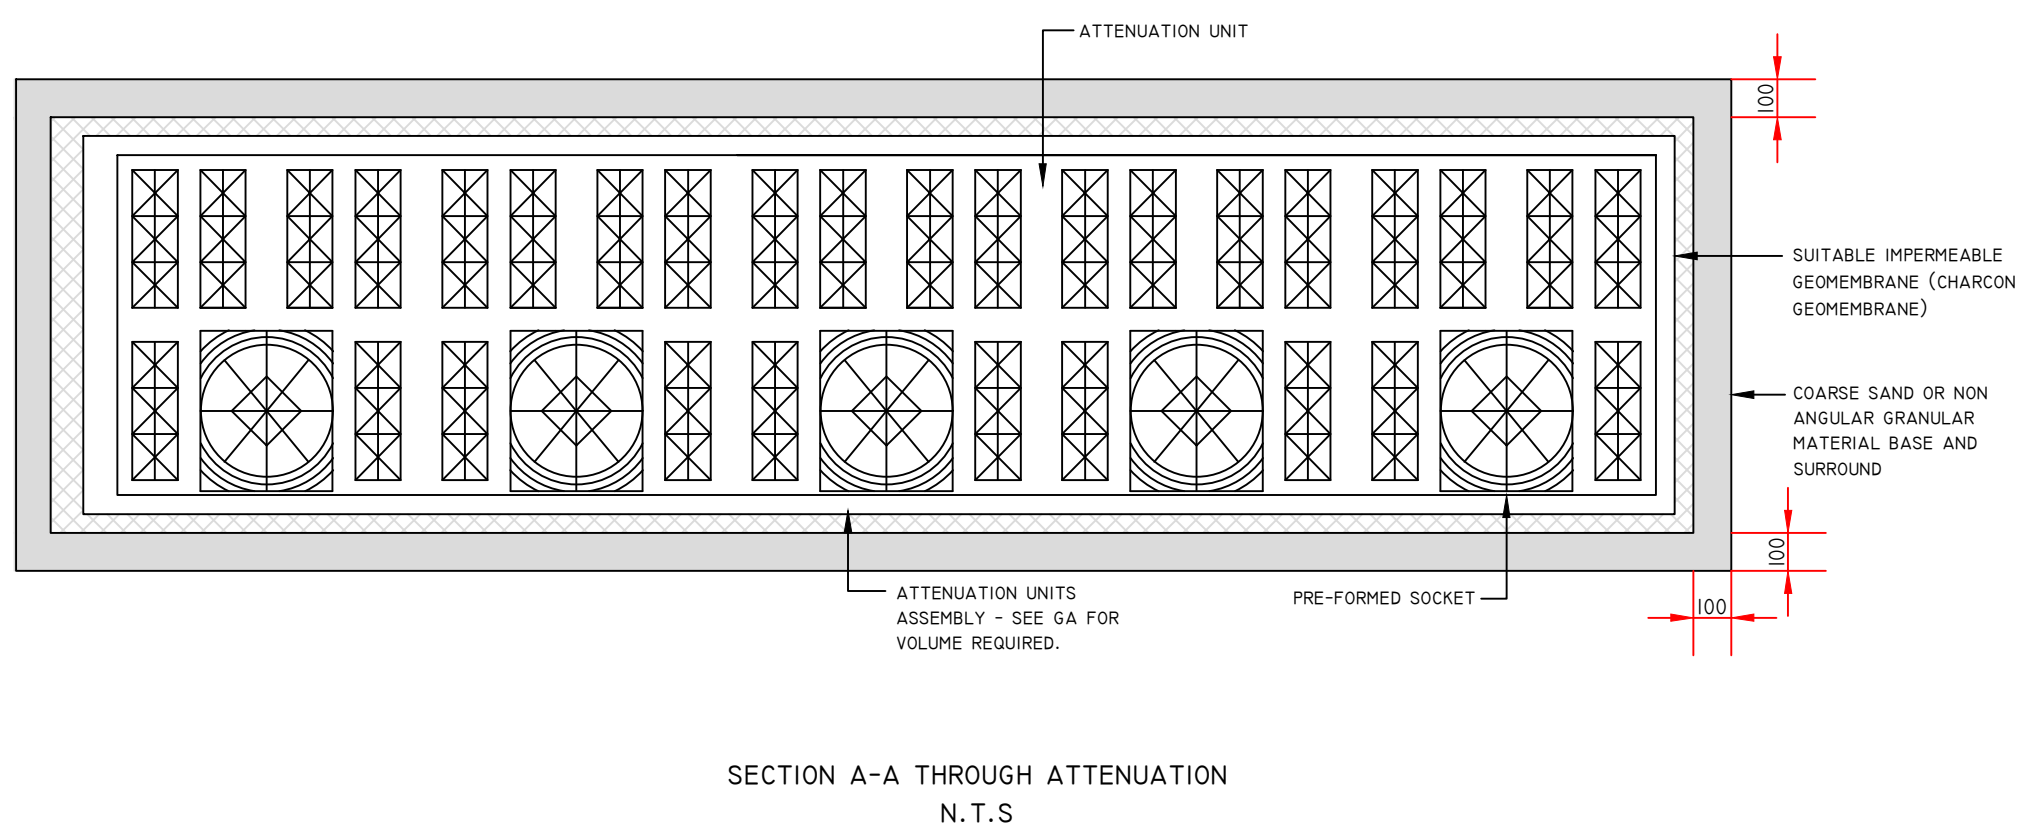


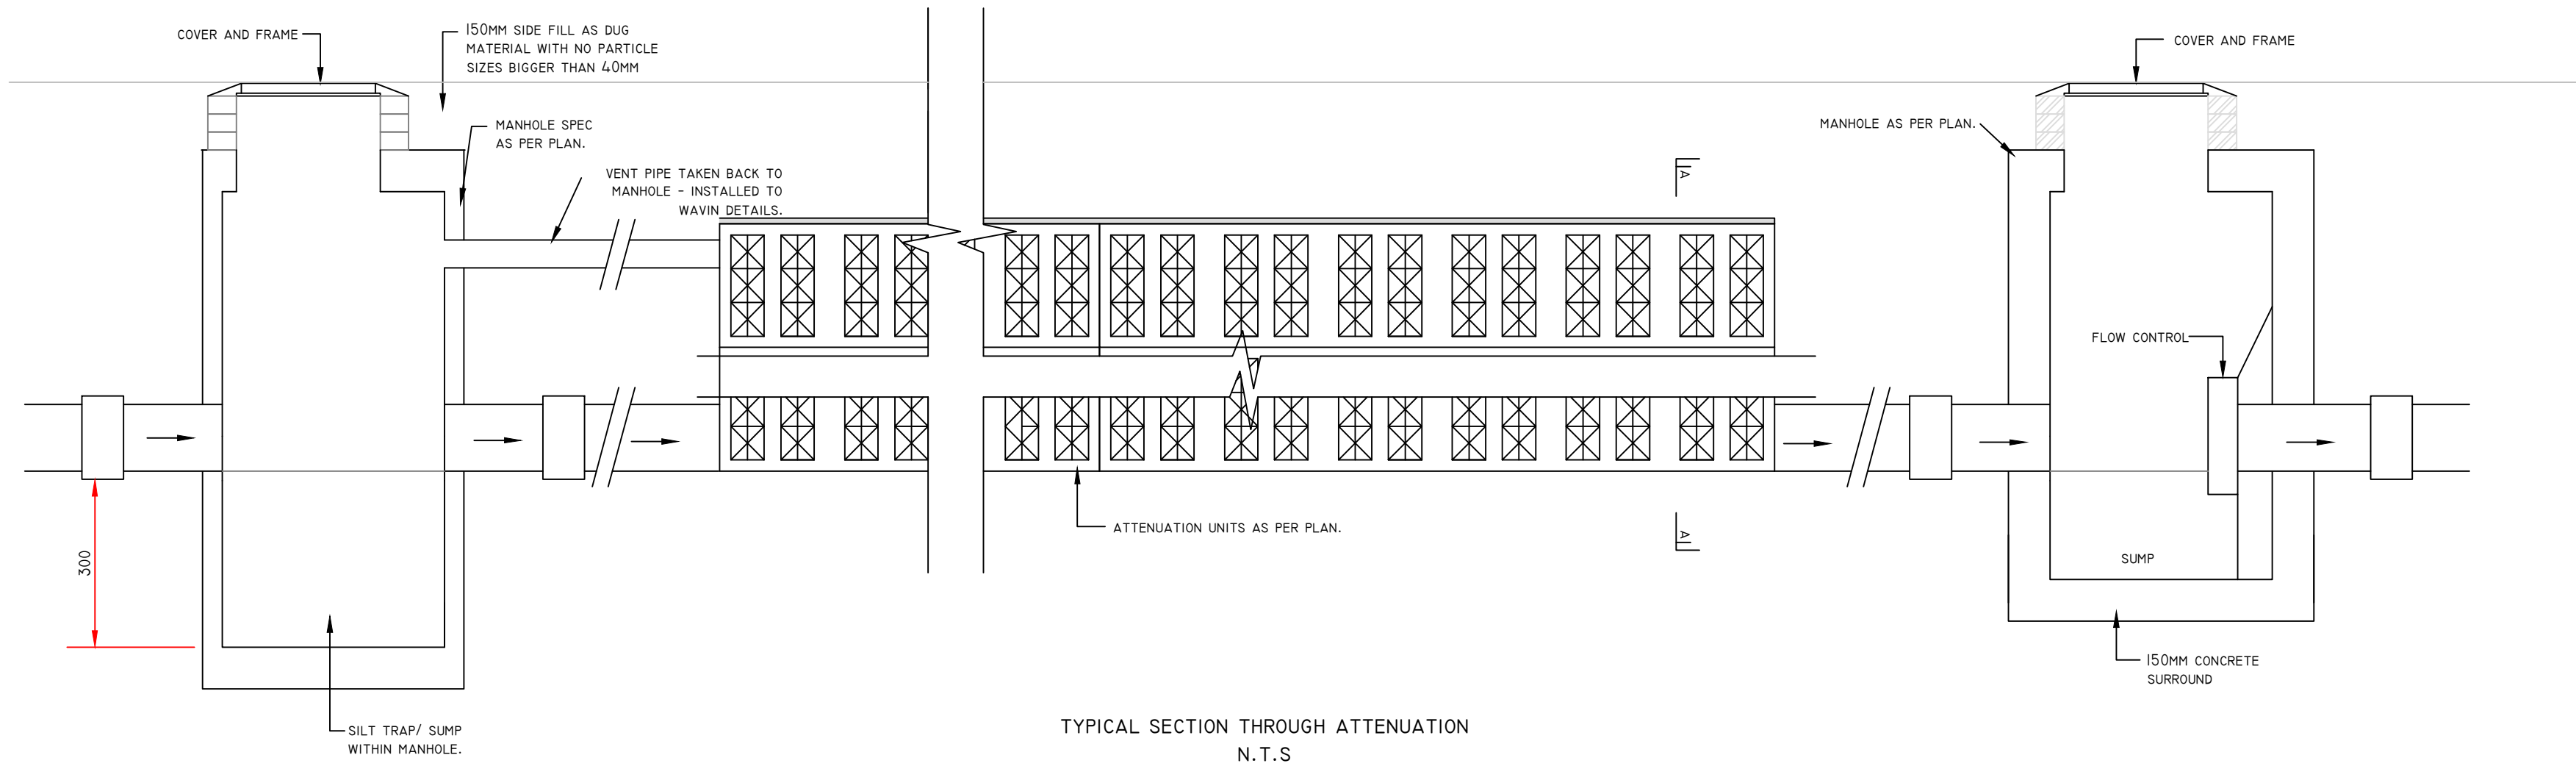

NOTES:

1. THIS DRAWING IS COPYRIGHT AND THE PROPERTY OF BELL MUNRO CONSULTING LTD. THE DRAWING MUST NOT BE REPRODUCED IN PART OR IN WHOLE WITHOUT PRIOR WRITTEN AUTHORITY.
2. THIS DRAWING MUST NOT BE SCALED BY EITHER CONTRACTORS OR OTHER CONSULTANTS ANY DIMENSIONAL OR SETTING - OUT DISCREPENCIES ARE TO BE REPORTED TO BELL MUNRO CONSULTING PRIOR TO CONSTRUCTION / FABRICATION COMMENCING.
3. THIS DRAWING MUST BE READ IN CONJUNCTION WITH THE RELEVANT BMC SPECIFICATIONS TOGETHER WITH THE APPROPRIATE ARCHITECTS AND SERVICES CONSULTANTS DRAWINGS AND SPECIFICATIONS.
4. FOR DRAINAGE GENERAL ARRANGEMENT SEE DRAWING J7996/D01

PRELIMINARY

REV	COMMENTS	DATE	BY
BMC BELL MUNRO CONSULTING LTD CONSULTING CIVIL & STRUCTURAL ENGINEERS TURING HOUSE 5 ARCHWAY MANCHESTER M15 5RL TEL: 0161 2098032 FAX: 0161 2098033 EMAIL: CONSULTING@BELLMUNRO.CO.UK WWW.BELLMUNRO.CO.UK			
CLIENT: VIA NICK HARDEN PROJECT: OLD MARKET STREET, BLACKLEY TITLE: SUDS ELEMENTS DETAILS DRAWN BY: SB CHECKED BY: CM SCALE: N.T.S. DATE: 11.23 DRAWING NUMBER: J7996/D04 REVISION: -			