1 Proposed Demolition - GA Section 01

1 : 100

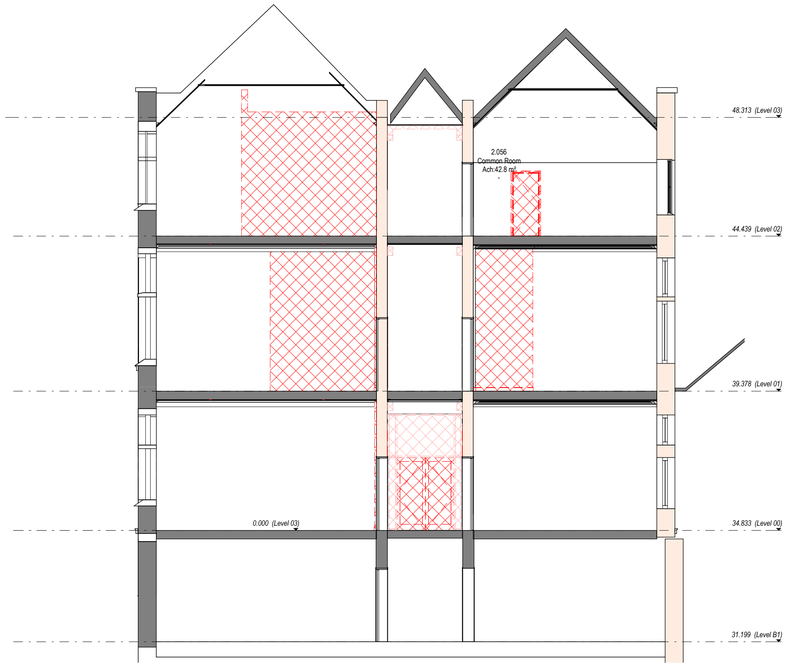

2 Proposed Demolition - GA Section 02

1 : 100

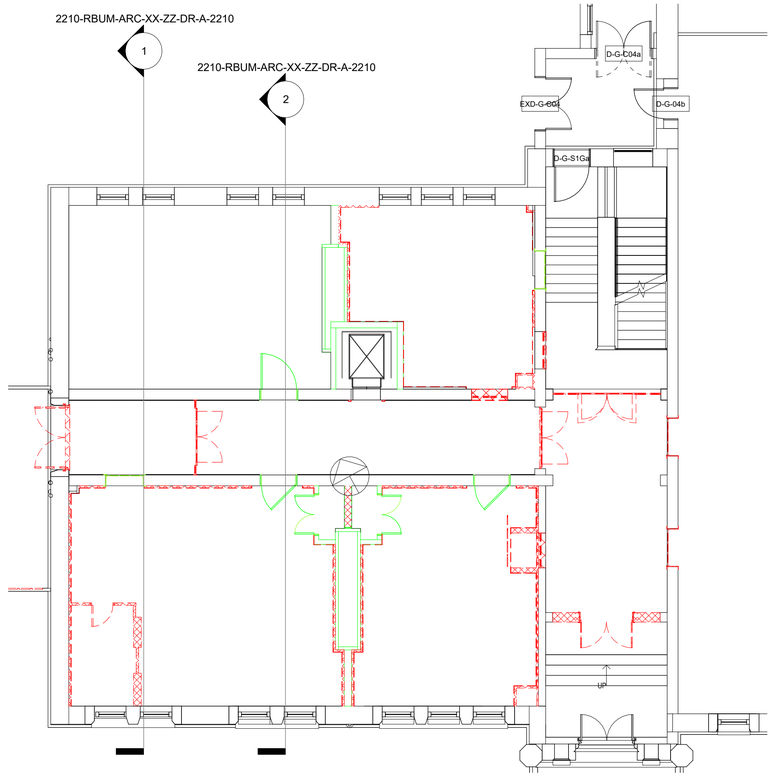

Level 00_Key Plan_Proposed Demo Section Location

Notes:
- This drawing is copyright.
- Do not scale dimensions from this drawing.
- This drawing is to be read in conjunction with all other relevant drawings.
- All discrepancies on this drawing are to be reported to the architect.
- Do not modify any element of this drawing.
- Use drawing only for purpose(s) issued.
- This drawing may contain colour.

North Point

Scale Bar

0 1m 3m 5m

Scale: 1:100

Key Plan

The following external model files are included within this drawing:

Existing wall / door requires fire resistance

Insulated Plasterboard linings to be removed where safe to do so

Rev	Date	Revision Notes	Drawn	Review
P8	2023/12/01	Listed Building Consent Submission.	AB	RM
P7	2023/10/06	Stage 4 Issue for Costing	AB	RM
P6	2023/09/22	Drawings updated following conservation consultant comments.	AB	RM
P5	2023/09/08	Drawing register updated	AB	RM
P4	2023/09/07	Drawings issued for LBC Demolition Application	AB	RM
P3	2023/07/21	Preliminary Issue to Heritage Consultant	AB	RM
P2	2023/07/07	Demolition drawings updated following completion of surveys.	AB	RM
P1	2023/06/02	Stage 3 Preliminary Issue for costing	AB	RM

MANCHESTER 1824
The University of Manchester

ARCADIS

Project
Rutherford Building

Drawing Title
GA Sections_Proposed Demolition - Sheet 1

Job Number	Date	Security Classification	Drawn By
141532	23.05.23		AB
Scale@A1	Purpose		Reviewed By
As indicated	LISTED BUILDING CONSENT		RM

Drawing Number: 2210-RBUM-ARC-XX-ZZ-DR-A-2210

Revision: P8