



EXISTING ELEVATION A - KS2 BLOCK
SCALE 1:100@A2

0m 2m 4m 6m 8m 10m

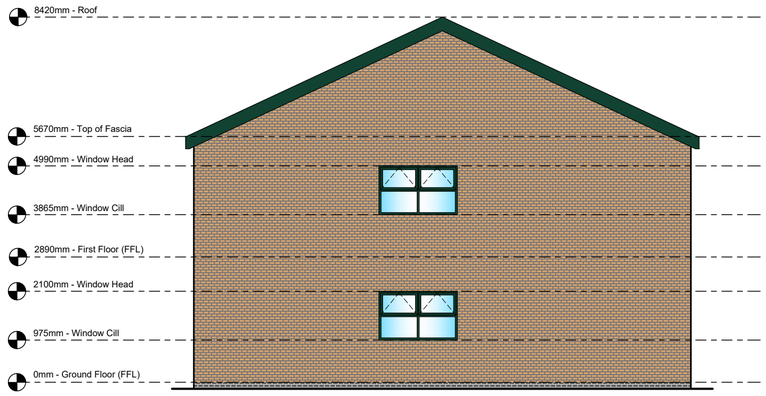


EXISTING ELEVATION B - KS2 BLOCK
SCALE 1:100@A2

0m 2m 4m 6m 8m 10m

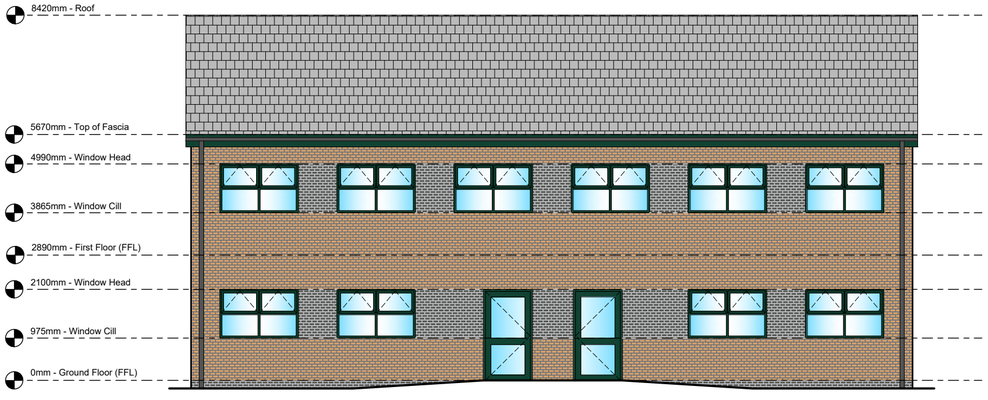

EXISTING ELEVATION C - KS2 BLOCK
SCALE 1:100@A2

0m 2m 4m 6m 8m 10m

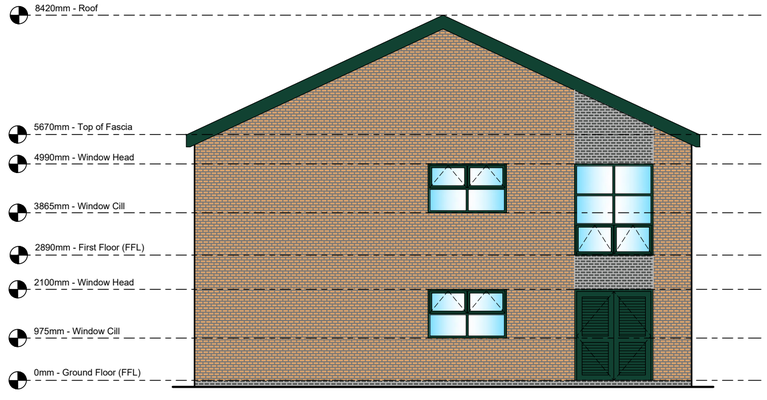

EXISTING ELEVATION D - KS2 BLOCK
SCALE 1:100@A2

0m 2m 4m 6m 8m 10m

This drawing is Copyright and the property of Lancaster Maloney Martin Limited and must not be reproduced in whole or in part without their written permission.
Copyright is reserved. © This drawing must not be scaled. The Contractor is to report all dimensional discrepancies & errors to the Contract Administrator prior to commencing construction. It is essential that this drawing is read in conjunction with the specification and all works identified included for.

NOTES

Rev	Date	Comments	By

STATUS
PLANNING ISSUE

Client
The Board of Governors
Sacred Heart RC Primary
School, Gorton

Project Title
Extension to KS2 Block

Drawing Title
Existing Elevations
(KS2 Block)

Scale	Drawn by	Date
1:100@A2	MAB	December 2023
Job no. 2301/67	Drawing no. P04	Revision no. N/A

A2

Lancaster Maloney Martin
Registered Office:
Equitas House Unit 6 Station View Rhino Court Stockport SK7 5ER
Tel: 0161 477 3500
E-mail: administration@lmm-ltd.co.uk | Website: www.lmm-ltd.co.uk
Registered in England No 4846621