FINISHES AND EQUIPMENT REFERENCE CHART

REF	SPECIFICATION/APPLICATION	SUPPLIER/FINISH
EX01	EXISTING CONCRETE	SEE FINISHES SCHEDULE: 223-YOU-XX-XX-SH-I-4001
EX02	RAL 9011- GRAPHITE BLACK	SEE FINISHES SCHEDULE: 223-YOU-XX-XX-SH-I-4001
EX03	DULUX WEATHERSHIELD - RAL9001	SEE FINISHES SCHEDULE: 223-YOU-XX-XX-SH-I-4001
EX04	RAL 7021 - BLACK GREY	SEE FINISHES SCHEDULE: 223-YOU-XX-XX-SH-I-4001
EX05	K RENDER - CHAMPAGNE	SEE FINISHES SCHEDULE: 223-YOU-XX-XX-SH-I-4001

NOTES:

ALL MEASUREMENTS ARE TO BE CHECKED AND CONFIRMED BEFORE MOVING TO SITE.

01 PROPOSED CONCRETE PERIMETER PLANTER TO REPLACE EXISTING LOW LEVEL SLAB WALL. WALL HEIGHT SUBJECT TO PLANTING PROPOSAL. YOUTH TO DEVELOP FURTHER FOLLOWING SIGN OFF FROM CLIENT AND ENGAGEMENT WITH PLANTING PROVIDER.

PROPOSED CONCRETE PERIMETER PLANTER TO BE FINISHED IN (EX05). SUBJECT TO PLANNING AUTHORITIES COMMENTS.


02 PROPOSED PLANTING TO BE LOW MAINTENANCE AND CURATED TO VISUALLY REFLECT THE PROPOSED AESTHETIC OF THE BUILDING. DESIGN TO BE DEVELOPED WITH CHOSEN PLANTING PROVIDER. SEE REFERENCE IMAGE 01.

REVISION NOTES (P02):

1.1 SECURITY FENCE & GATE REVISED TO ALIGN WITH REVISED SPECIFICATION



1 PROPOSED PLANTER
Scale: 1:100

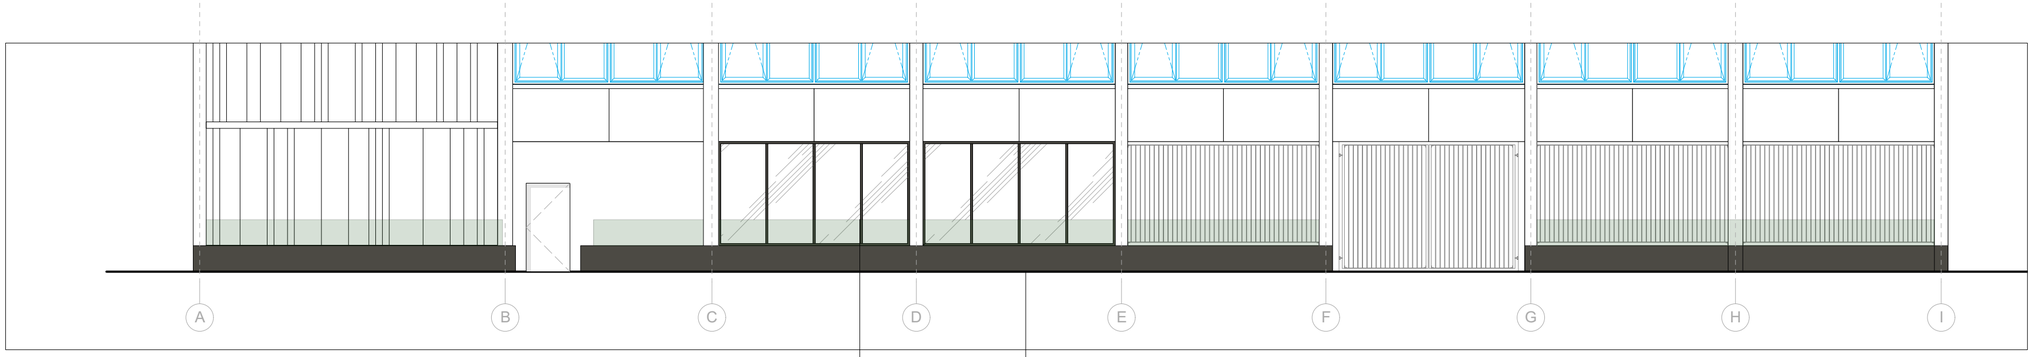

2 PROPOSED PLANTER ELEVATION C (MAJOR ST)
Scale: 1:100



REFERENCE IMAGE 01

GENERAL NOTES:
THIS WORK IS THE INTELLECTUAL PROPERTY OF YOUTH AND MAY NOT BE REPRODUCED, COPIED OR REPLICATED, IN ANY FORM, WITHOUT THE WRITTEN PERMISSION, OR CONSENT.
ALL DIMENSIONS ARE INDICATIVE AND TO BE VERIFIED ON SITE BY THE SELECTED CONTRACTOR - YOUTH CANNOT BE HELD LIABLE FOR ANY INACCURACIES.
SPECIFIED MATERIALS AND EQUIPMENT, ARE TO BE INSTALLED TO MANUFACTURERS REQUIREMENTS. PRIOR TO ANY INSTALLATION, THE CONTRACTOR IS REQUIRED TO LIASE WITH THE MANUFACTURER, ON RECOMMENDED CONSTRUCTION METHODS.
CONTRACTORS TO PROVIDE DRAWINGS FOR SIGN OFF.
DRAWINGS TO BE READ IN CONJUNCTION WITH YOUTH ASSOCIATED SCHEDULES OR REFERENCES.

WWW.YOUTH.STUDIO
+44 (0) 161 7060 467
3 STEVENSON SQUARE, NORTHERN QUARTER, MANCHESTER, M1 1DN

NO.	DATE	ISSUE NOTES
P01	02/12/2022	ISSUED FOR TENDER
P02	30/03/2023	REVISED FOLLOWING TENDER RETURN

PROJECT ID.
YS-233

PROJECT TITLE.
ARTHUR HOUSE

CHORLTON STREET,
MANCHESTER, M1 3FH

CLIENT.
SIXTEEN REAL ESTATE

ARCHITECT / PROJECT MANAGER
–

DATE DRAWN.
31/11/22

DRAWN BY
AS

APPROVED BY.
LM

SCALE.
A2

DRAWING TITLE.
PROPOSED PLANTER

REVISION
P02

DRAWING NO.
223-YOU-XX-XX-DR-I-2126

YOUTH