


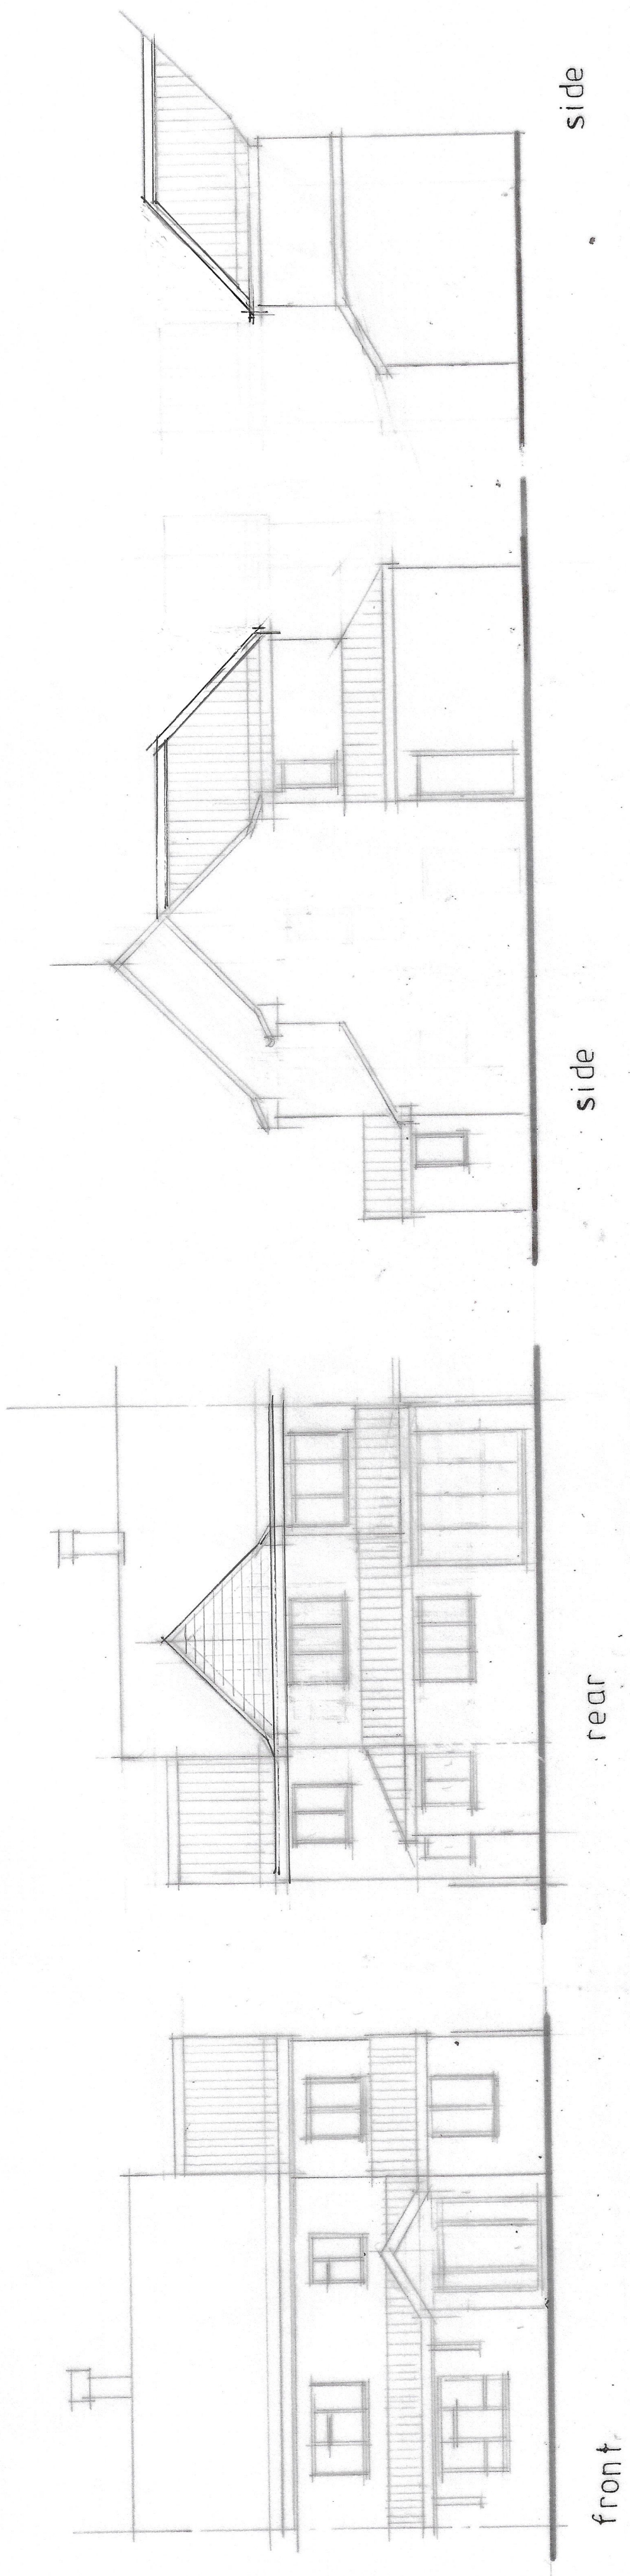


side


side

rear

front

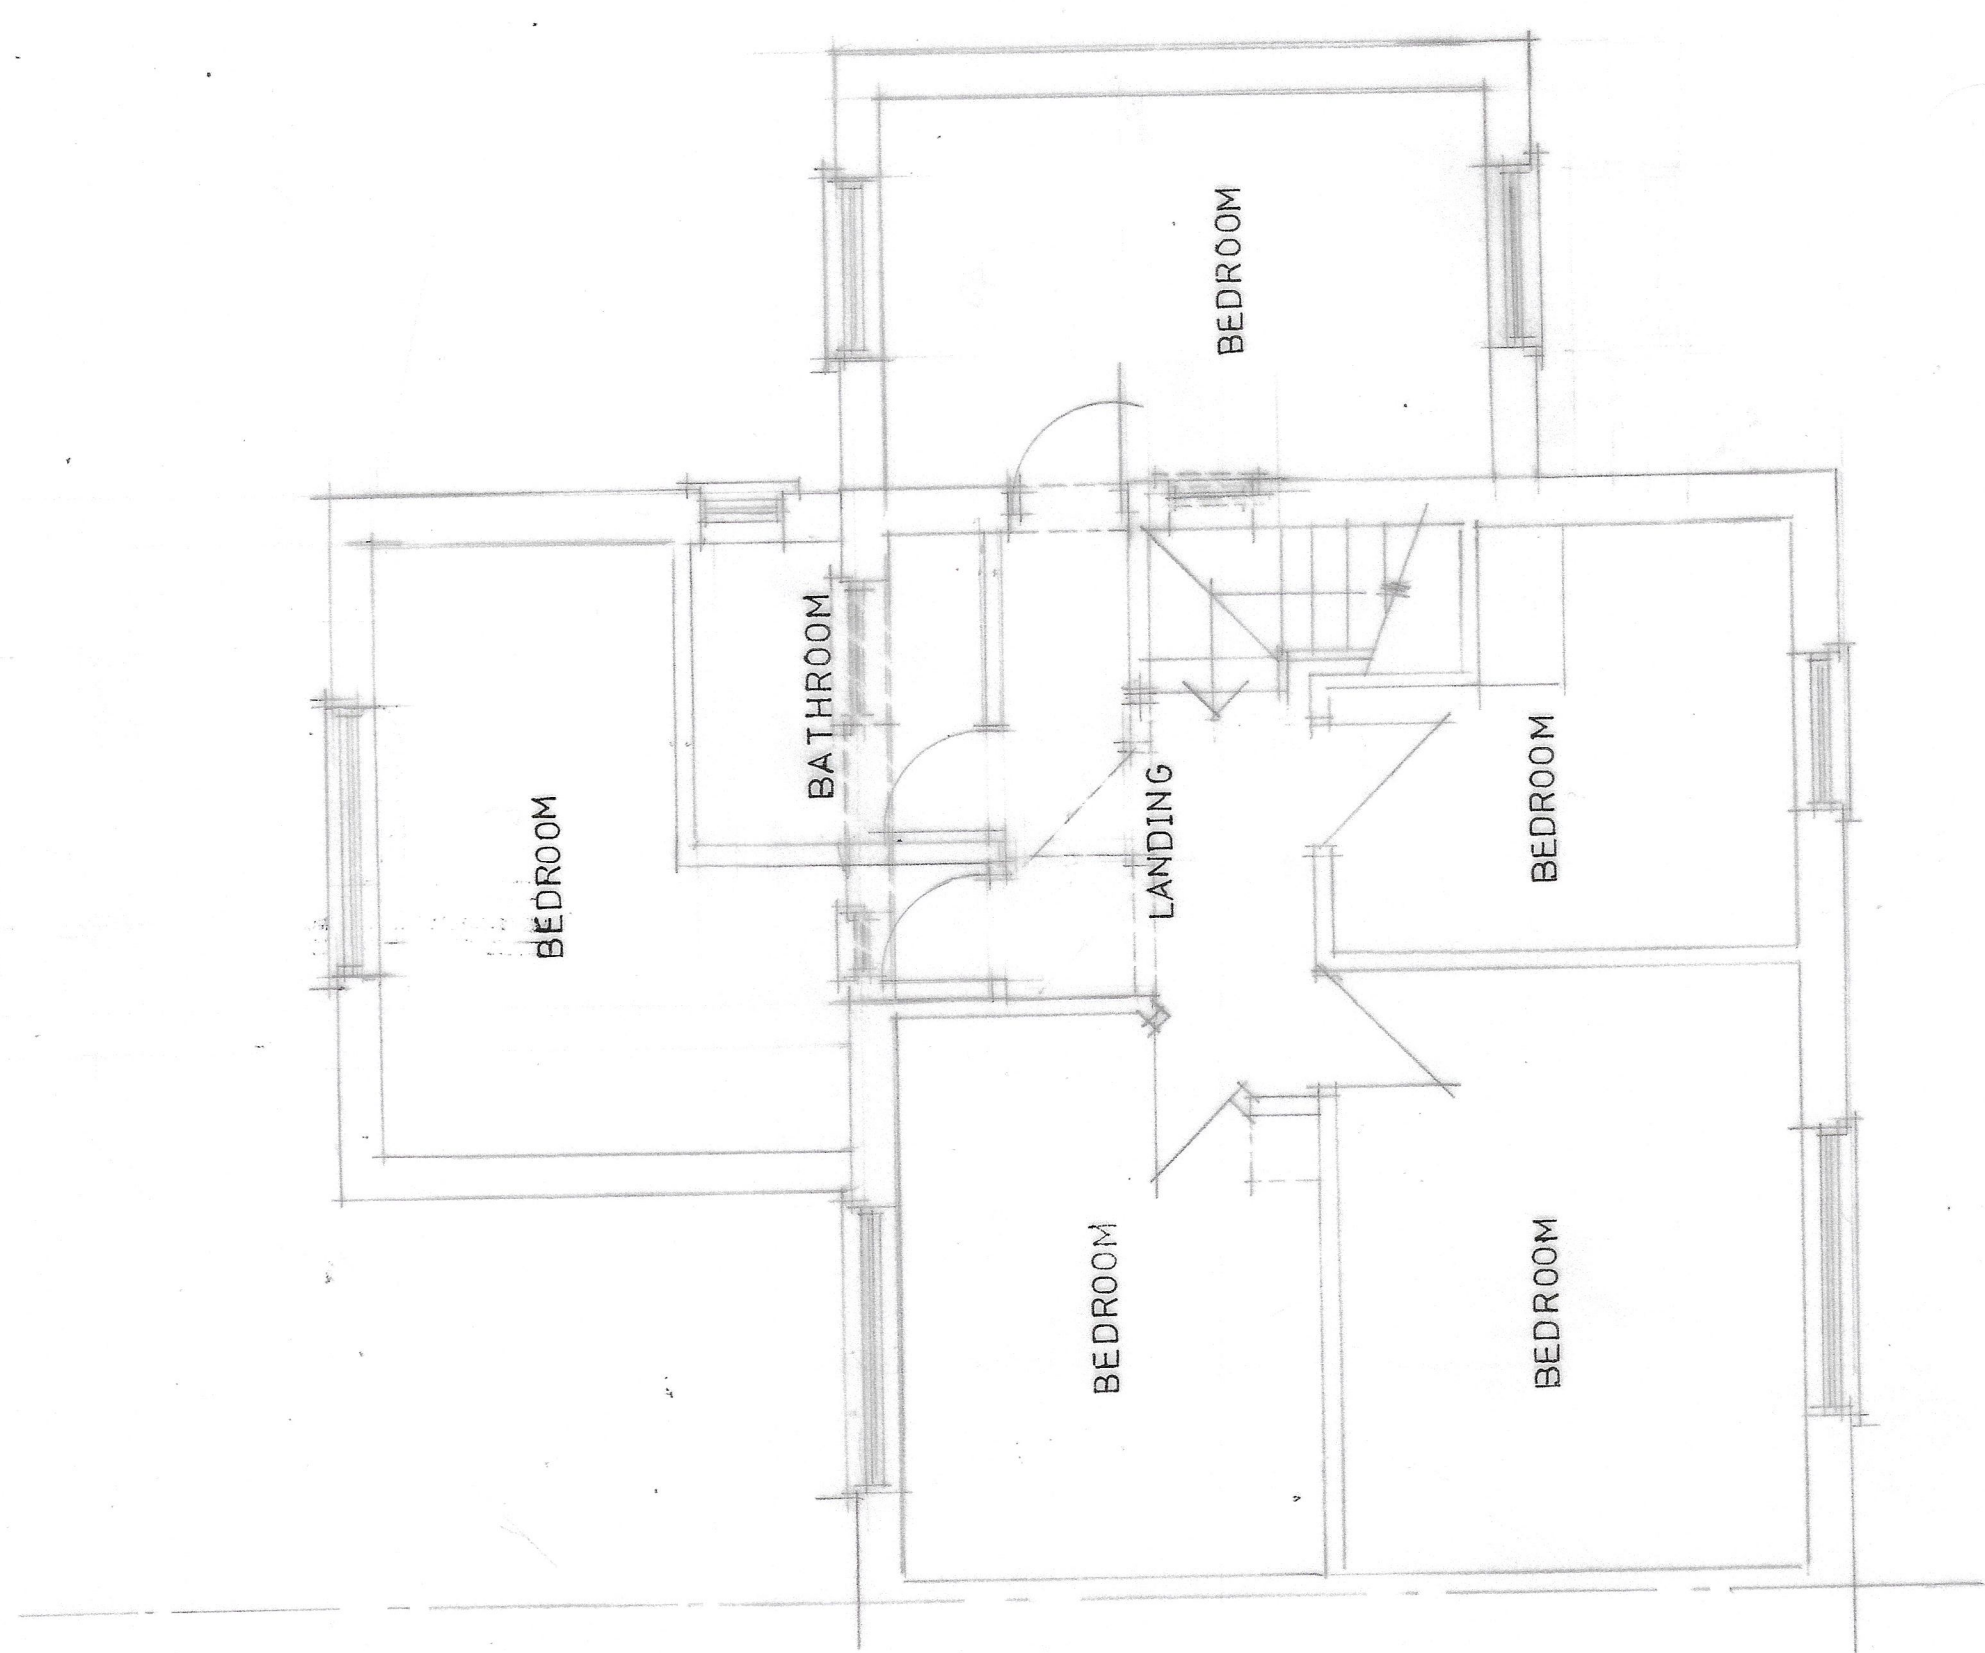

FIRST

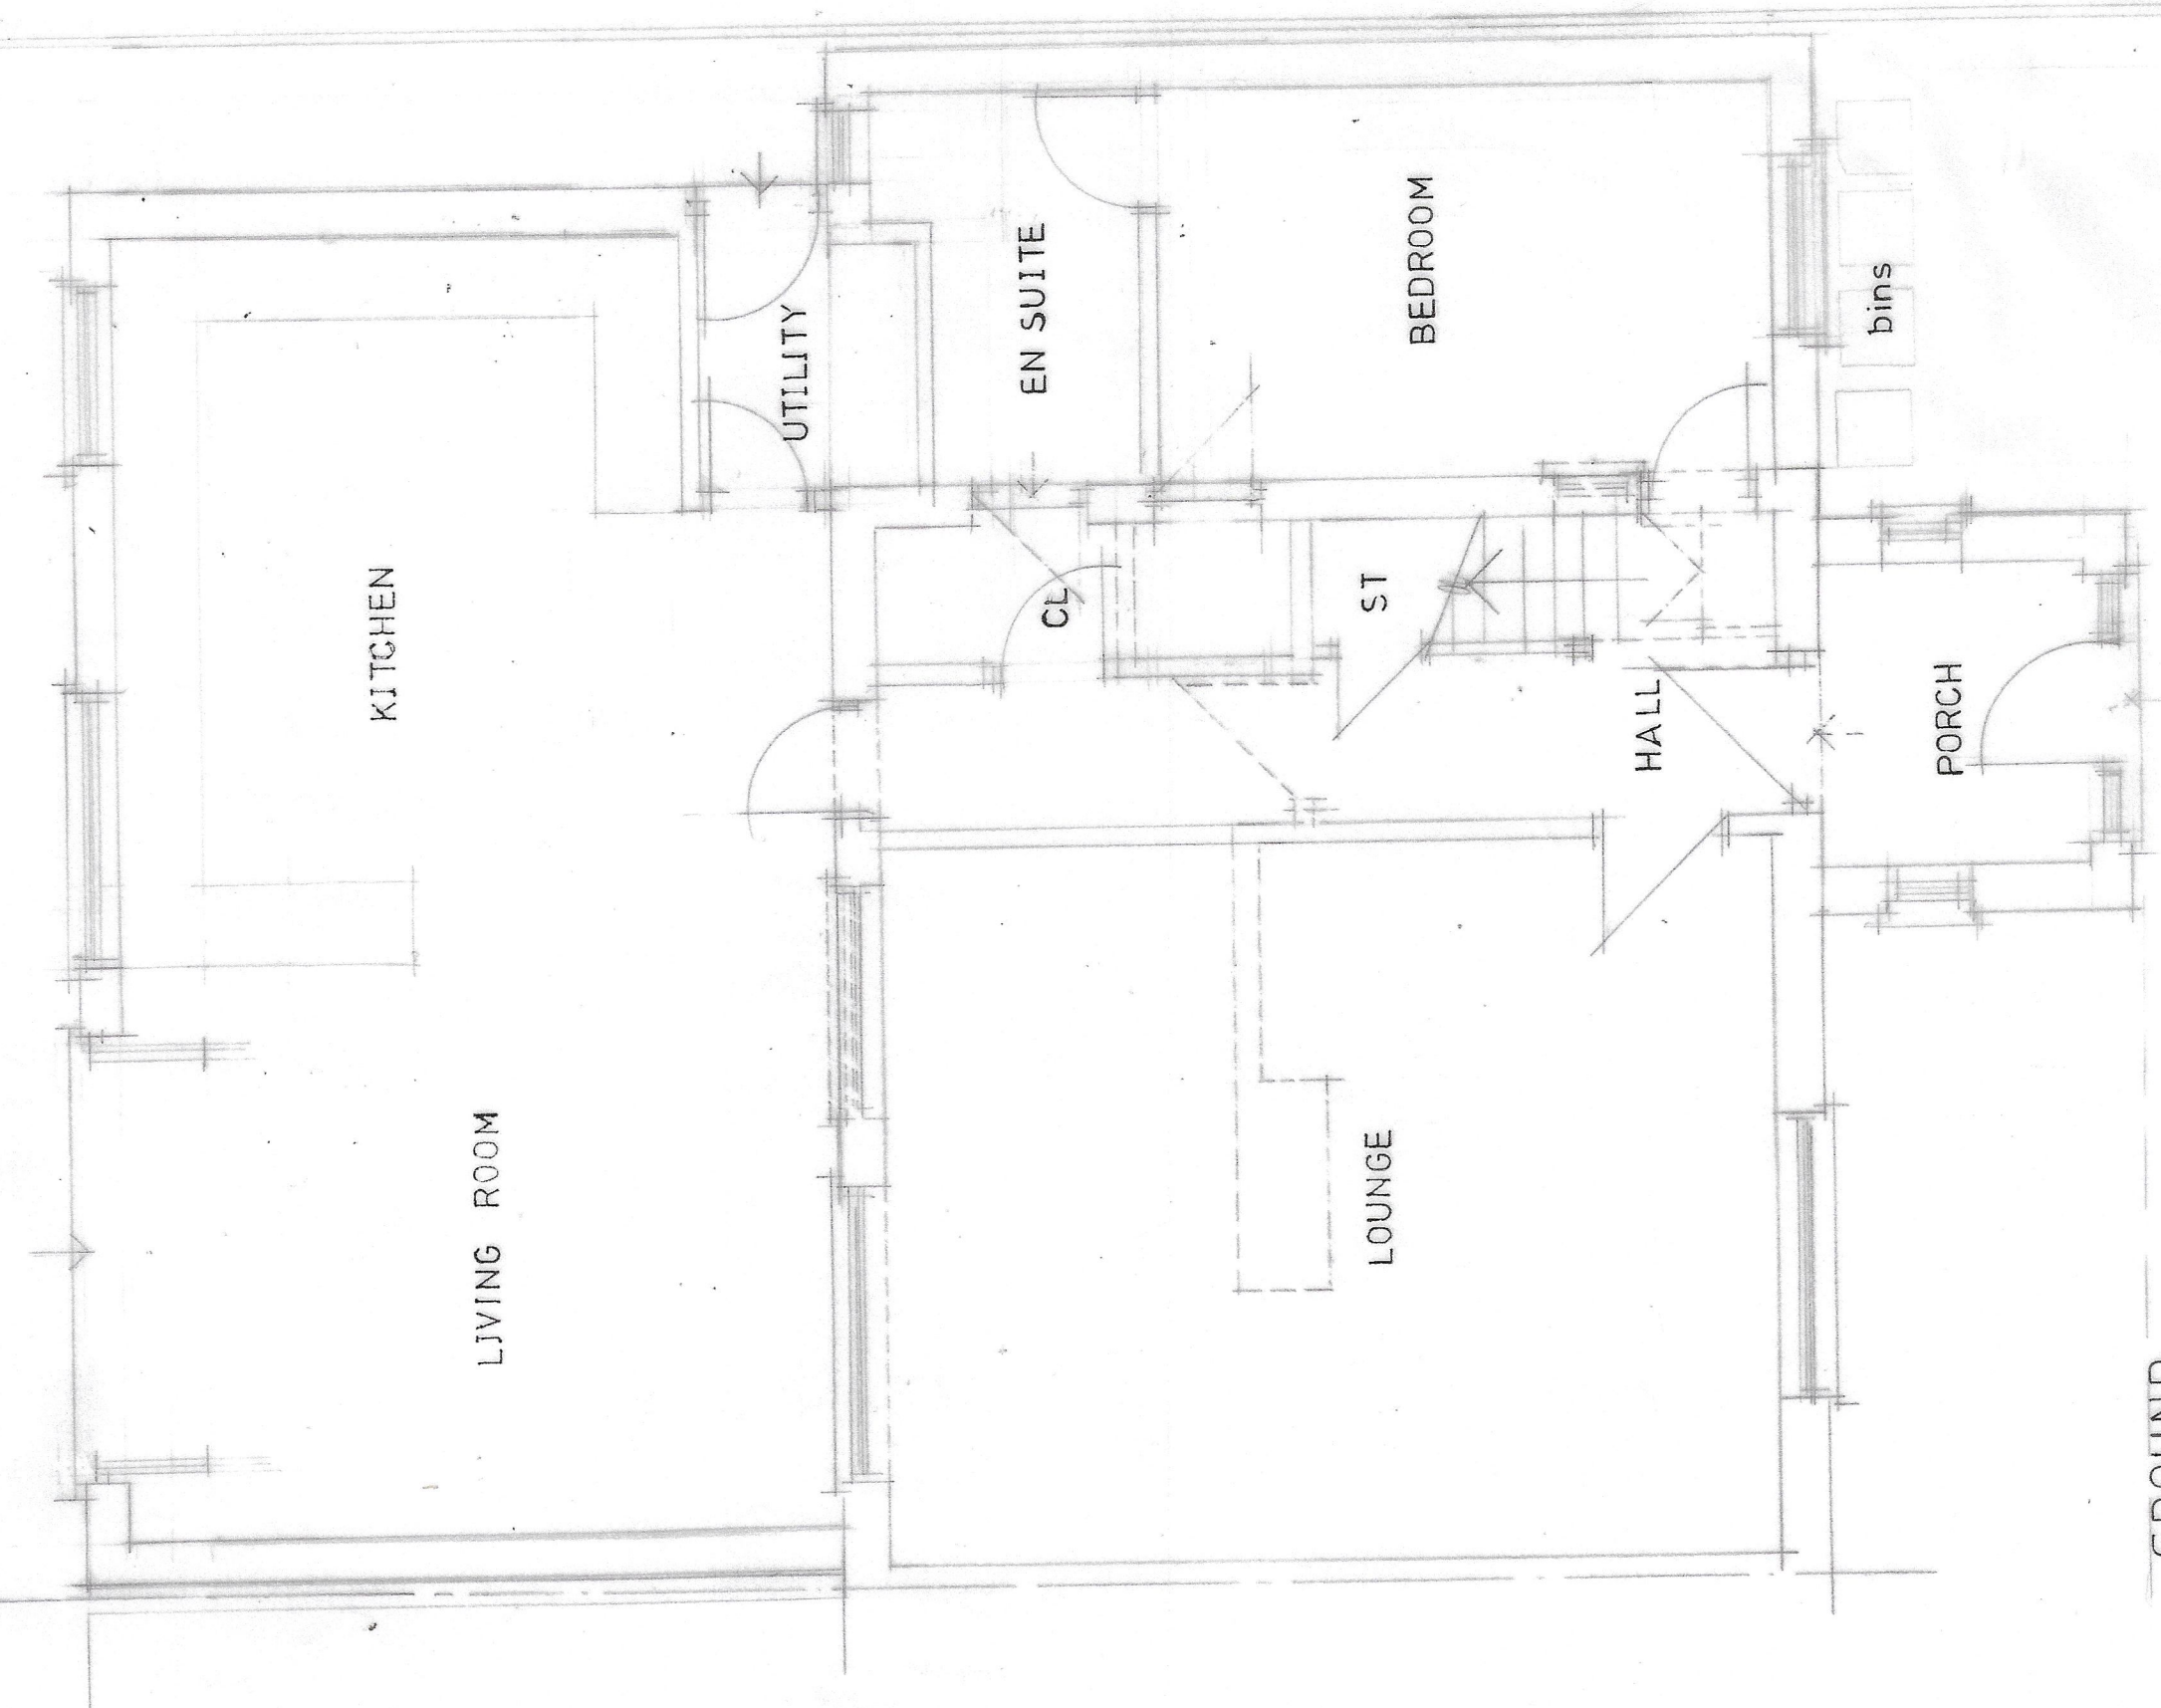

GROUND

CLIENT MR S ALI 70 CLARENCE ROAD MANCHESTER M13 0YE	JOB TITLE PROPOSED EXTENSIONS AND ALTERATIONS							
	DRG. TITLE PLANS AND ELEVATIONS AS PROPOSED							
	HOLBOROW + ORMESHER <i>Limited</i> architectural & interior design 15 OVERTON CLOSE MIDDLEWICH CHESHIRE CW10 0PZ phone: 07770 834939							
ISSUE	ORIGINAL	1	2	3	4	5	6	7
REVISION		A	B	C				
DATE		03/05/03	03/05/03	03/05/03				
DRAWN		03/05/03						
CHECKED								
APPROVED								
SCALE	1:50 & 1:100 at A1							
DRAWING NUMBER		2306 / 23 / 02						
		Sheet C						