



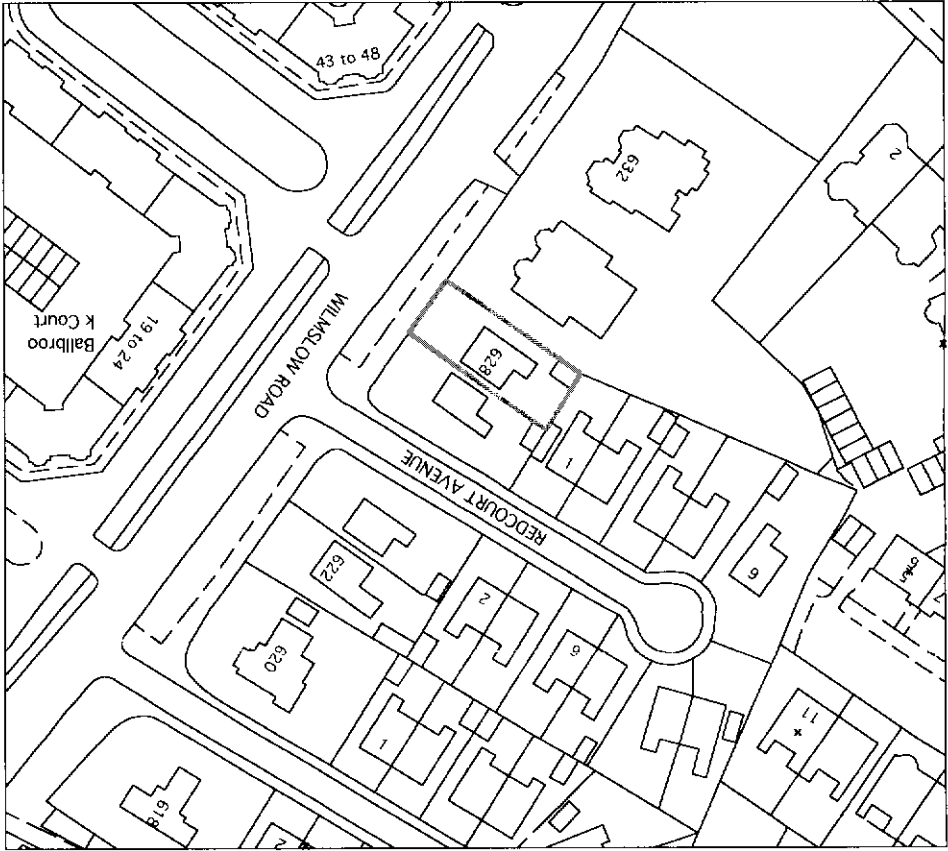


FOR ACTION	
M	1
M	2
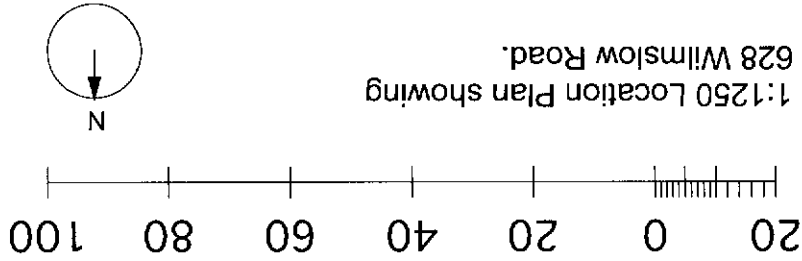

1:1250 Location Plan showing
628 Wilmslow Road.

1:100 Site Plan showing proposed
changes to 628 Wilmslow Road

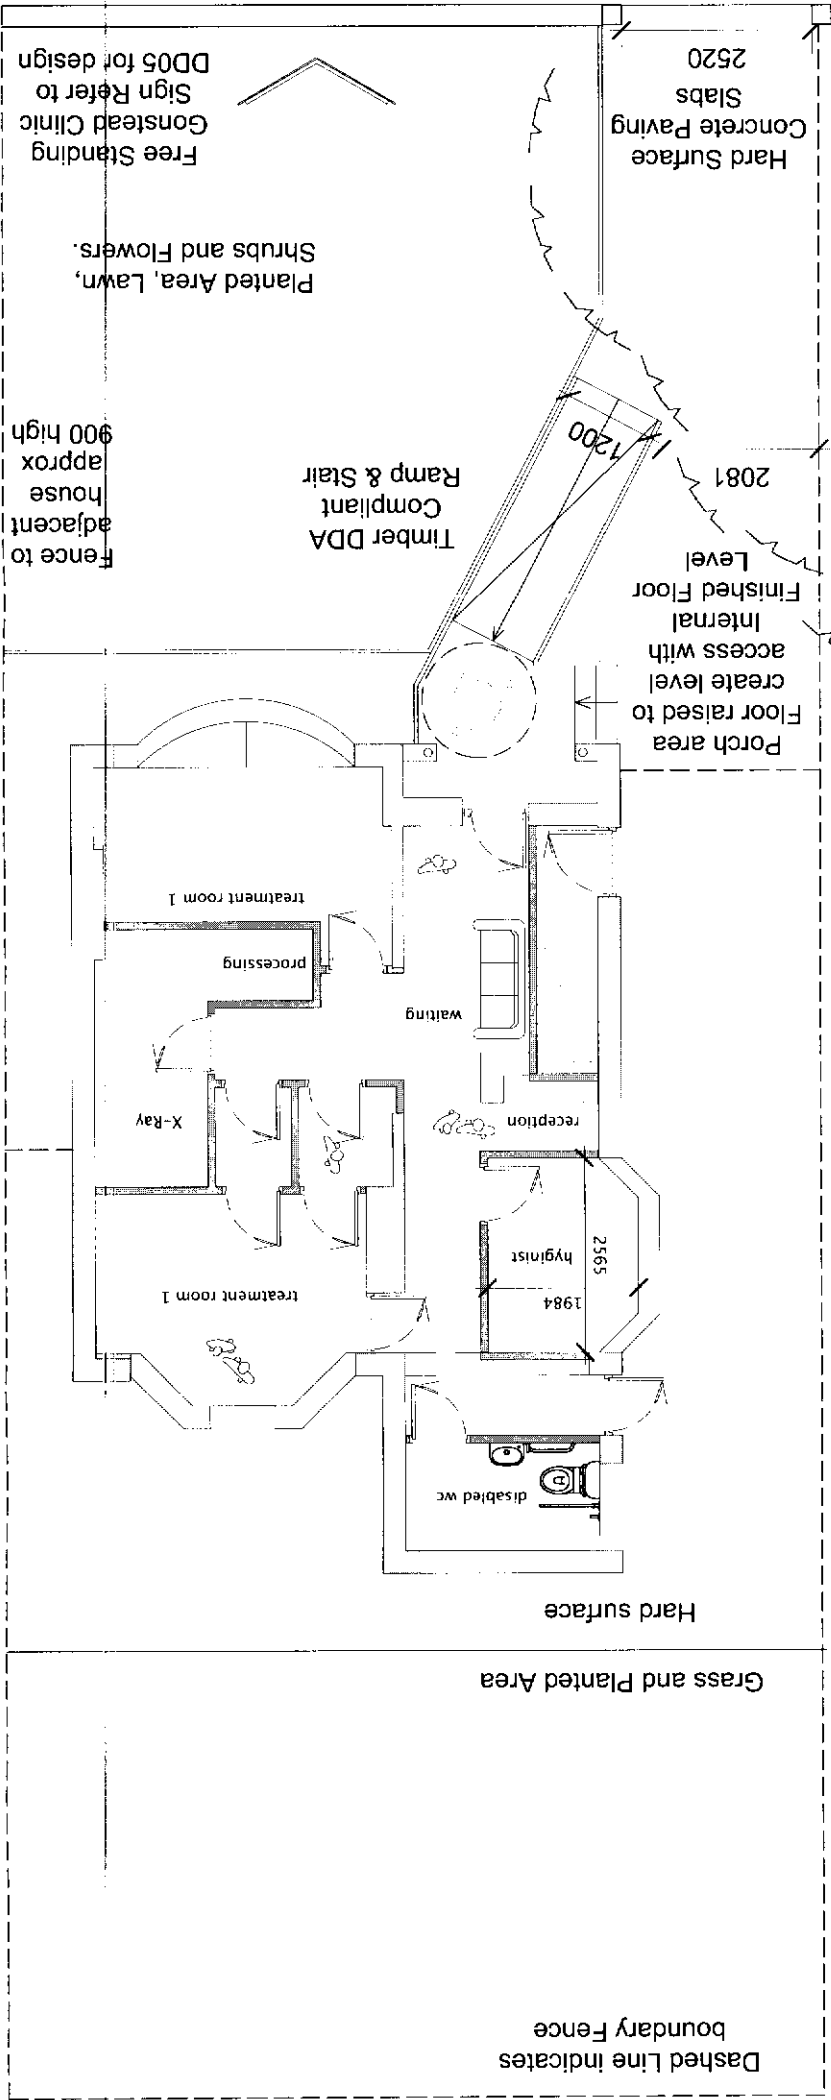

REV NOTE
DATE

Notes
On no account may this drawing be scaled. Any discrepancies to be reported to the architect immediately. The contractor must check all dimensions on site. This drawing may not be copied without the prior permission of the architect.
1/ All dimensions in MM

2/

Gonstead Clinic

628 Wilmslow Road

AB167/SUR/06 Location Plan and Site Plan

1:1250 & 1:100 @A3

03 August 2007

Architects British

120 Grosvenor Street

All Saints

Manchester M1 7HL

T 0161 273 3900

E office@architectsbritish.co.uk