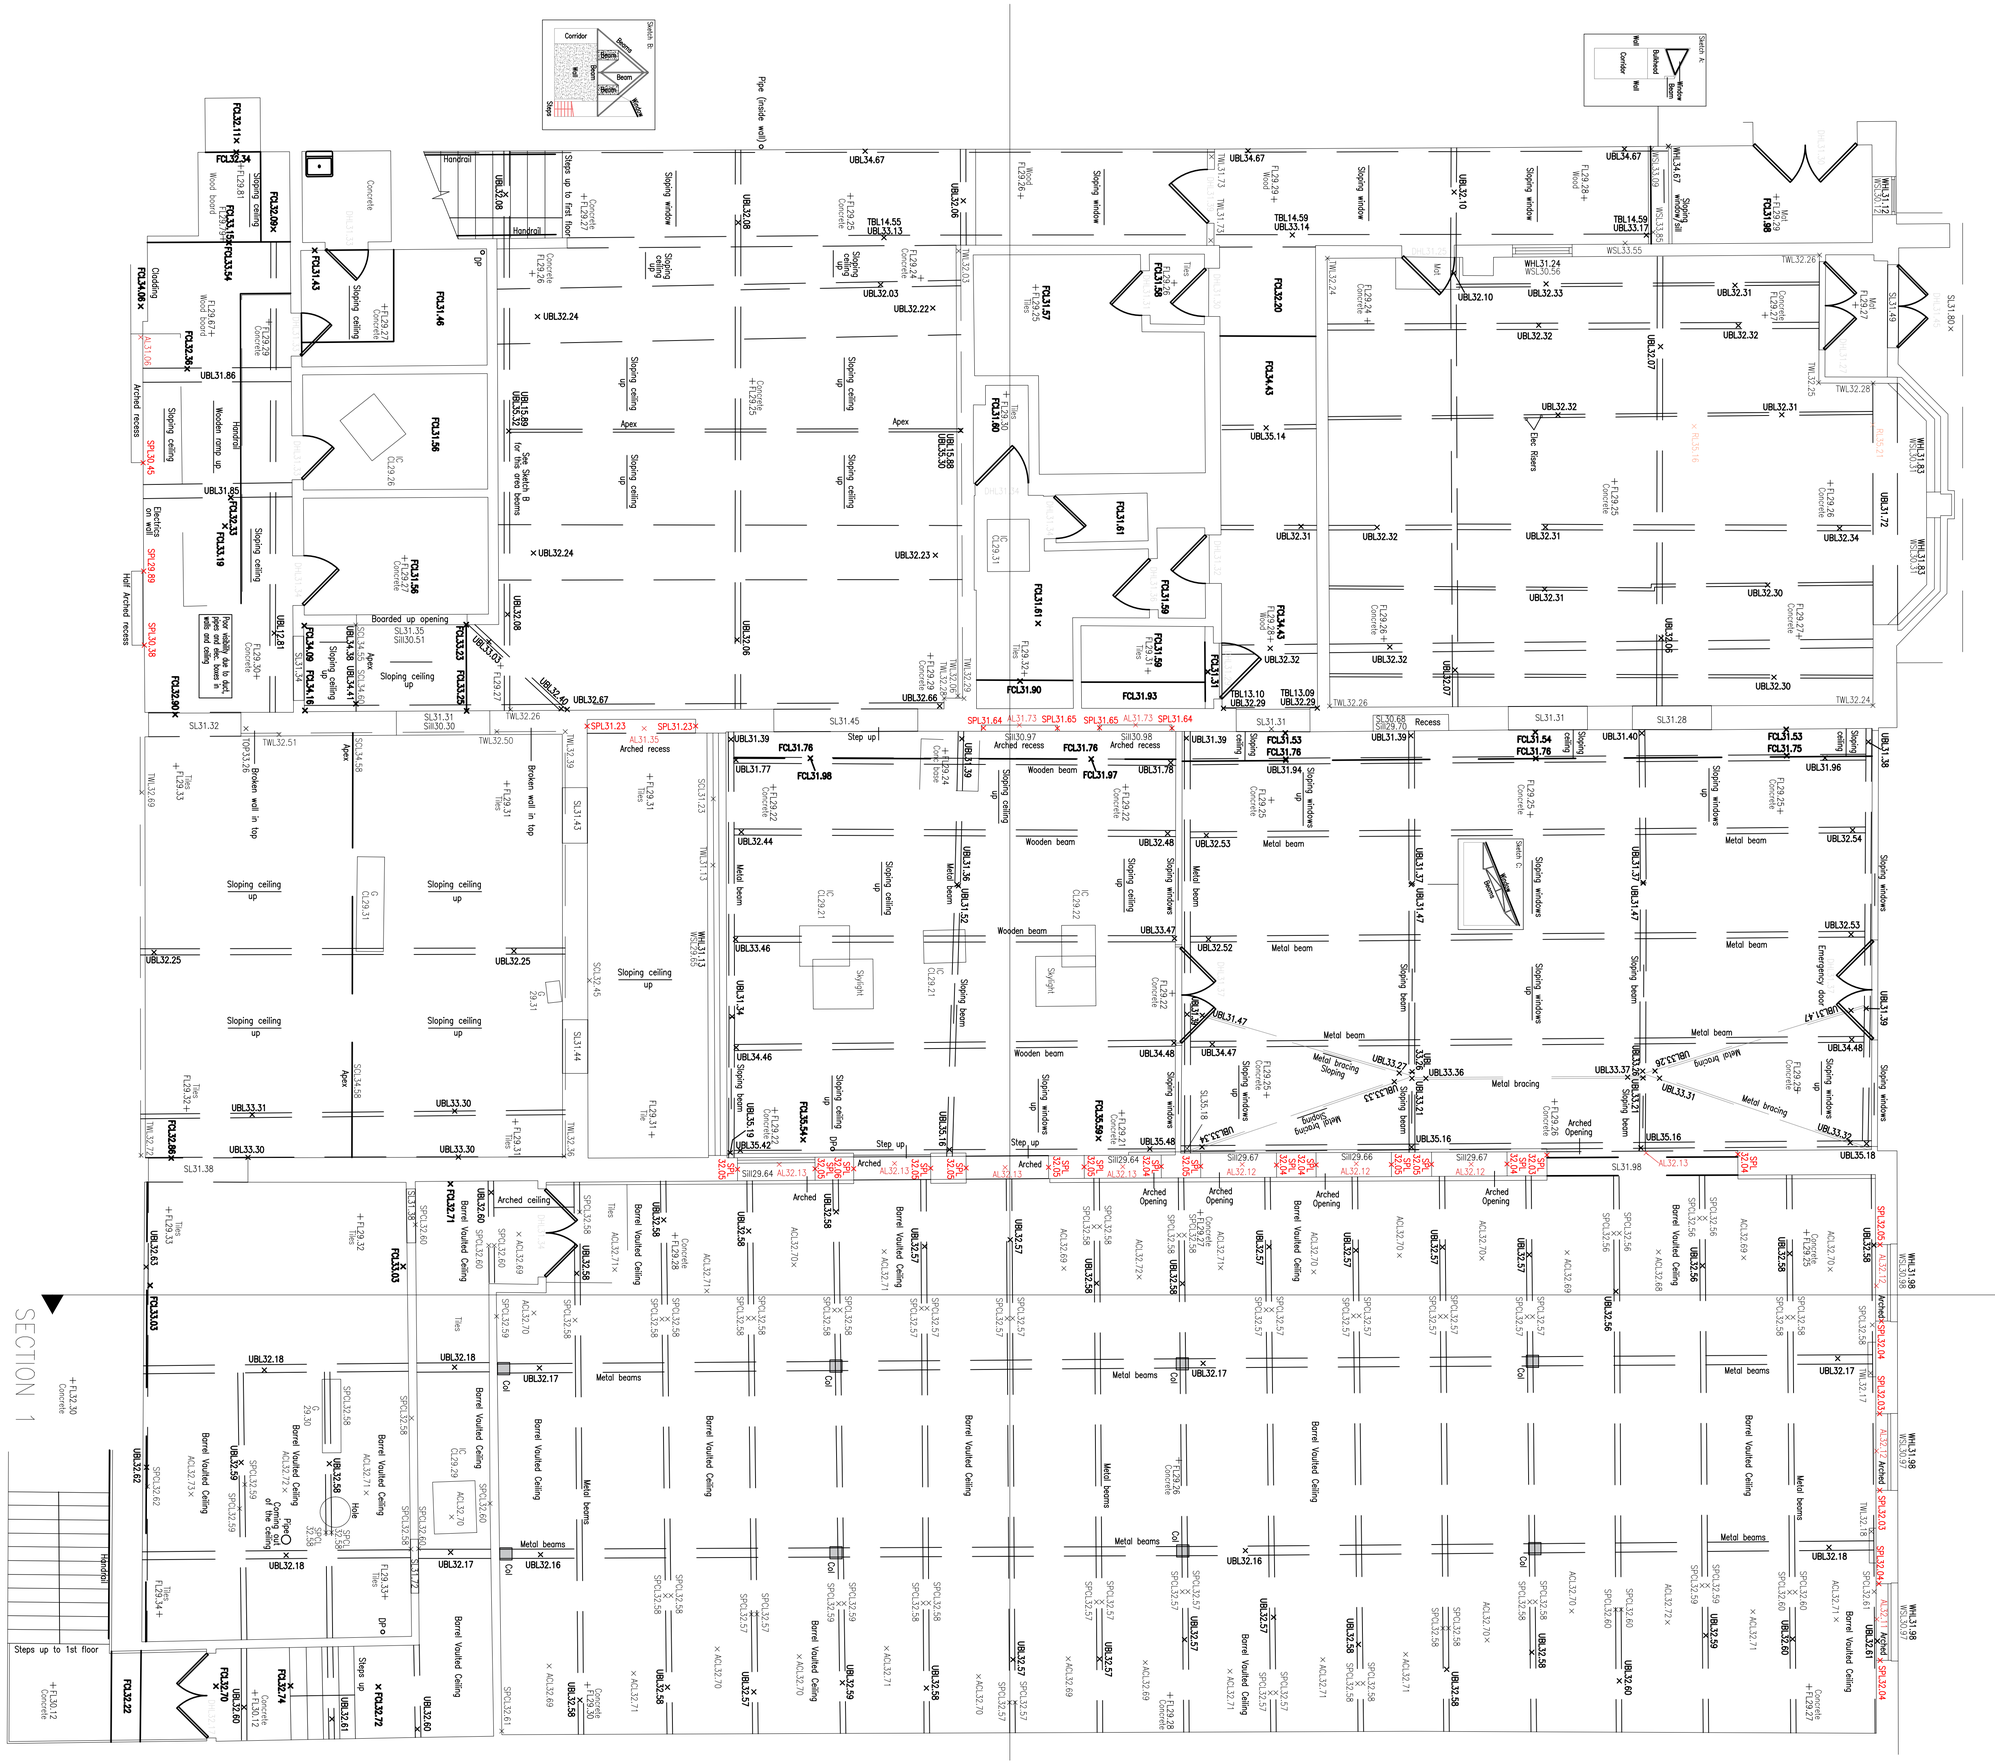

All dimensions are to be checked on site, any discrepancies are to be reported to the Architect before work commences.Do not scale from this drawing.

This drawing is to be read in conjunction with all relevant consultants and specialists drawings/ documents, any discrepancies are to be reported to the architect before the affected work commences.

This drawing is copyright.

ARCHITECTURE AND DESIGN

Project	Wolfgang & Maria's
Client	Allied London
Drawing	As Is Plan
Scale	1:50 @ A1
Date	19/05/2023
Number	001
Revision	