



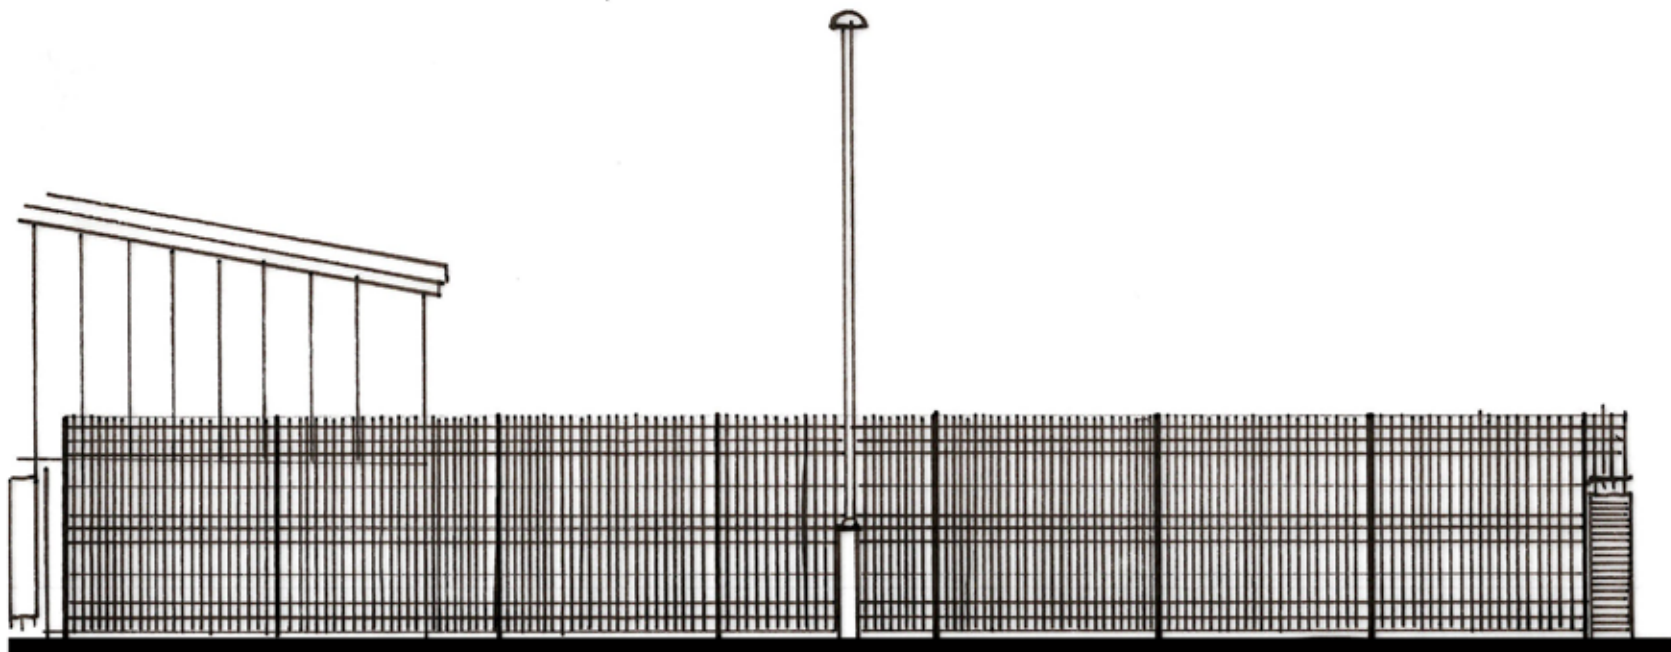

PROPOSED ELEVATION FROM LADY BARN ROAD
1:100



EXISTING SIDE ELEVATION
1:100

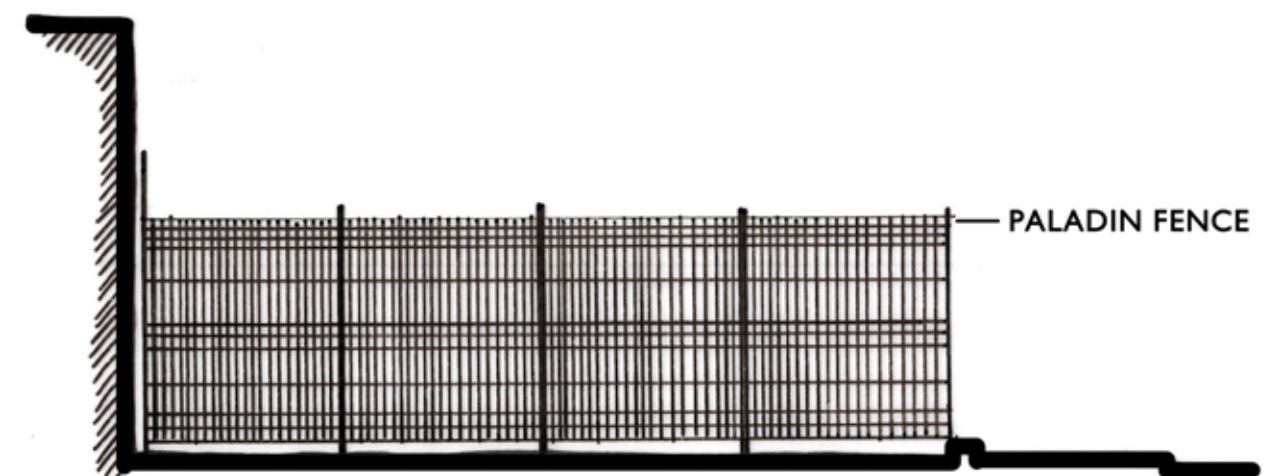

PROPOSED SIDE ELEVATION
1:100

REV A FENCE AMENDMENTS 11.12.2013 AS AC

Revisions
Client
HOWARTH TIMBER & BUILDING SUPPLIES

Project
HOWARTH TIMBER & BUILDING SUPPLIES
FALLOWFIELD, MANCHESTER, M14 6WN

Title
EXISTING AND PROPOSED ELEVATIONS

Date
DECEMBER 2023

Scale
1:100@A3

Status
PLANNING

Drawing No.
A
2149.022

Richard Eves Architects LLP
Alexandra Villa, 3 Victoria Avenue Harrogate HG1 1EQ
Tel: 01423 504088 Fax: 01423 500915 office@rearchitects.co.uk
richard eves
ARCHITECTS