FINISHES AND EQUIPMENT REFERENCE CHART

REF	SPECIFICATION/APPLICATION	SUPPLIER/FINISH
EX01	EXISTING CONCRETE	SEE FINISHES SCHEDULE: 223-YOU-XX-XX-SH-I-4001
EX02	RAL 9011- GRAPHITE BLACK	SEE FINISHES SCHEDULE: 223-YOU-XX-XX-SH-I-4001
EX03	DULUX WEATHERSHIELD - RAL9001	SEE FINISHES SCHEDULE: 223-YOU-XX-XX-SH-I-4001
EX04	RAL 7021 - BLACK GREY	SEE FINISHES SCHEDULE: 223-YOU-XX-XX-SH-I-4001
EX05	K RENDER - CHAMPAGNE	SEE FINISHES SCHEDULE: 223-YOU-XX-XX-SH-I-4001

NOTES:

YOUTH TO RECEIVE SAMPLES OF ALL MATERIALS FOR REVIEW AND SIGN OFF.

ALL MEASUREMENTS ARE TO BE CHECKED AND CONFIRMED BEFORE MOVING TO SITE.

01 PROPOSED CONCRETE PERIMETER PLINTH TO REPLACE EXISTING LOW LEVEL SLAB WALL. PLINTH TO ALIGN WITH EXISTING CONCRETE PLINTH HEIGHT ON ELEVATION D (MAJOR ST) AND FINISHED RENDER FINISH (EX05).


02 PROPOSED PLANTING TO BE INSTALLED ALONG ELEVATION D (MAJOR ST) TO REPLACE TO EXISITNG FOUR CONCRETE PLANTERS WHILST RETAINING EXISTING TREES.

03 EXTERNAL GLAZING TO BE INSTALLED BETWEEN COLUMNS C/D/E. GLAZING FRAME TO BE FINISHED IN RAL (EX02) AND OVERALL GLAZING HEIGHT AND DESIGN SUBJECT TO M&E PROPOSAL.


04 INTERNAL WINDOW DRESSING TO PROVIDE SEMI-TRANSLUCENT PRIVACY TO GYM.

REVISION NOTES (P02):

2.1 METAL FRAMING AND MESH DESIGN REMOVED FROM WINDOW DESIGN.

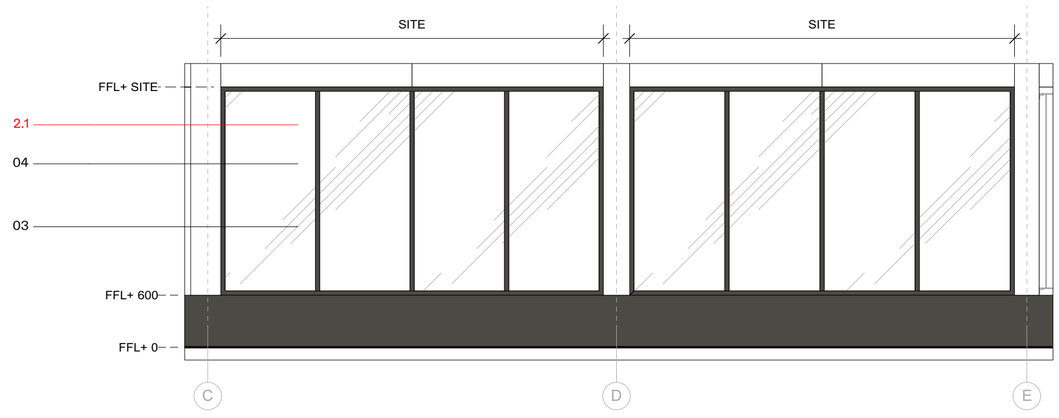

1 ELEVATION C (DETAIL 02)
Scale: 1:50

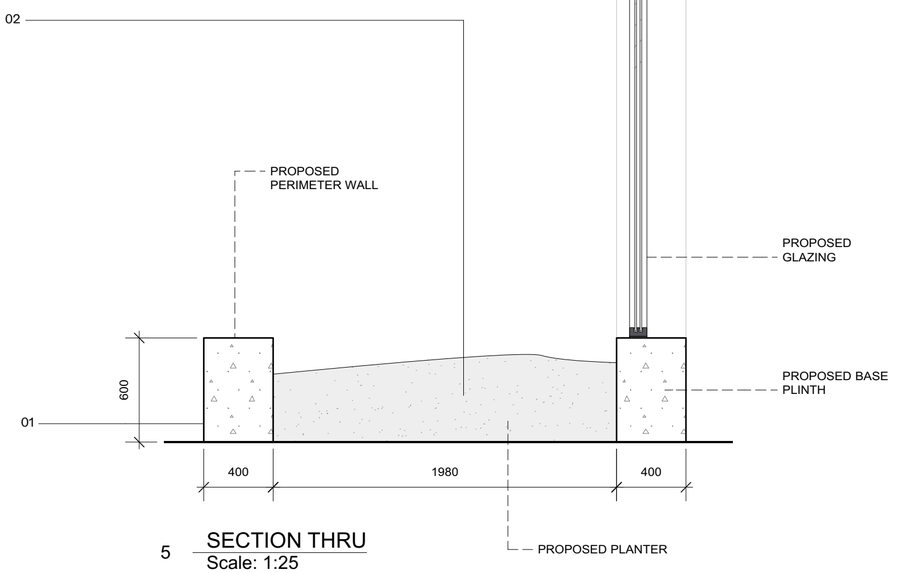

5 SECTION THRU
Scale: 1:25

GENERAL NOTES:
THIS WORK IS THE INTELLECTUAL PROPERTY OF YOUTH AND MAY NOT BE REPRODUCED, COPIED OR REPLICATED, IN ANY FORM, WITHOUT THE WRITTEN PERMISSION, OR CONSENT.
ALL DIMENSIONS ARE INDICATIVE AND TO BE VERIFIED ON SITE BY THE SELECTED CONTRACTOR - YOUTH CANNOT BE HELD LIABLE FOR ANY INACCURACIES.
SPECIFIED MATERIALS AND EQUIPMENT, ARE TO BE INSTALLED TO MANUFACTURERS REQUIREMENTS. PRIOR TO ANY INSTALLATION, THE CONTRACTOR IS REQUIRED TO LIASE WITH THE MANUFACTURER, ON RECOMMENDED CONSTRUCTION METHODS.
CONTRACTORS TO PROVIDE DRAWINGS FOR SIGN OFF.
DRAWINGS TO BE READ IN CONJUNCTION WITH YOUTH ASSOCIATED SCHEDULES OR REFERENCES.

WWW.YOUTHSTUDIO
+44 (0) 161 7060 467
3 STEVENSON SQUARE, NORTHERN QUARTER, MANCHESTER, M1 1DN

NO.	DATE	ISSUE NOTES
P01	02/12/2022	ISSUED FOR TENDER
P02	12/12/2023	REVISED DESIGN

PROJECT ID.
YS-233

PROJECT TITLE.
ARTHUR HOUSE

CHORLTON STREET,
MANCHESTER, M1 3FH

CLIENT.
SIXTEEN REAL ESTATE

ARCHITECT / PROJECT MANAGER
–

DATE DRAWN.
31/11/22

DRAWN BY
AS

APPROVED BY.
LM

SCALE.
A2

DRAWING TITLE.
FRAME & GLAZING D-F

REVISION
P02

DRAWING NO.
223-YOU-XX-XX-DR-I-2129

YOUTH