
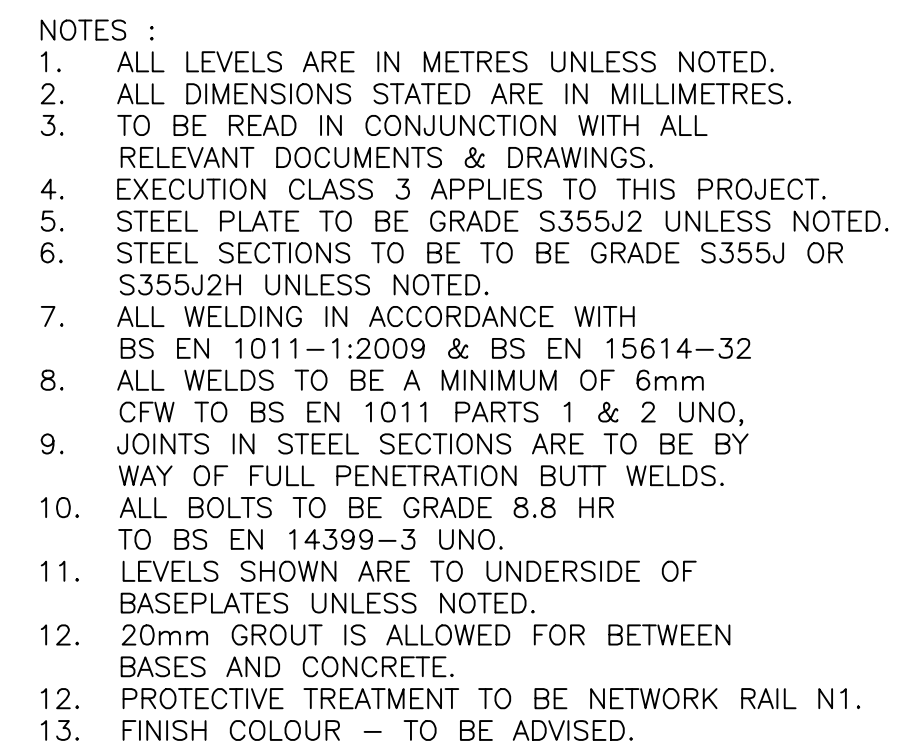
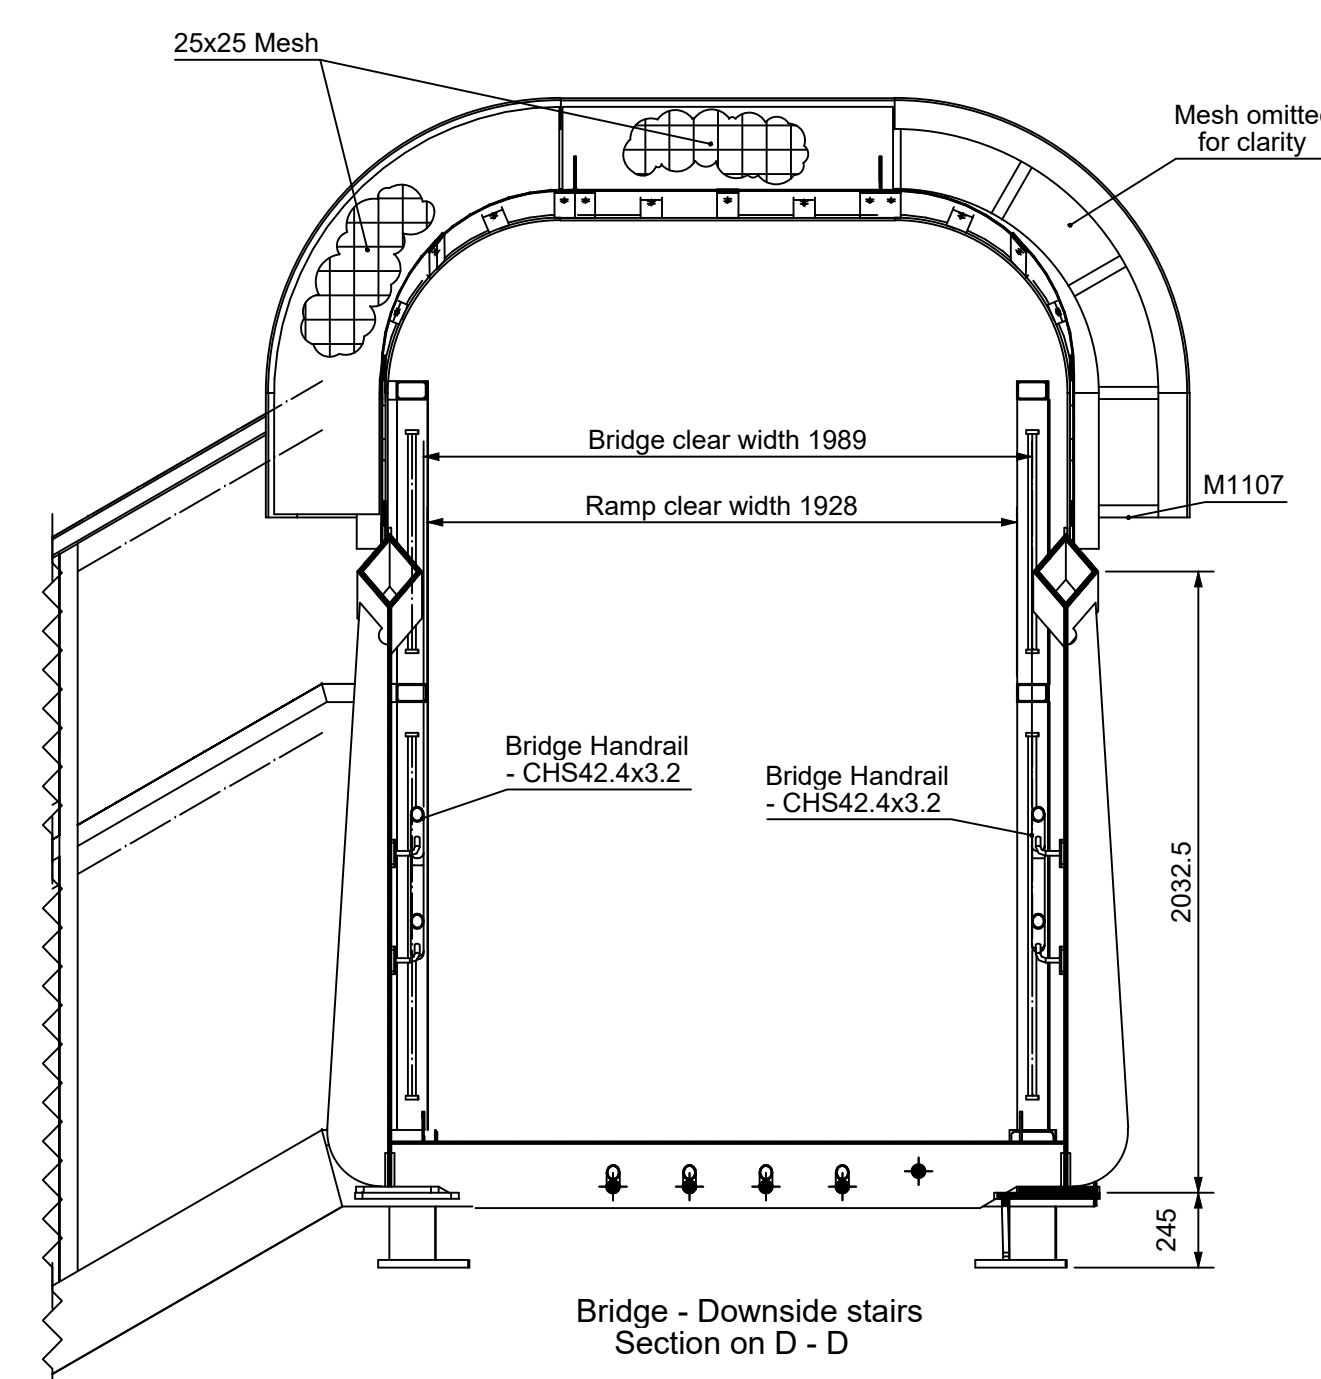
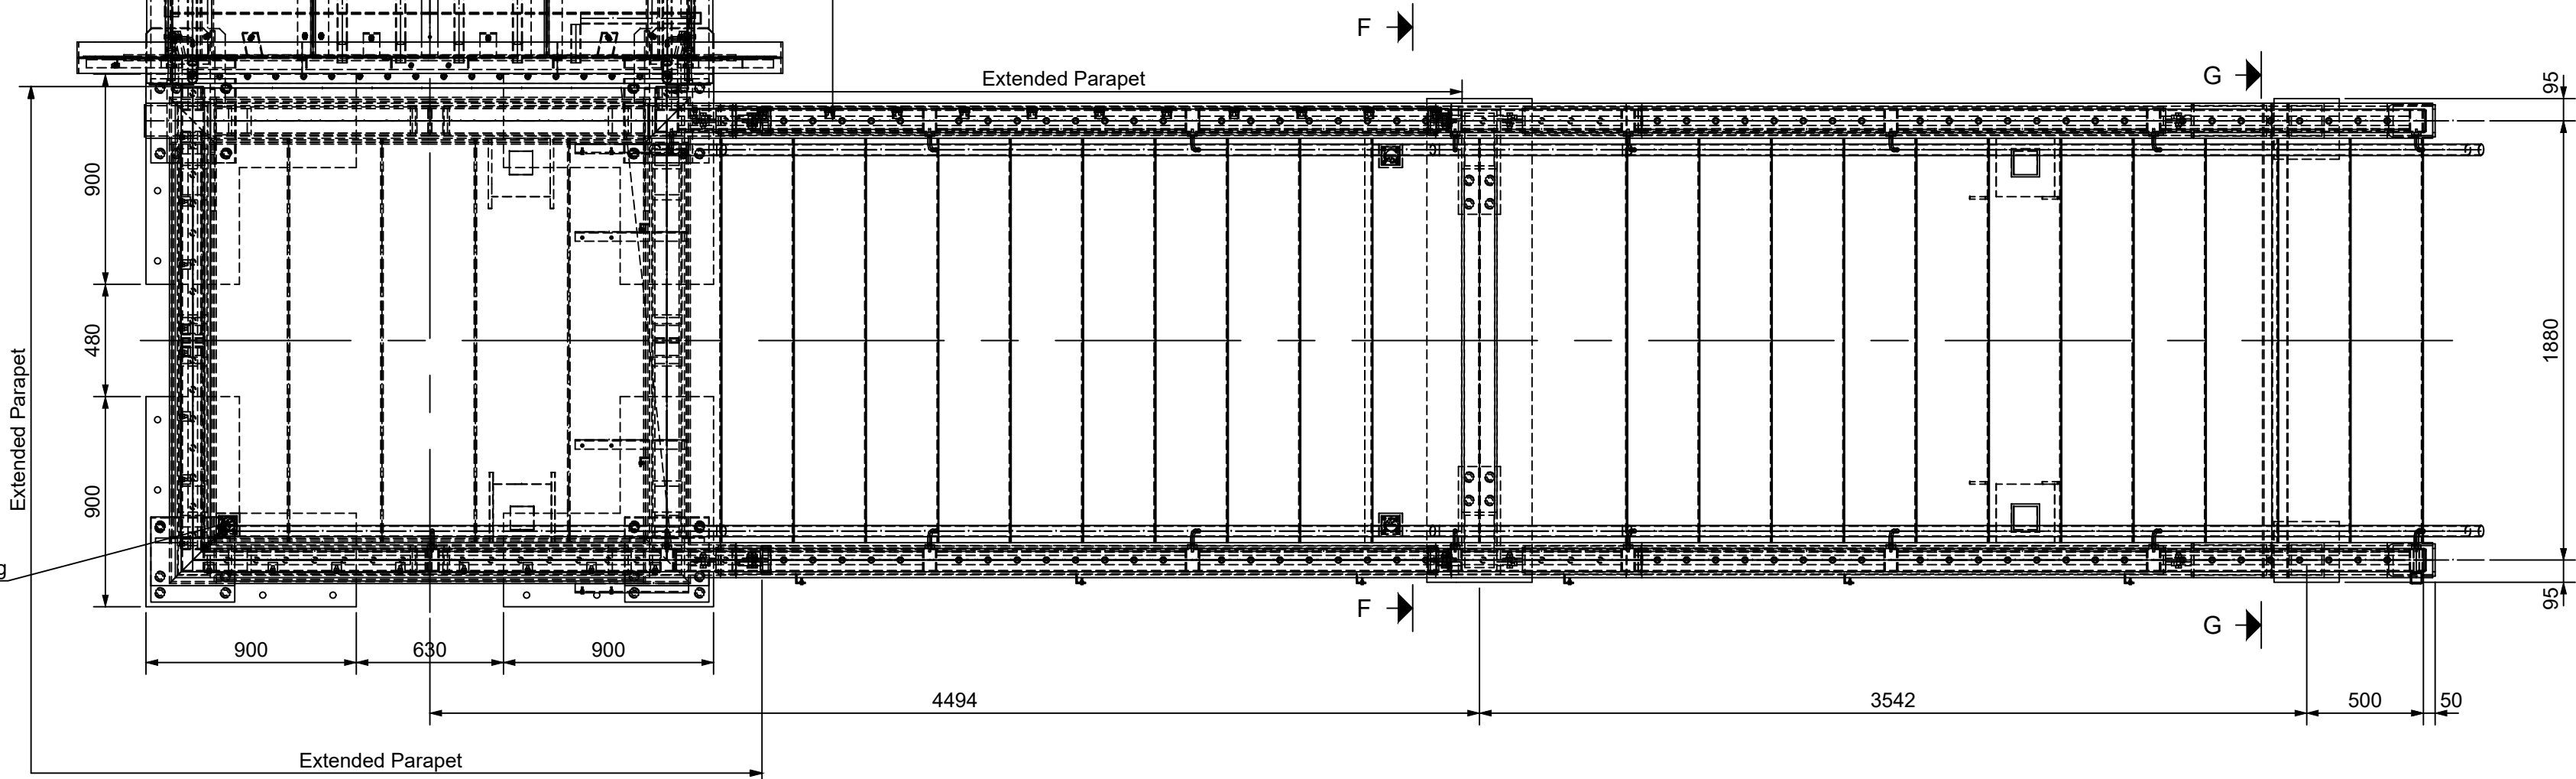
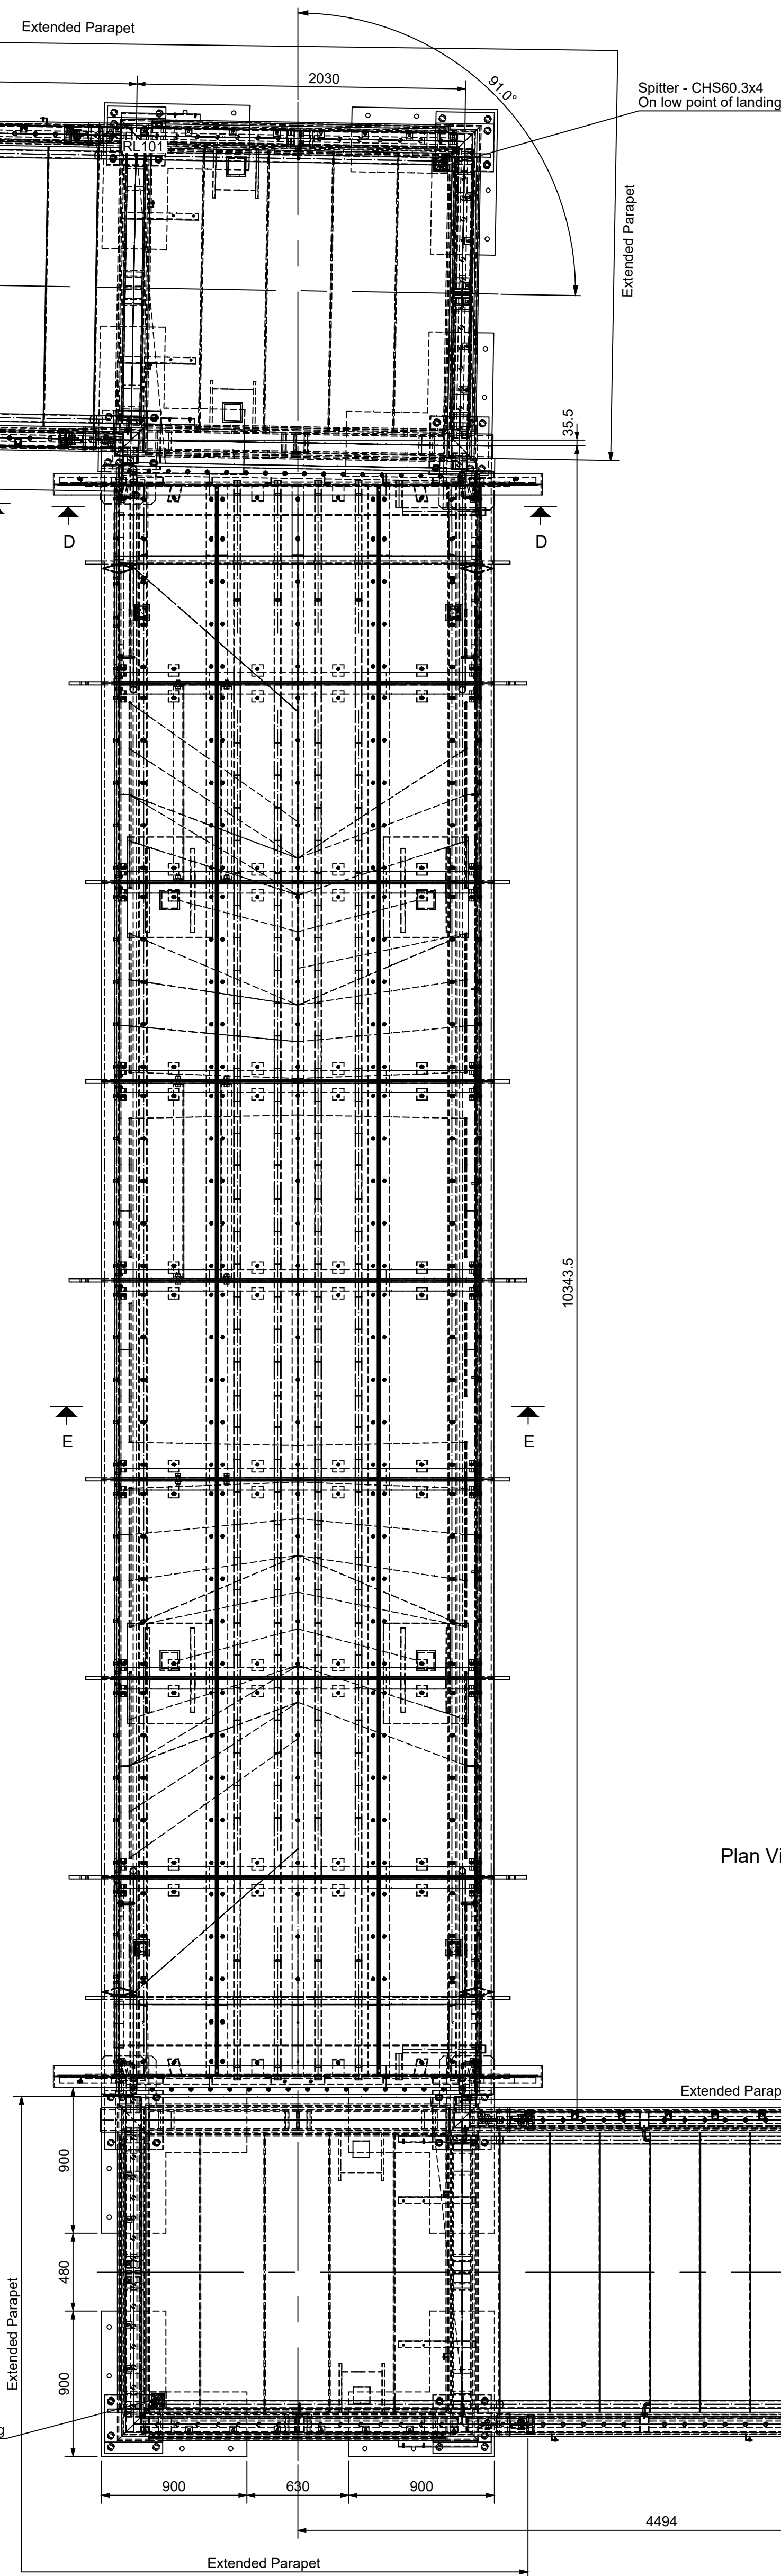


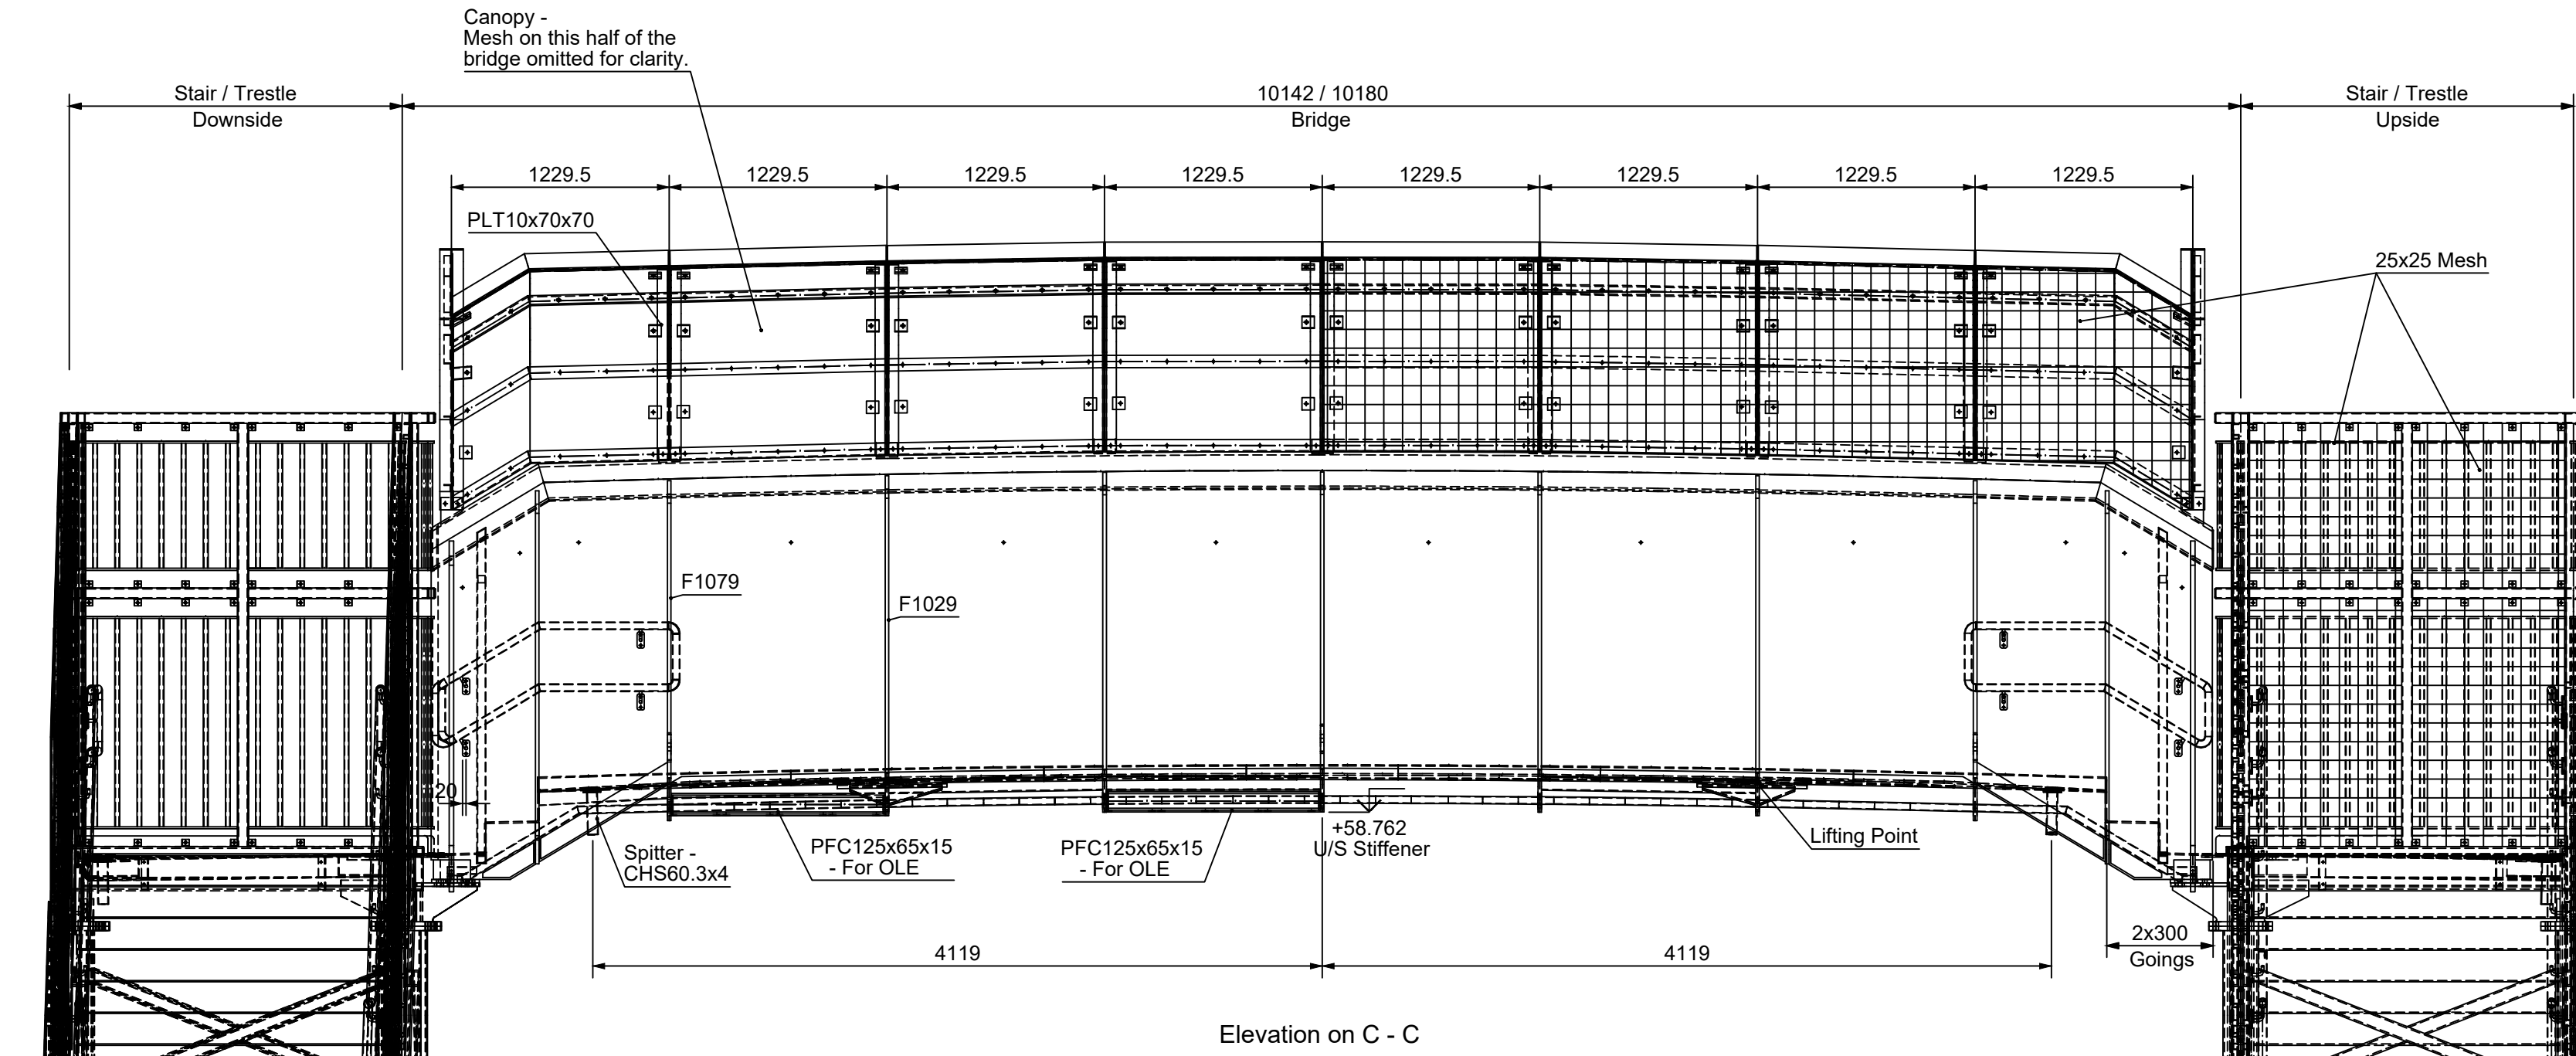

C	05/10/2023	Bridge redesign to suit OLE requirements. Changes for M&E cabling.	AP
B	03/10/2023	Parapet height and handrail revised, inline with feedback from client / designer. OLE beams added	AP
A	28/09/2023	Handrail modified, and bridge canopy added	AP
Index	Date	Description	Author
REVISIONS  Watnall Road Handsworth Leeds LS11 3EP UK Tel: 0113 9622091 Fax: 0113 9692000 Email: info@britonfab.co.uk			
CLIENT Amco-Giffen			
PROJECT Ardwick Station Footbridge			
DRAWING TITLE General Arrangement			
DRAWN BY AP CHECKED BY JBA DATE 20/09/2023 SCALE 1:50 33.3, 3.20			
PROJECT NO F2717		DRAWING NO [G] - 01	REV C