


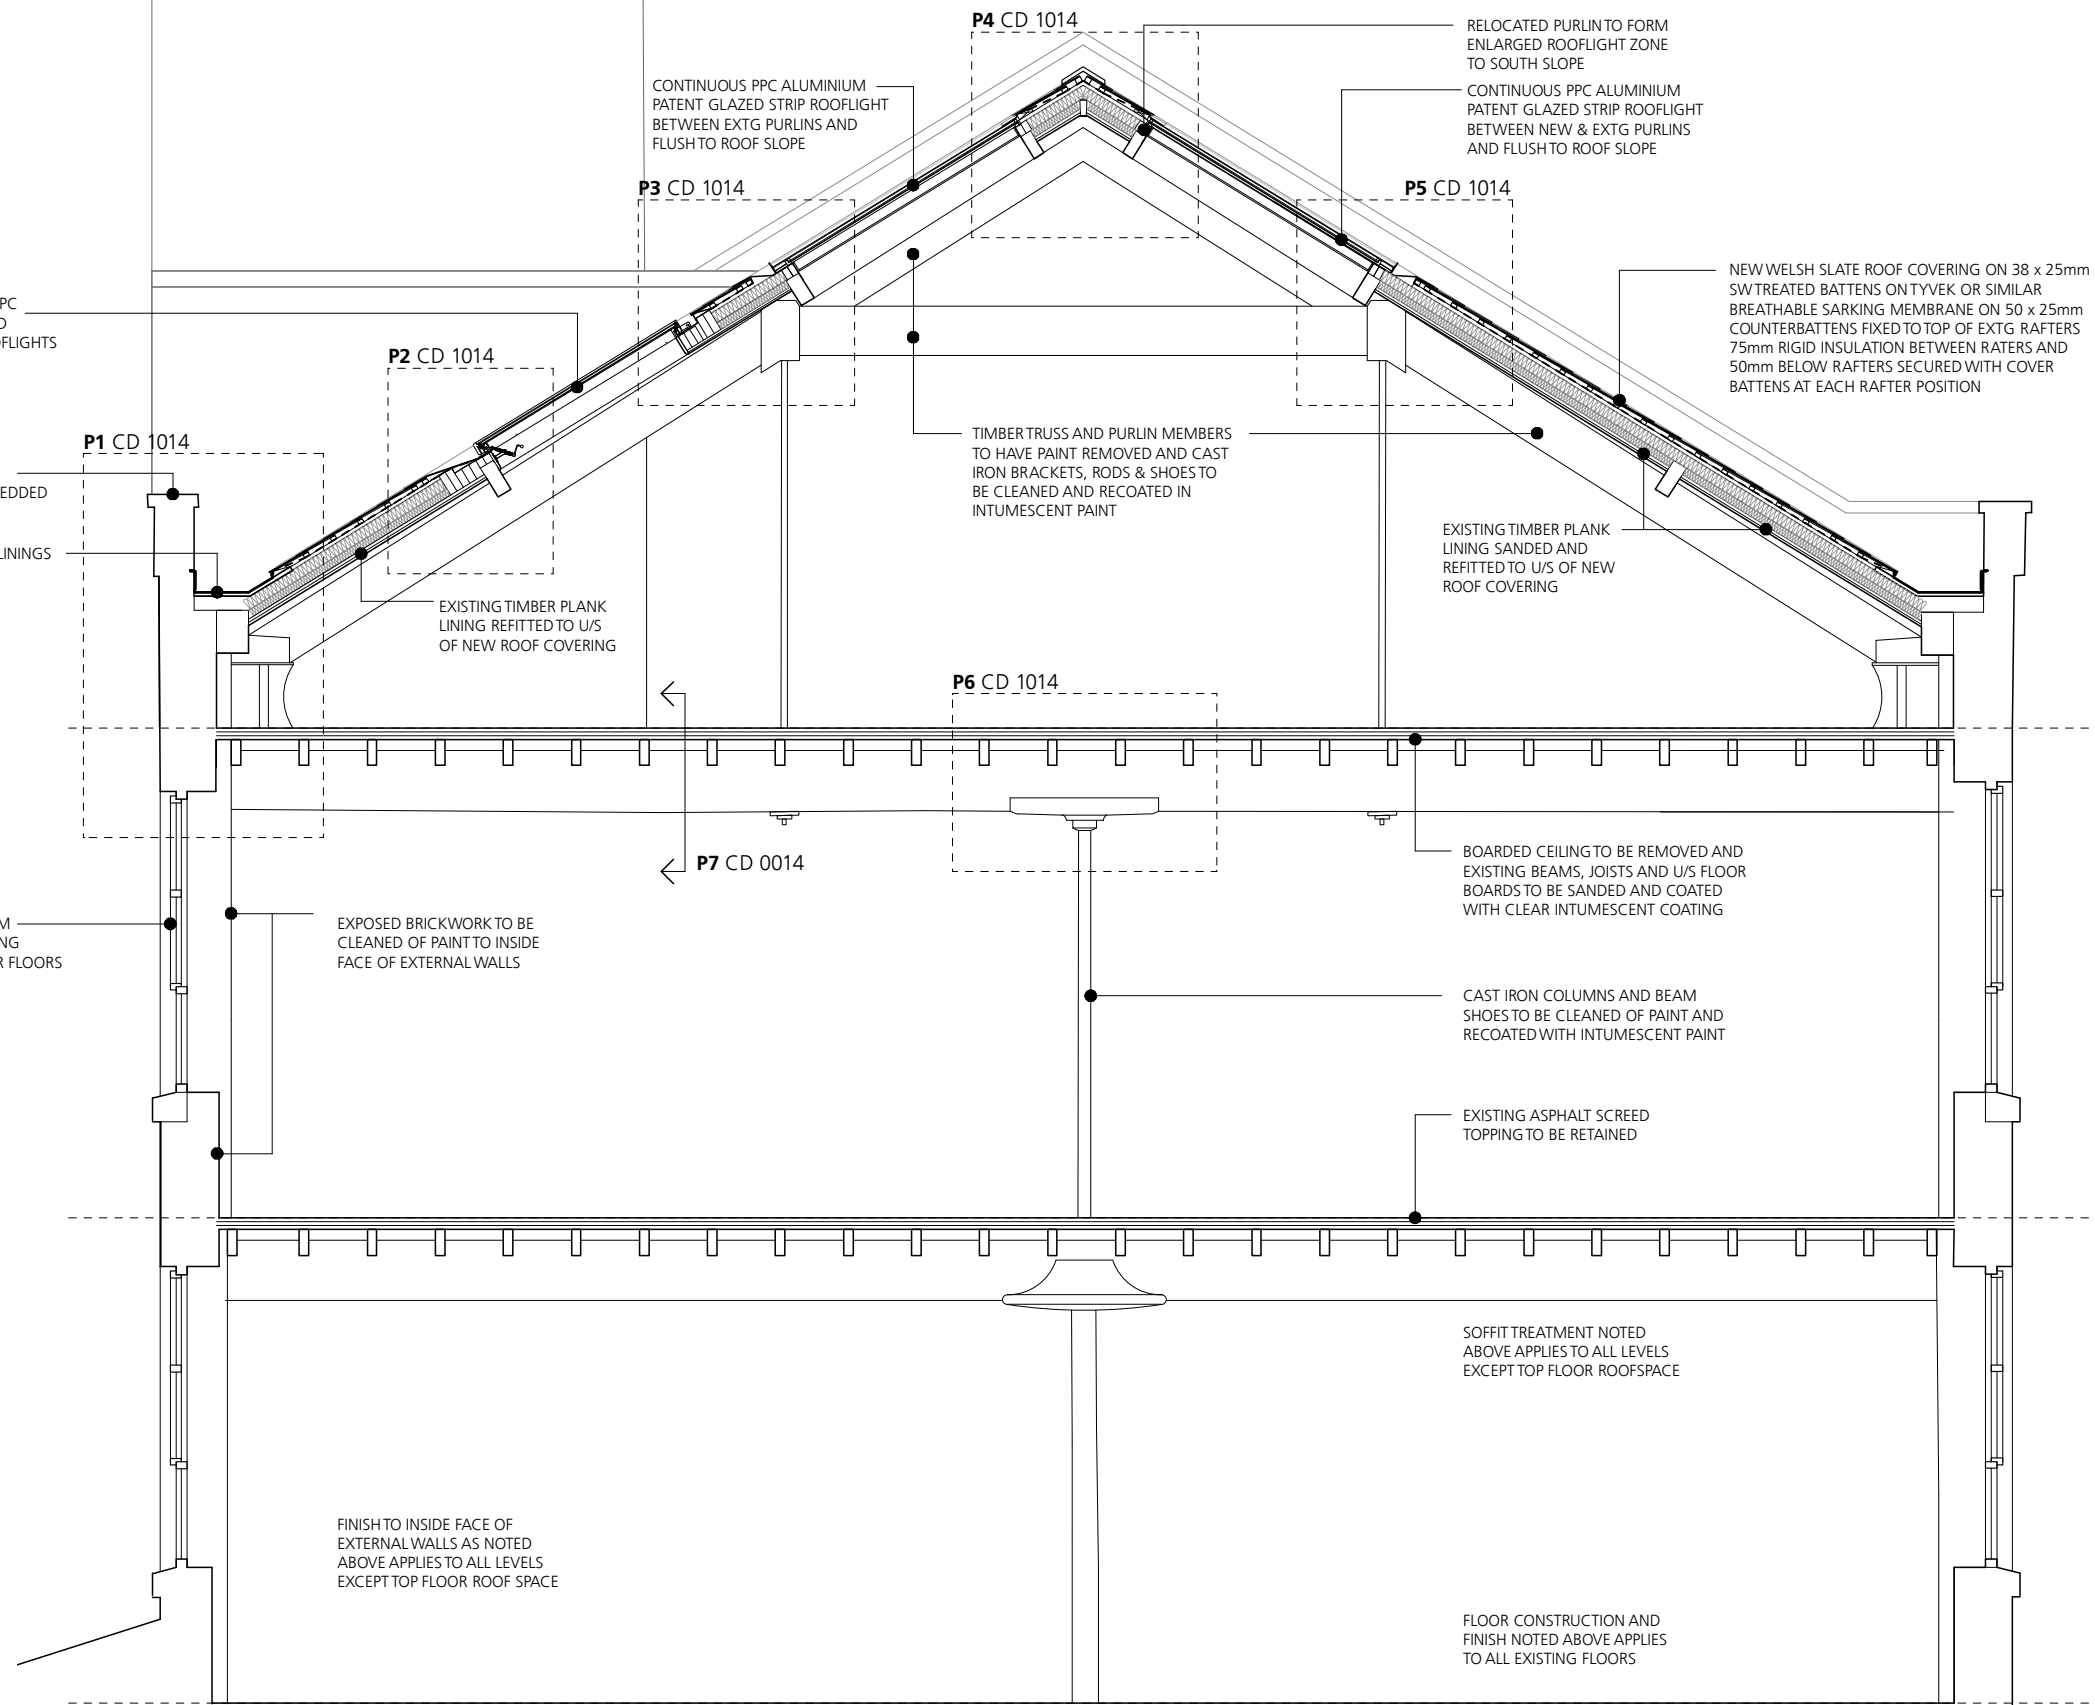

Rev T1 - 11/23 - Tender issue  
Rev P3 - 11/23 - insulation below rafters  
increased to 50mm

0 1 2 3  
Metres

**Jonathan Davidson Architects**

Architecture & Industrial Design  
47 Hilton Street  
MANCHESTER  
M1 2EF  
t: 0161 711 0835  
e: [inbox@jddavidsonarchitects.com](mailto:inbox@jddavidsonarchitects.com)  
w: [www.jddavidsonarchitects.com](http://www.jddavidsonarchitects.com)

Client Capital & Centric  
Project **Neptune Mill**  
**Chapeltown St, Manchester**  
Scale 1:50 @ A3  
Date Apr 2023

Document **General Arrangement**  
**Proposed Detail Section**  
Status For information

|         |     |    |      |    |
|---------|-----|----|------|----|
| Doc Ref | 353 | CD | 1013 | T1 |
|---------|-----|----|------|----|