



LARGE STONE SEAT - DETAIL
Scale - 1:20

Section

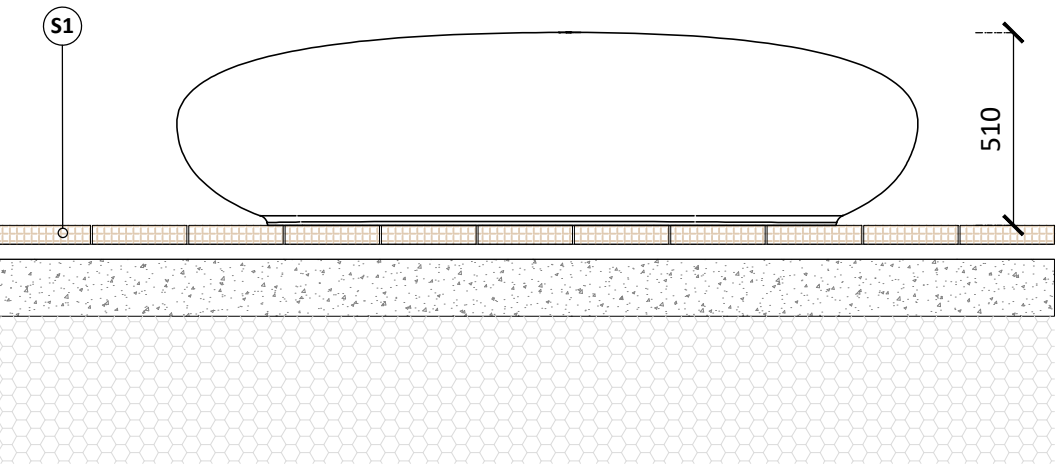


Plan

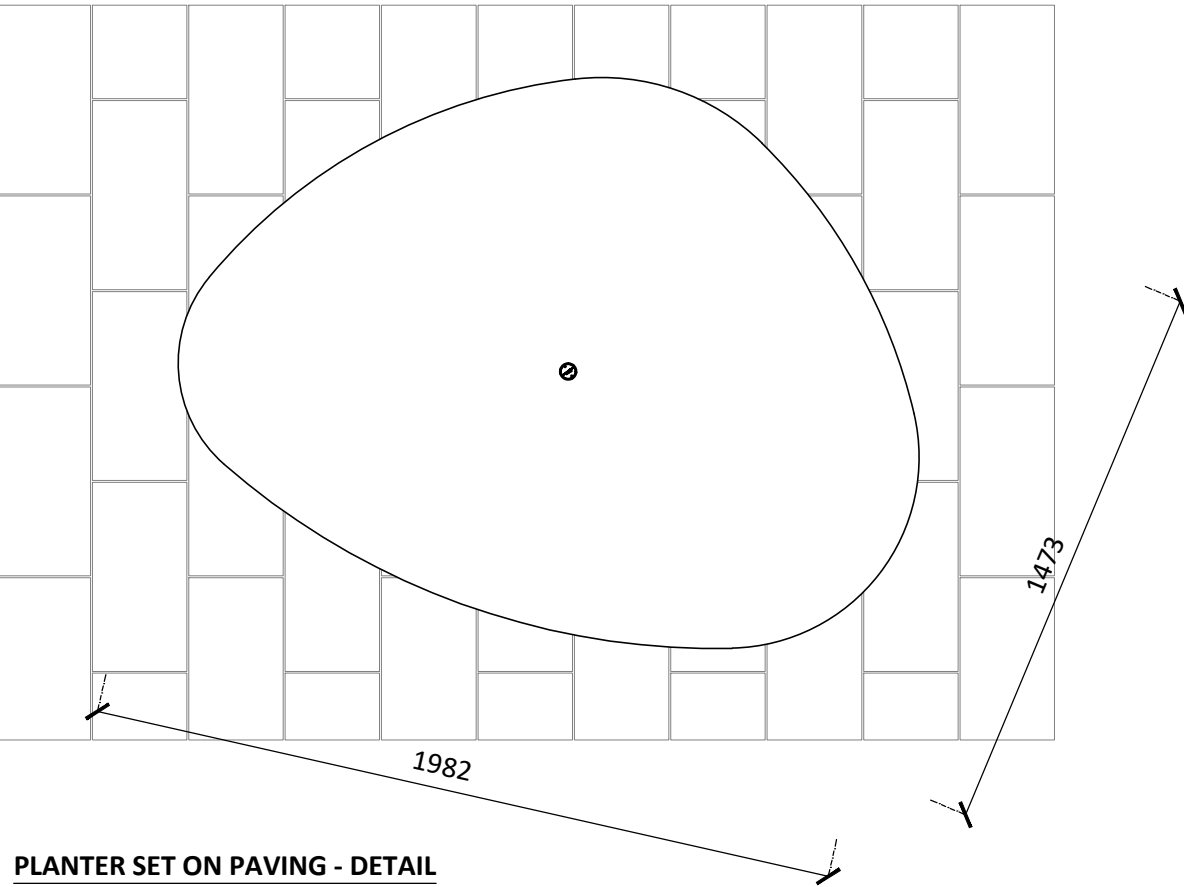


PLANTER SET ON PAVING - DETAIL
Scale - 1:20

Section

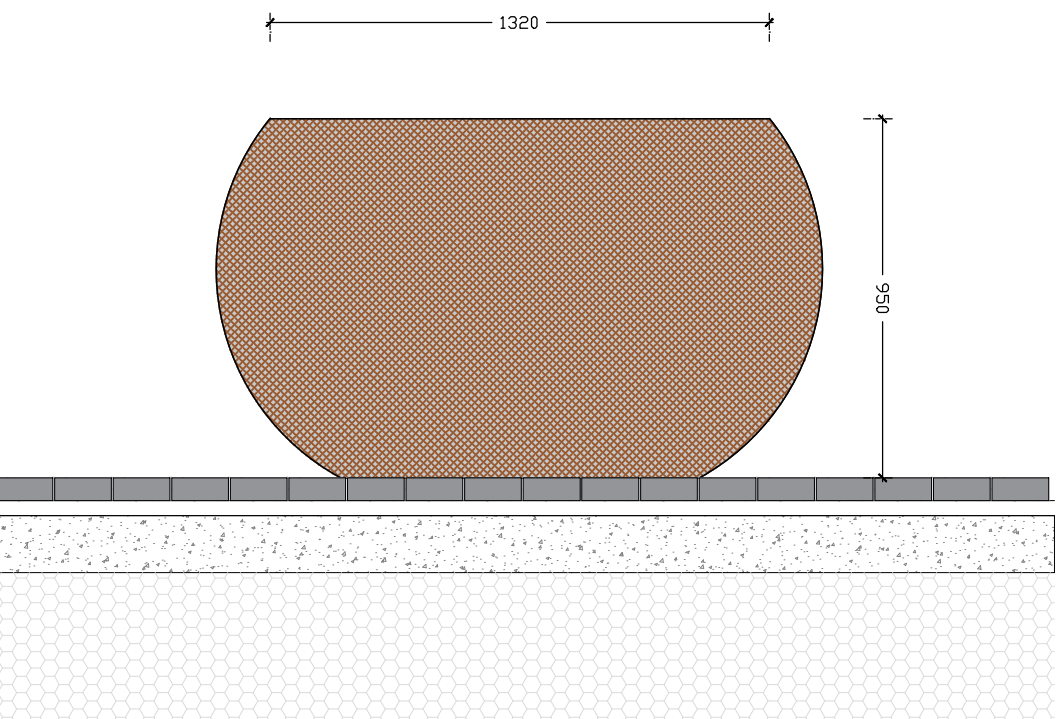


Plan

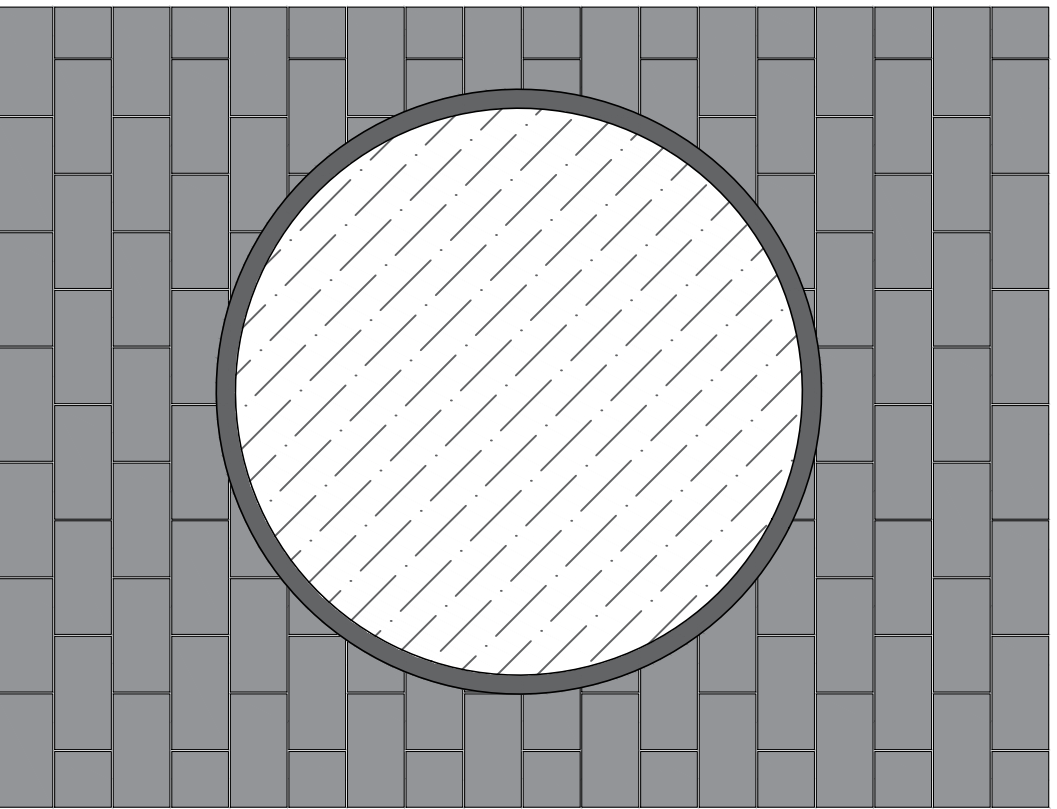


SMALL STONE SEAT - DETAIL
Scale - 1:20

Section

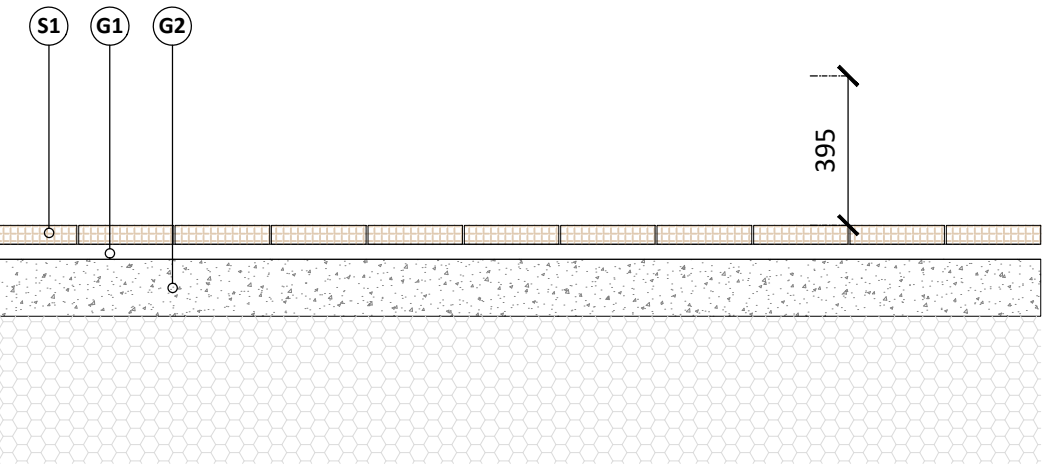


Plan

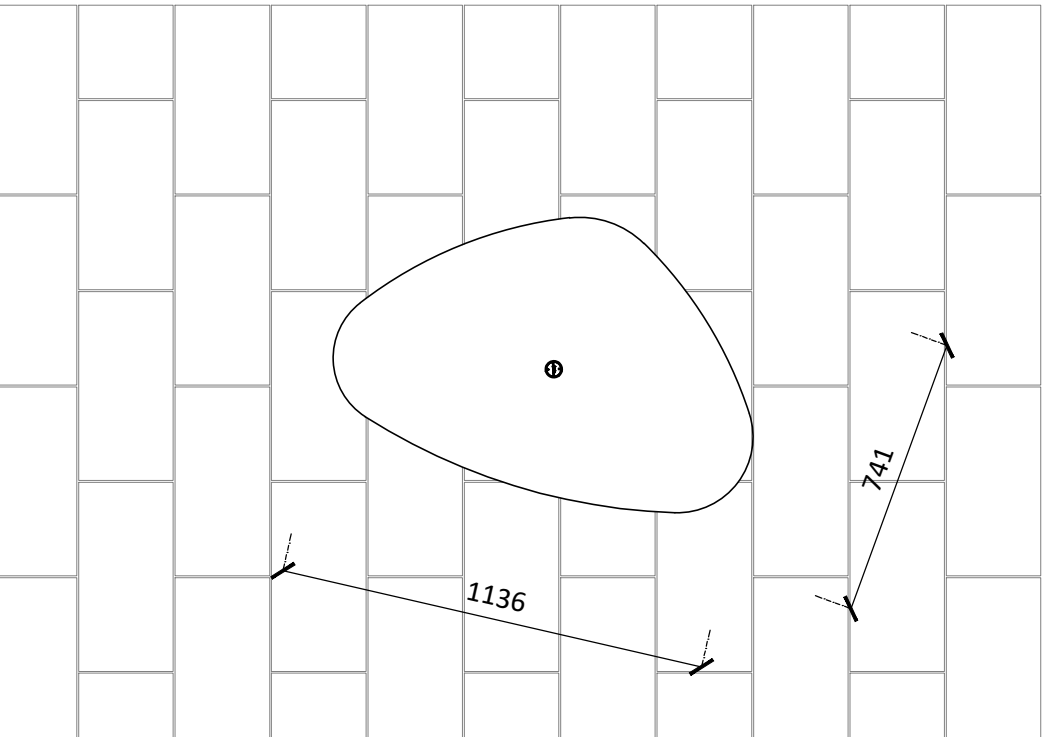

PLANTER SET WITHIN SOFT LANDSCAPE - DETAIL
Scale - 1:20

Section

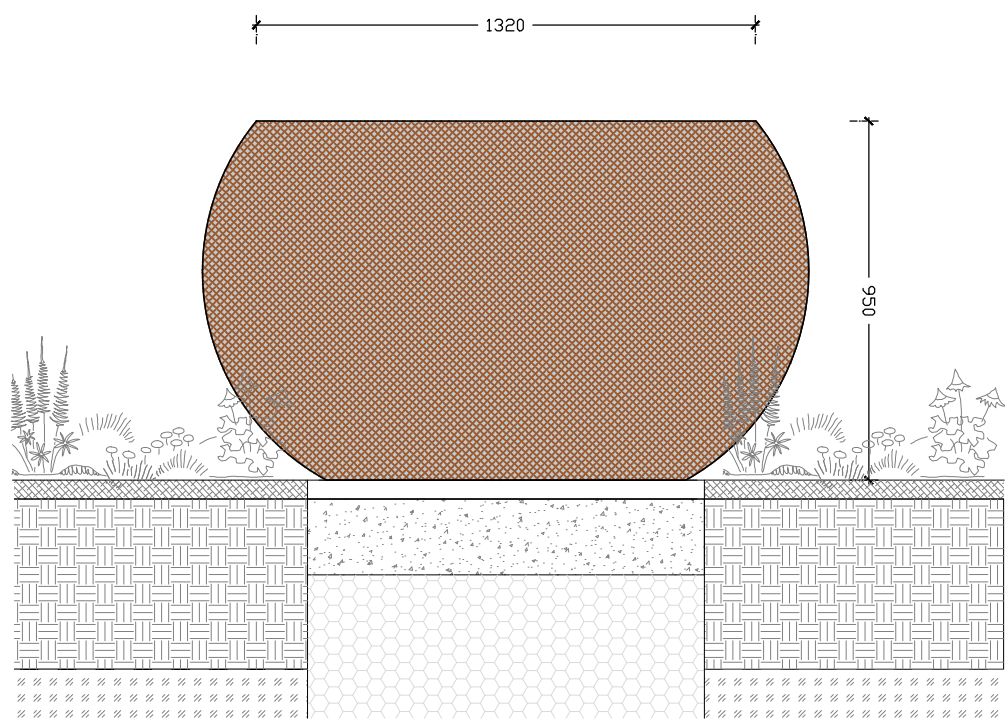

Plan


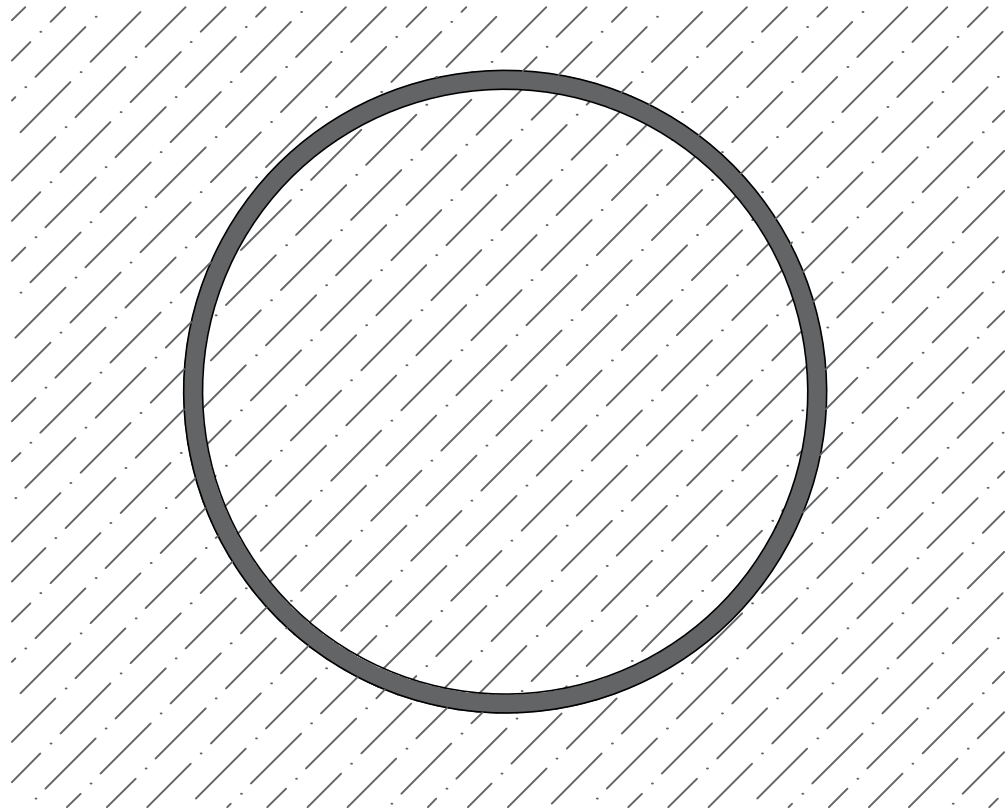



TABLE AND BENCH - DETAIL
Scale - 1:20

Section

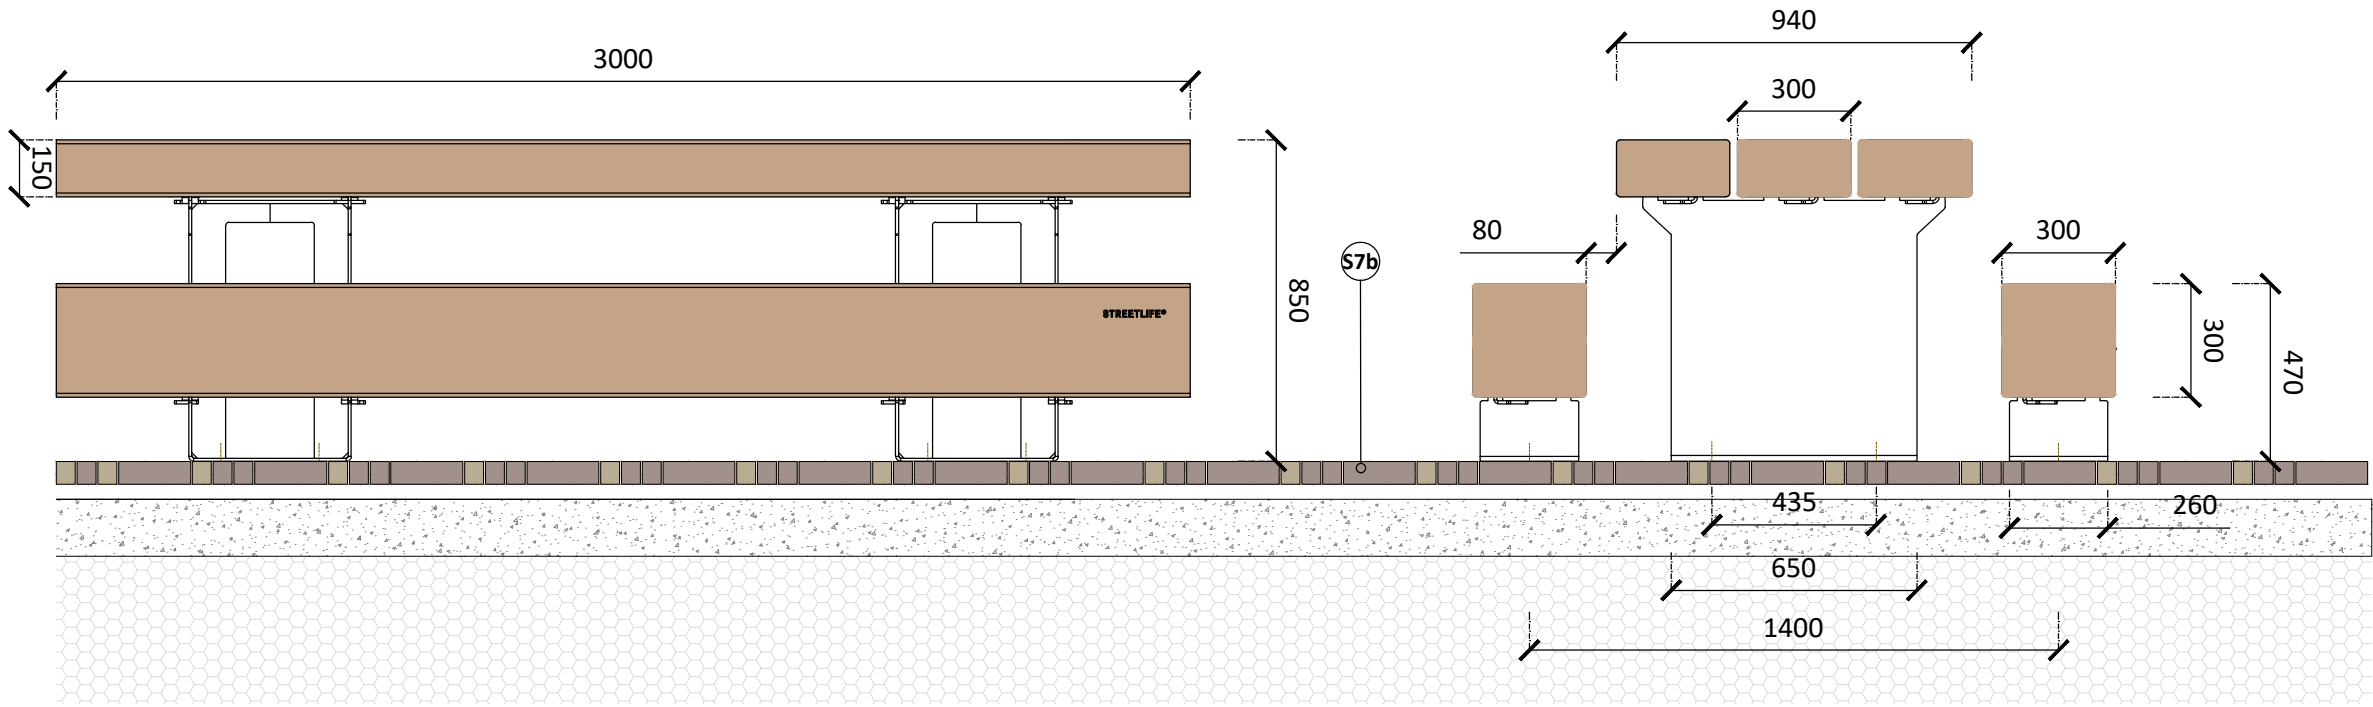


BENCH (4M LONG) - DETAIL
Scale - 1:20

Section

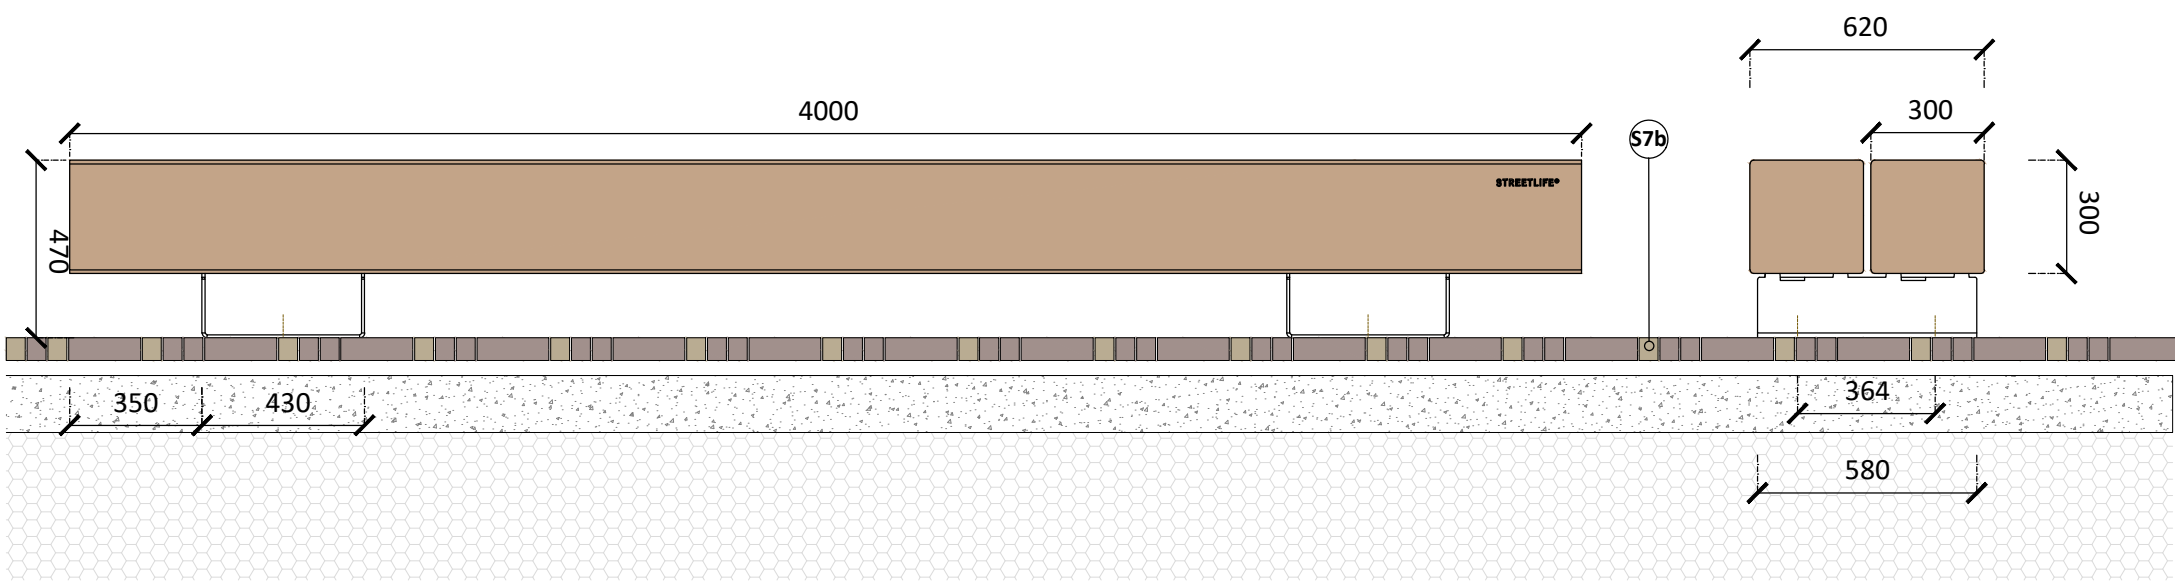

BENCH (2M LONG) - DETAIL
Scale - 1:20

Section

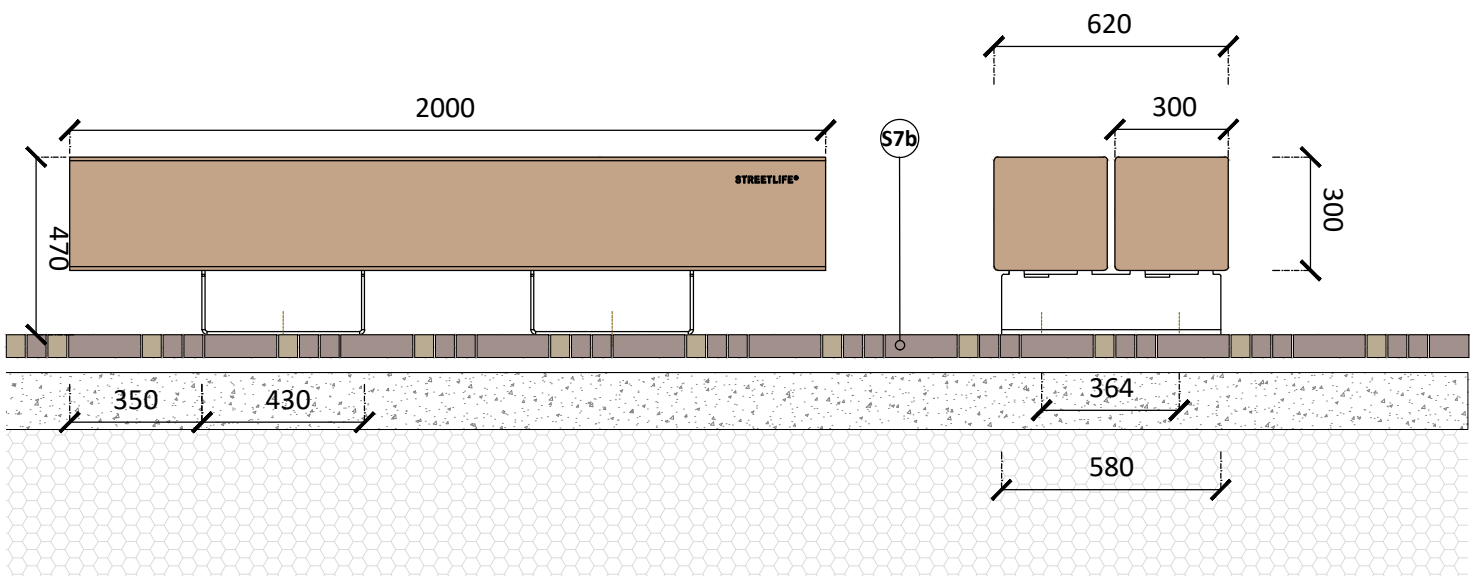

GENERAL NOTES

- This drawing is the copyright of tpm landscape Ltd and cannot be reproduced in any form without the consent of the company.
- This drawing is to be read in conjunction with detail landscape drawings, details and specification.
- This drawing is to be read in conjunction with all relevant Architects', Engineer's, Specialists, Bills of Quantities and Specifications.
- The insertion of any firm or proprietary brand on this drawing is an indication of the class or quality required and does not exclude the use of alternative materials that are equal in performance, quality and appearance, provided that they have been approved in writing by the Landscape Architect.
- The Contractor is responsible for accurately ascertaining the position of underground services and responding to all relevant service easement requirements.
- All dimensions are in millimetres unless stated otherwise, for the purposes of construction this drawing must not be scaled and only written dimensions used. Written and scaled dimensions to be checked on site, any discrepancies reported prior to work commencing. IF IN DOUBT PLEASE ASK.
- All work and materials are to be in accordance with the relevant British Standards and Code of Practice.
- All Proprietary products are to be used strictly in accordance with the manufacturer's instructions and details.

SPECIFICATION

Ground Formation, Fill Materials and Fixings:

- G1: Mortar Bed, 40mm depth
G2: Sub-base/ build-ups to engineers specification

Surfaces:

S1: Natural Stone, Yellow Rock, Bush Hammered, L500 x D250 x H50mm, Stretcher Bond, as supplied by Hardscape or similar approved

S7b: Block Paving, Retro, Heather colour, L190 x D50 x H60mm, Herringbone as supplied by Tobermore or similar approved

Rev	By	Description	Date
-	-	-	-

Client	Axis-Re / Marco Living	N
Project	Tariff Street, Manchester	1
Description	Furniture Details	
Status	For Tender	
Scale @ A1	1:20	
Job number	4267	
Drawn	MC	
Checked	CT	
Date	07.09.23	
Revision	A	