


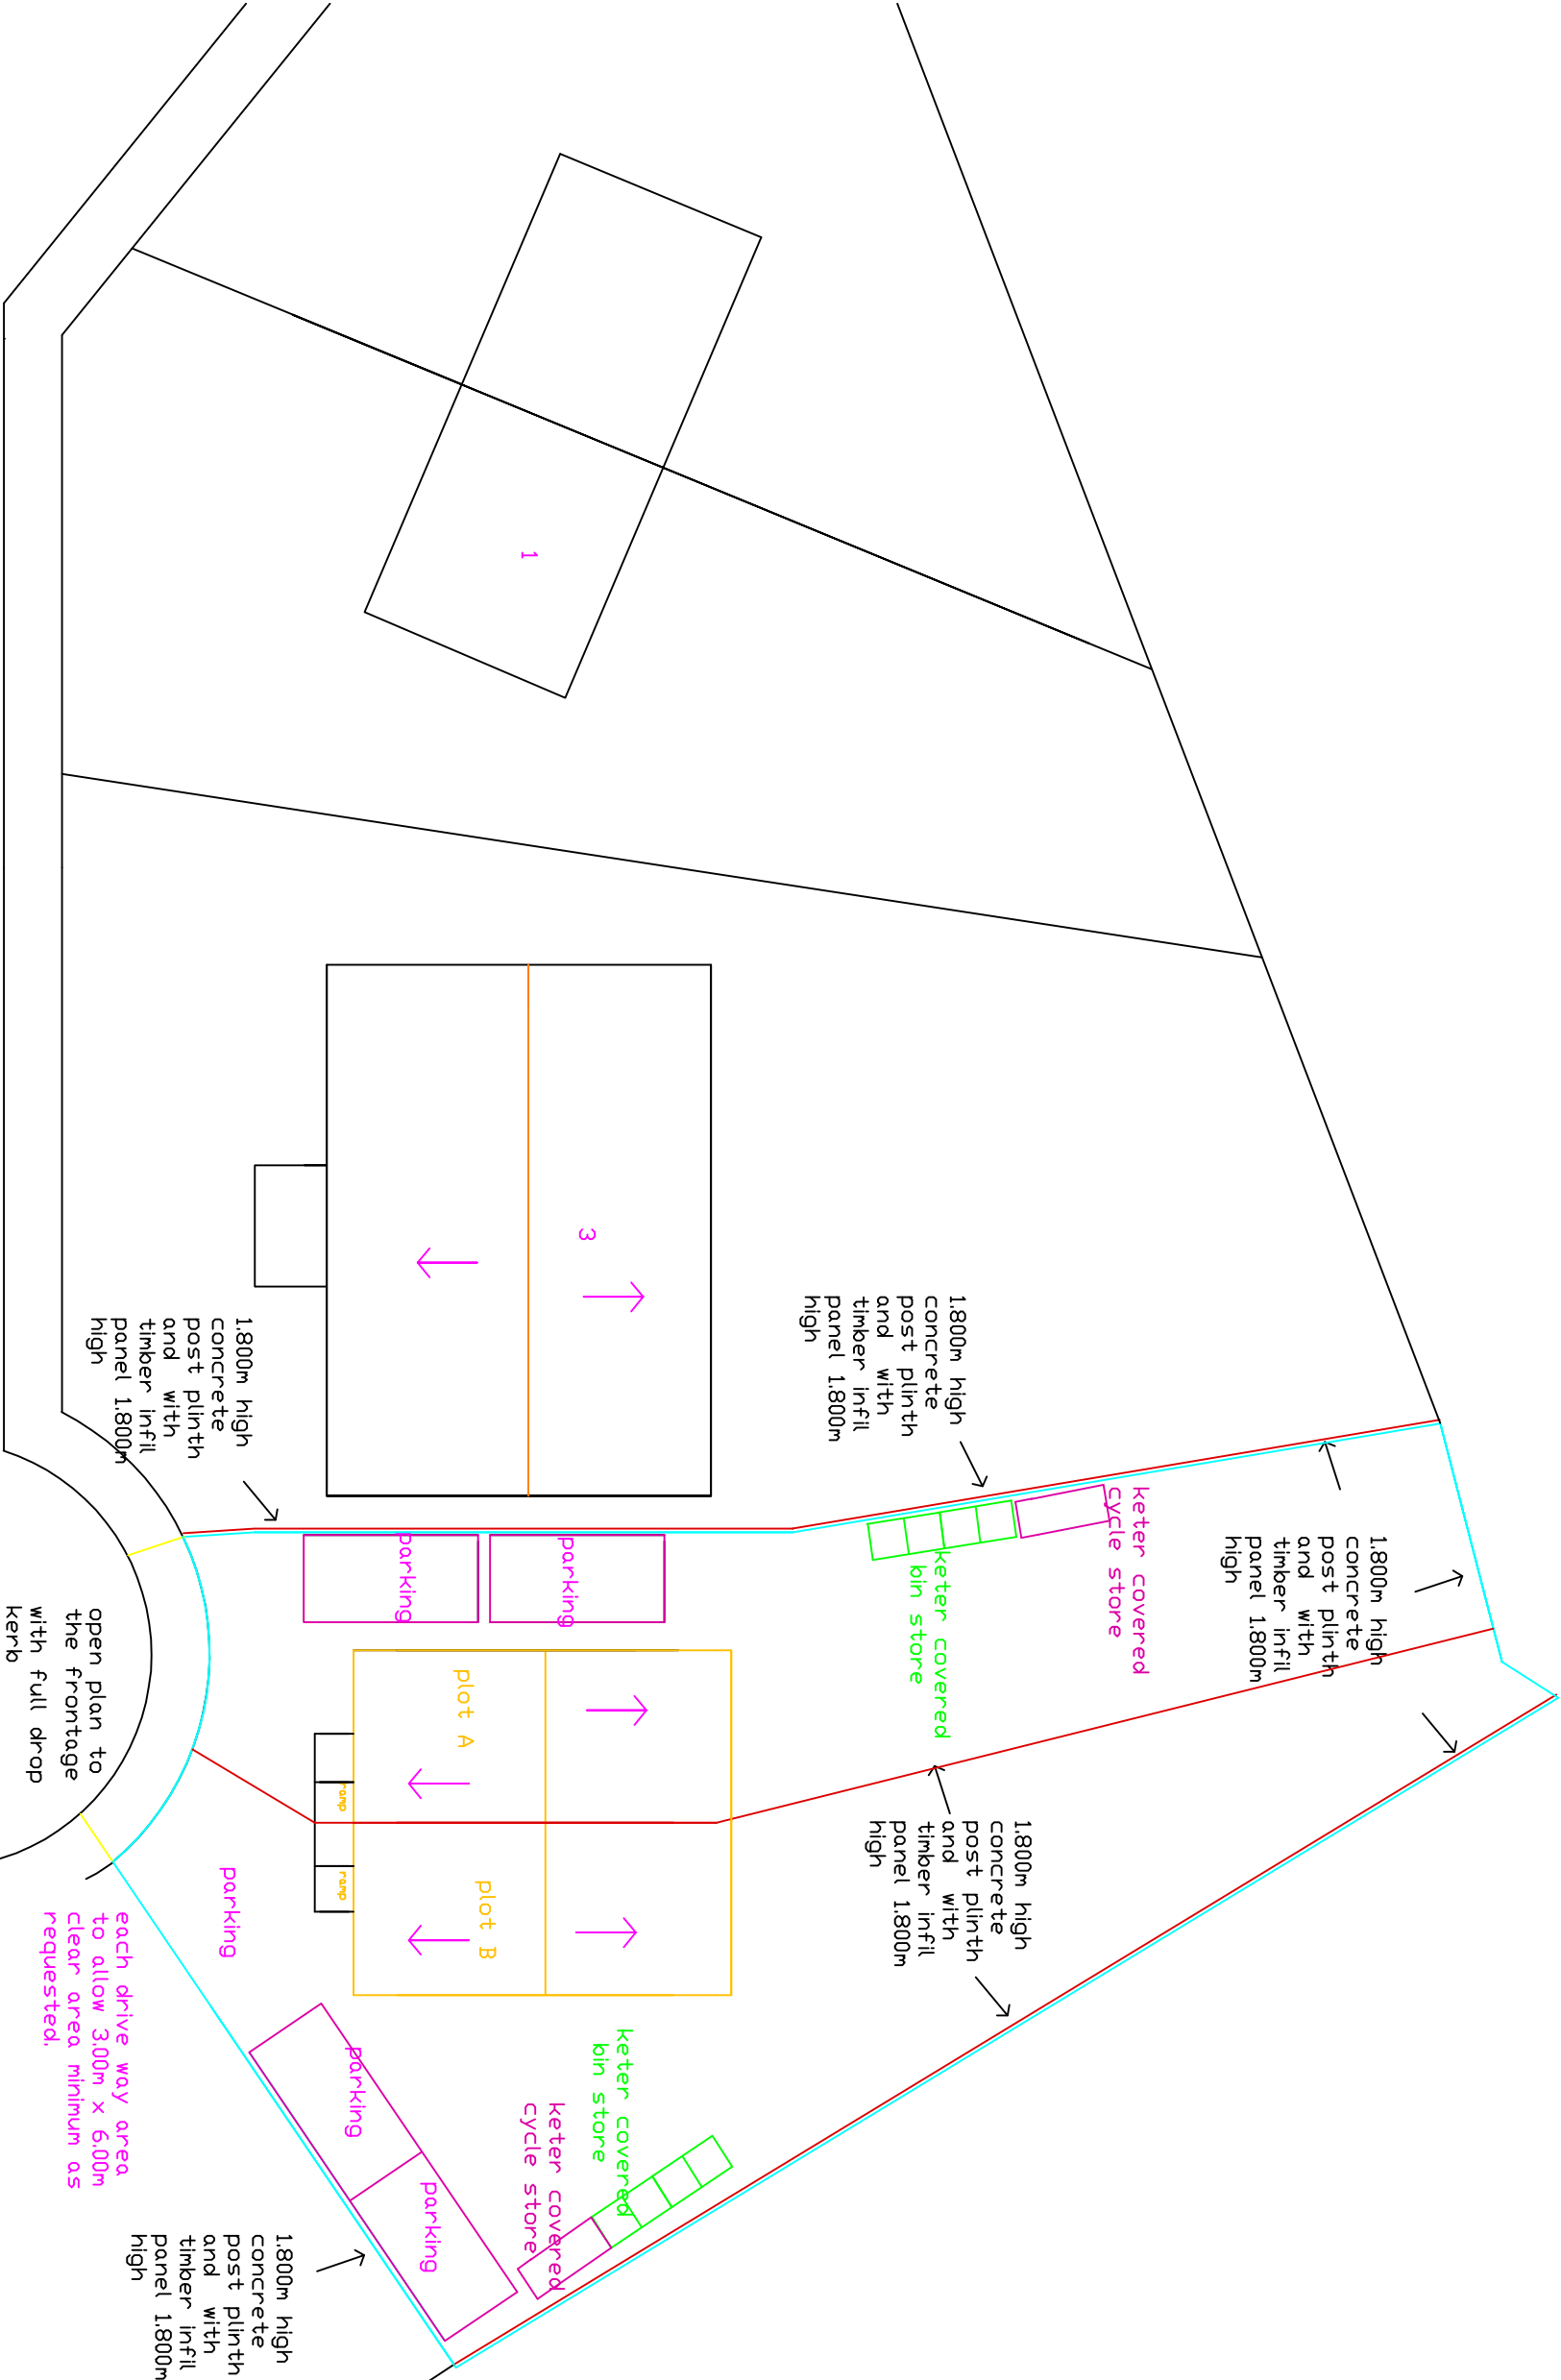

PROPOSED BLOCK PLAN
1: 200

Date Rev		drawn: DRW
DO NOT SCALE OF THIS DRAWING TAKE ALL DIMENSIONS ON SITE (builders Note) Do not start any works until all the approvals have been obtained. Any discrepancy to be reported to Plans Drawn as soon as possible.		
client: JOHN PAUL CASEY, LAND ADJACENT TO 3, BLAITHWAITE DRIVE, BLAYTON, M11 4BA TEL 07710017636		
drawing title: PROPOSED PAIR OF FOUR BEDROOM SEMI DETACHED HOUSES WITH PARKING		
Project: MANCHESTER CITY COUNCIL BUILDING CONTROL APPLICATION		
PLANS DRAWN telno 07952934281 07856609593 email Bawinterbottom @aol.com www.plansdrawn.org		
date: JANUARY • 2024		
Project no. BD 03	drw. no. 201	A3 paper