



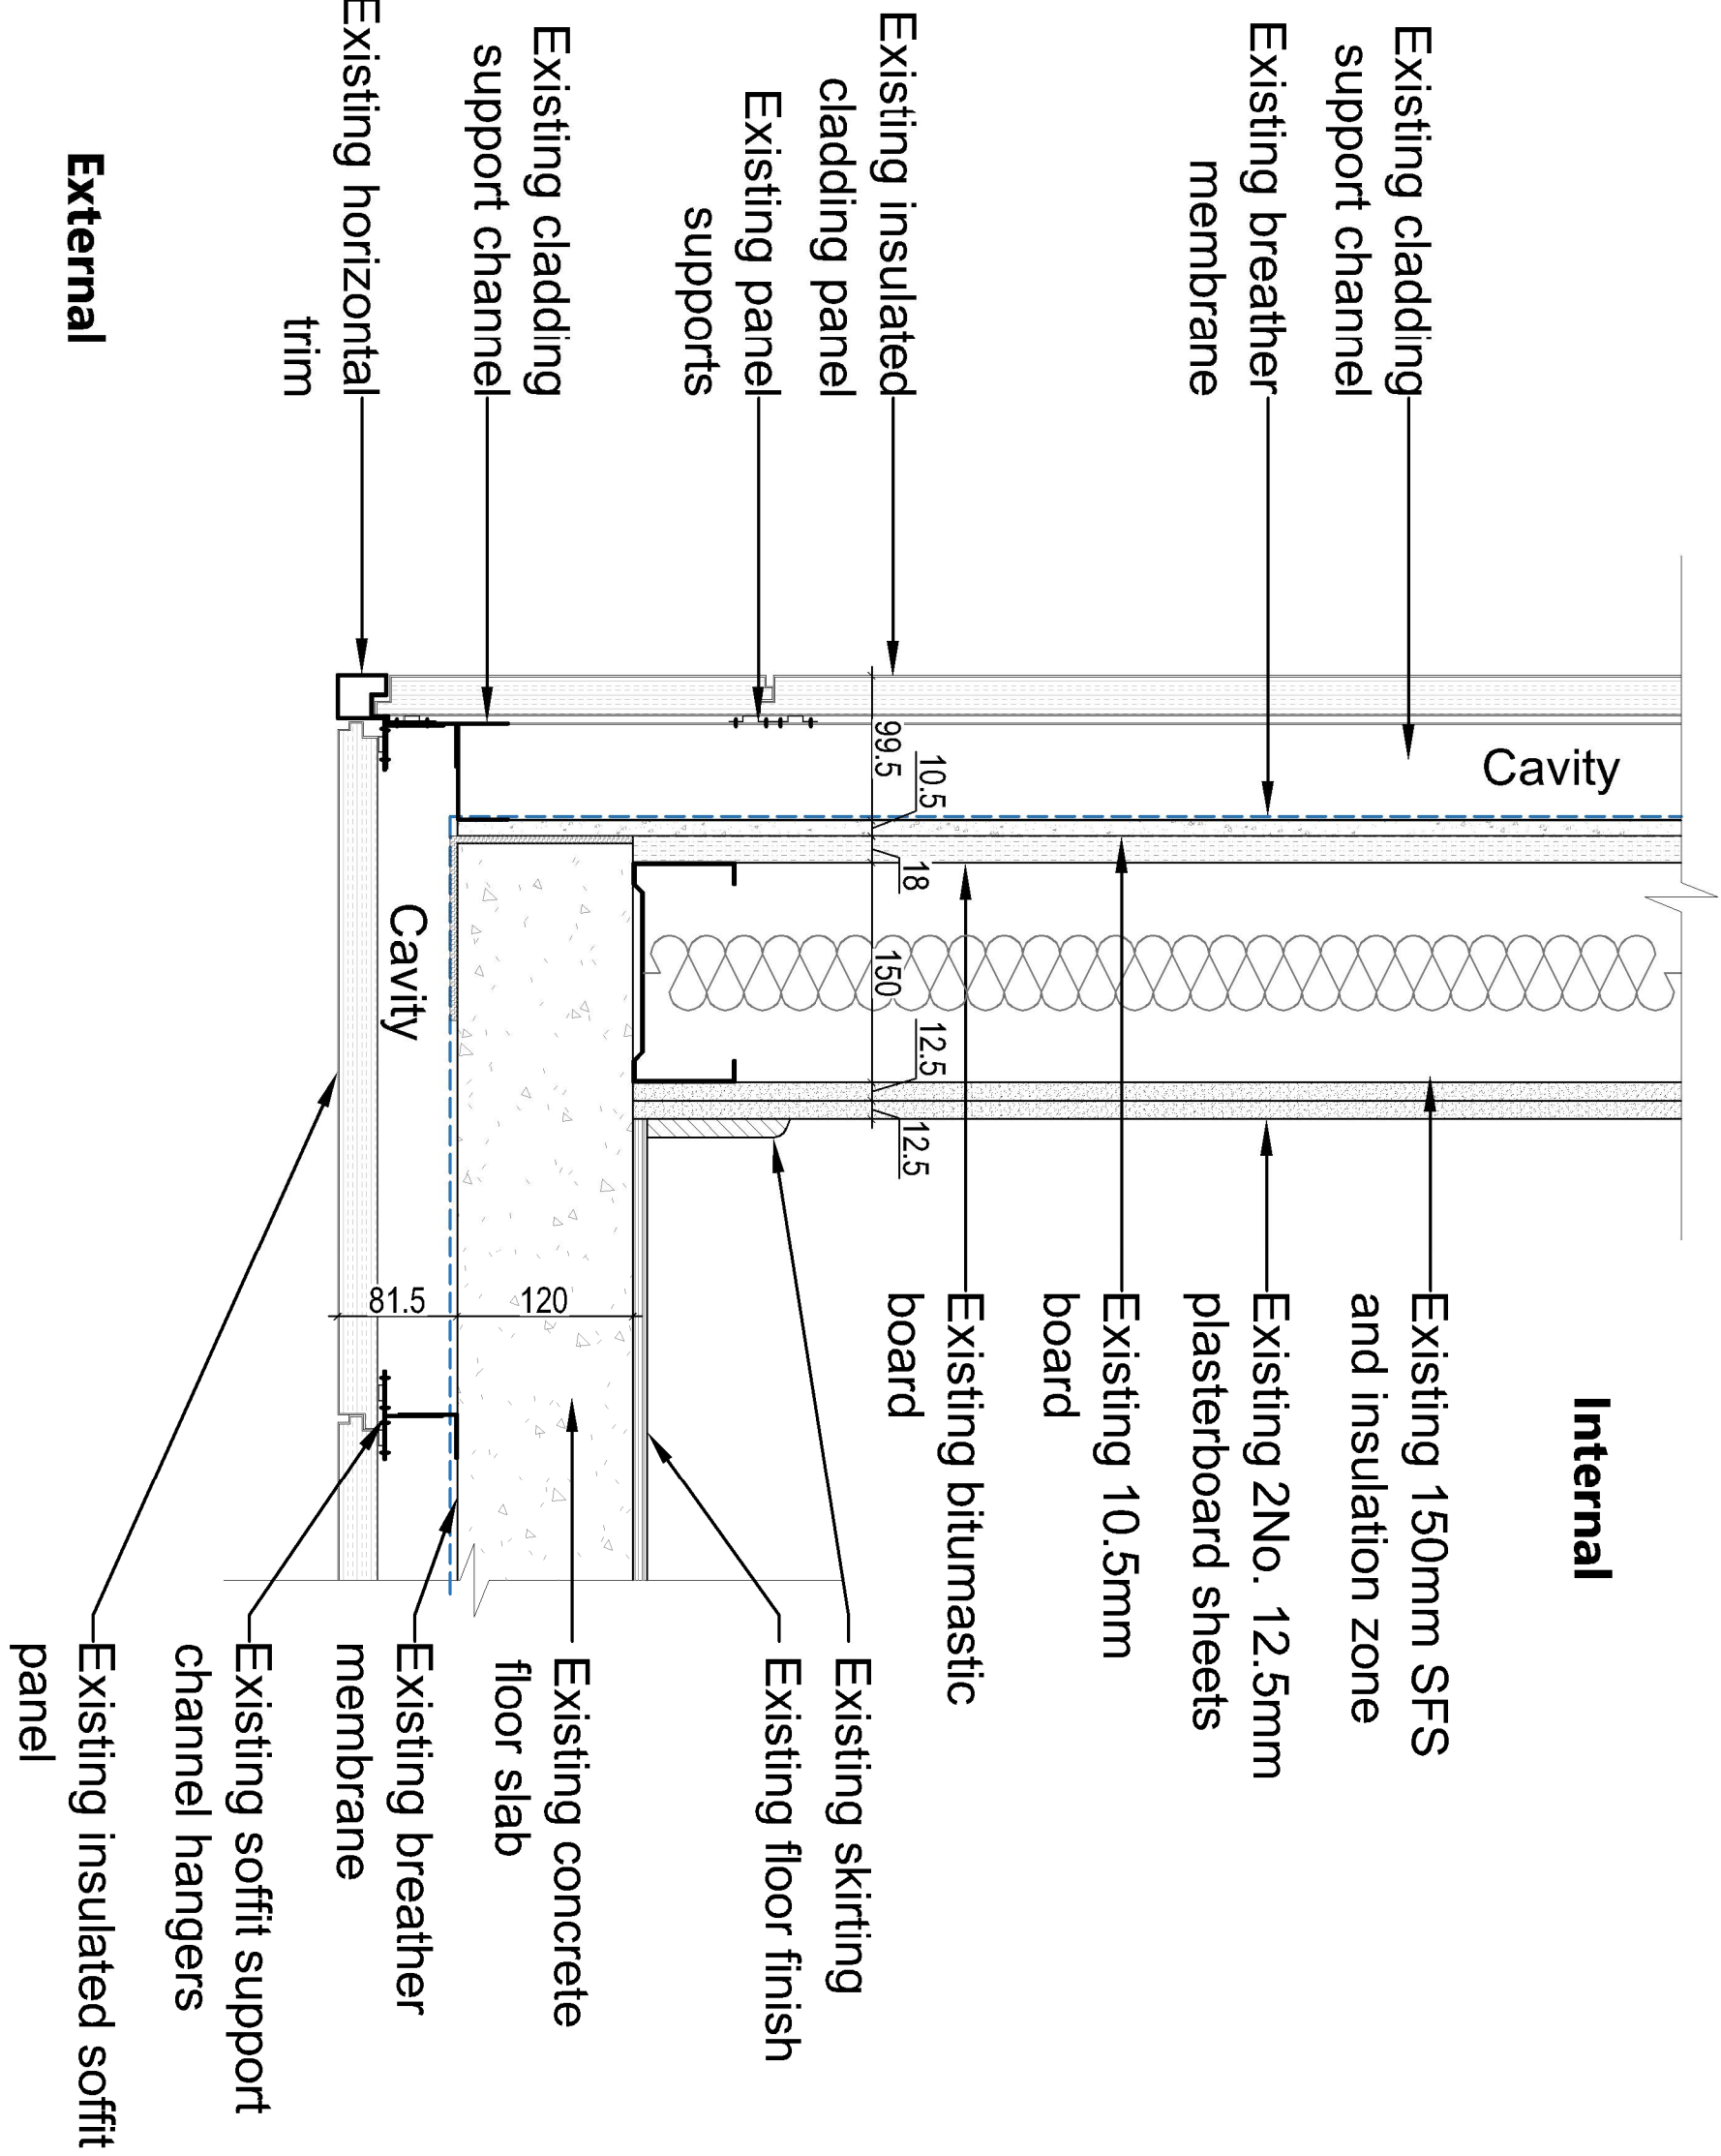


Existing wall Treatment - Cladding to Projected Facade

1 : 5 @ A1

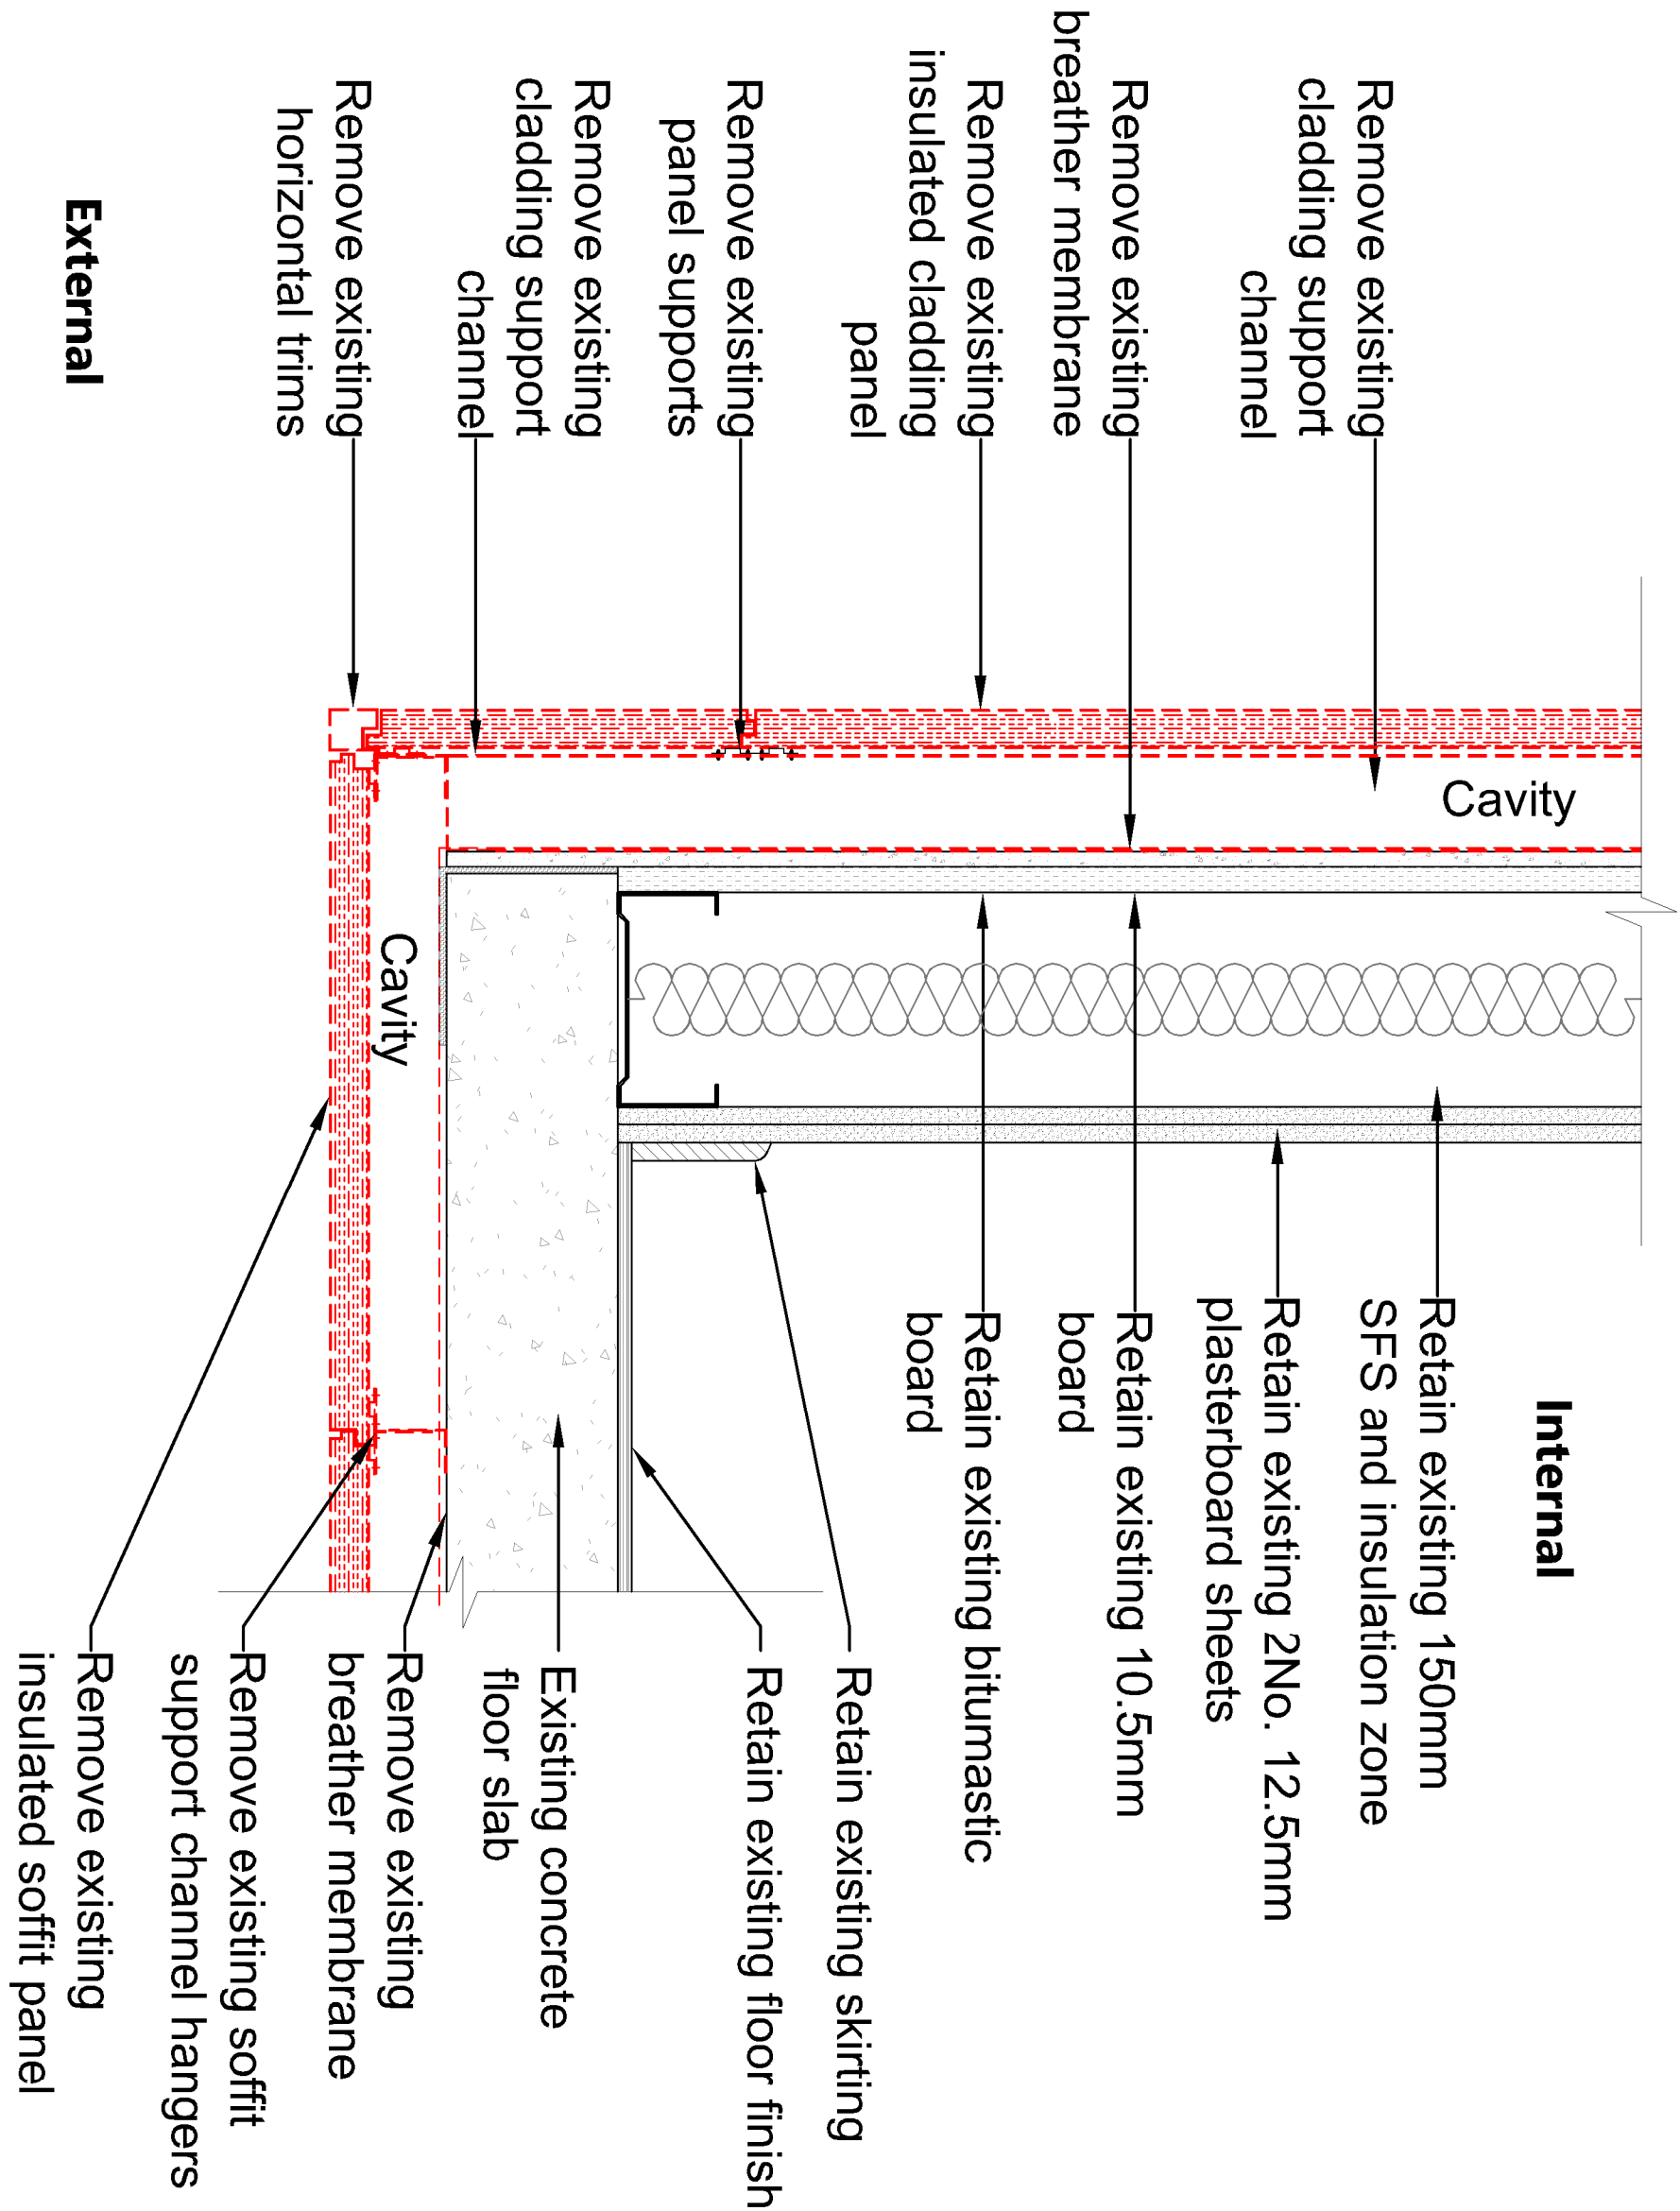

Strip out Treatment - Cladding to Projected Facade


1 : 5 @ A1

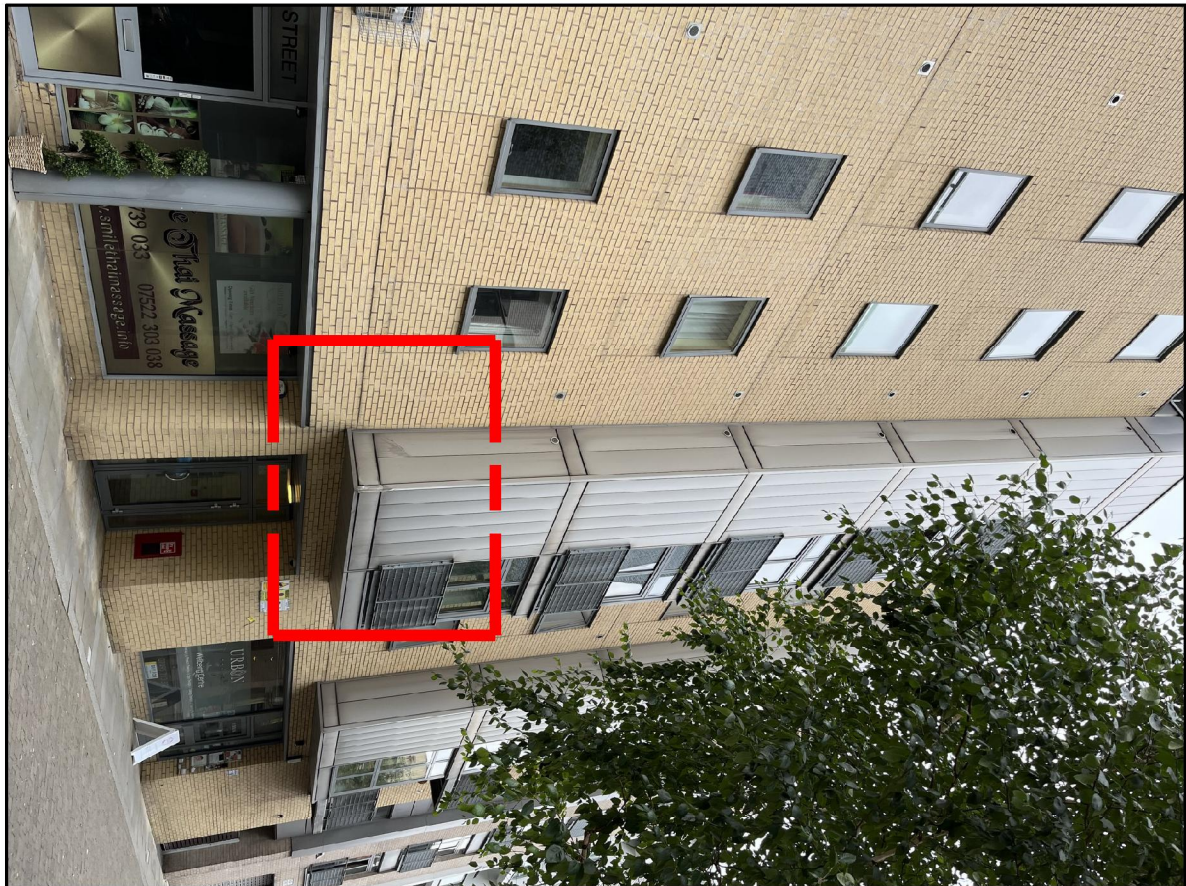

Please note:

The contents of this drawing are based on (survey/ existing) information taken on site. Halliday Meecham Architects can accept no responsibility for the accuracy of this information and/or works based upon it. The contractor must check the accuracy of these drawings prior to installation on site and notify Halliday Meecham Architects of any discrepancies.

© Copyright: All rights reserved. This drawing must not be reproduced without permission. Do not scale from this drawing. All dimensions are in millimetres unless otherwise stated. Any discrepancies should be reported to the Architect.

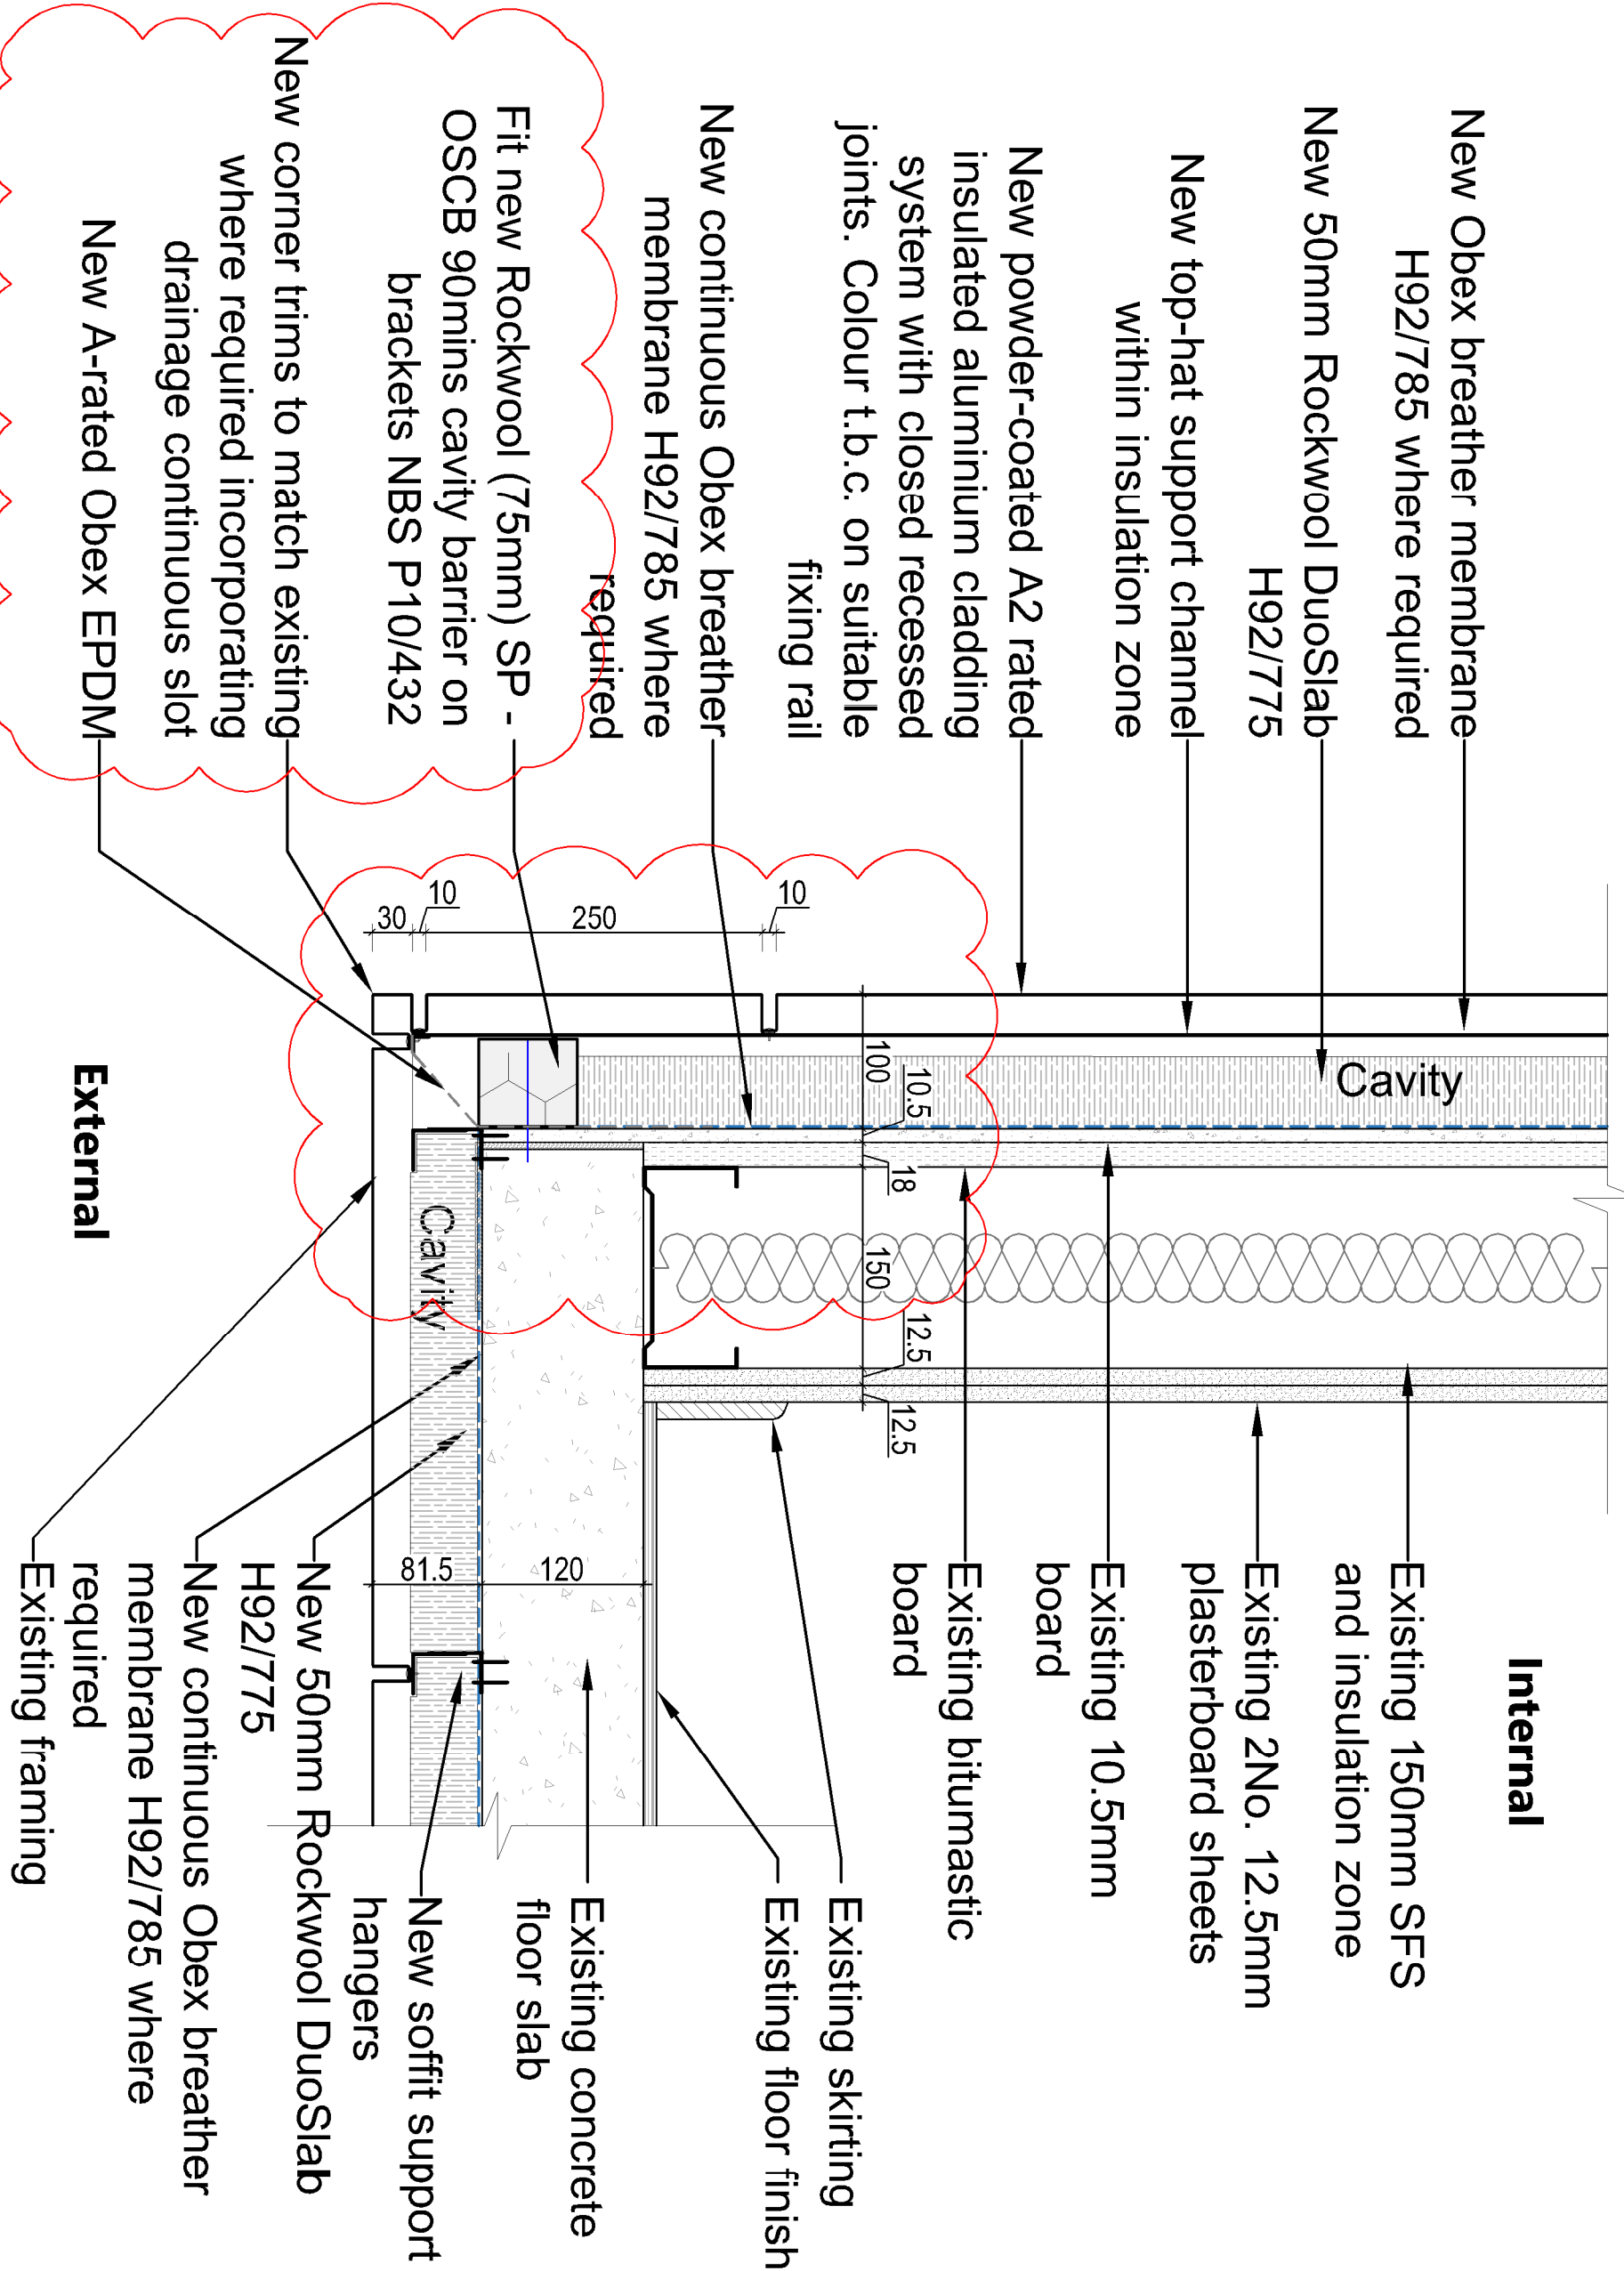

Proposed Wall Treatment - Cladding to Projected Facade

1 : 5 @ A1

Revised	Specification notes updated	11.08.23	CB	TF
P1	Issued for Planning	01.08.23	CB	SB
-	Issued for Comment/Approval		-	-
Revision	Description	PRELIMINARY	Date	Drawn
Halliday Meecham Architects Limited				
111 Piccadilly, Manchester M1 2HY				
+44 (0)161 661 5566				
4 Deacons Street, London W1W 5DT				
+44 (0)203 440 5175				
hma@hallidymeecham.com				
www.hallidymeecham.com				
Client:	Wardens			
Project:	Garden House			
Drawn/checked:	Garden House, 114 High St, Manchester, M4 1HQ			
Drawing:	External Wall Treatment - Cladding to Projected Facade			
Scale @ A1	Scale @ A3	Date	Drawn	Checked
1:5	1:10	31.07.23	CB	TF
Drawing Ref:	5540-HMA-GH-ZZ-DR-A-21203			Revision
				P2

