


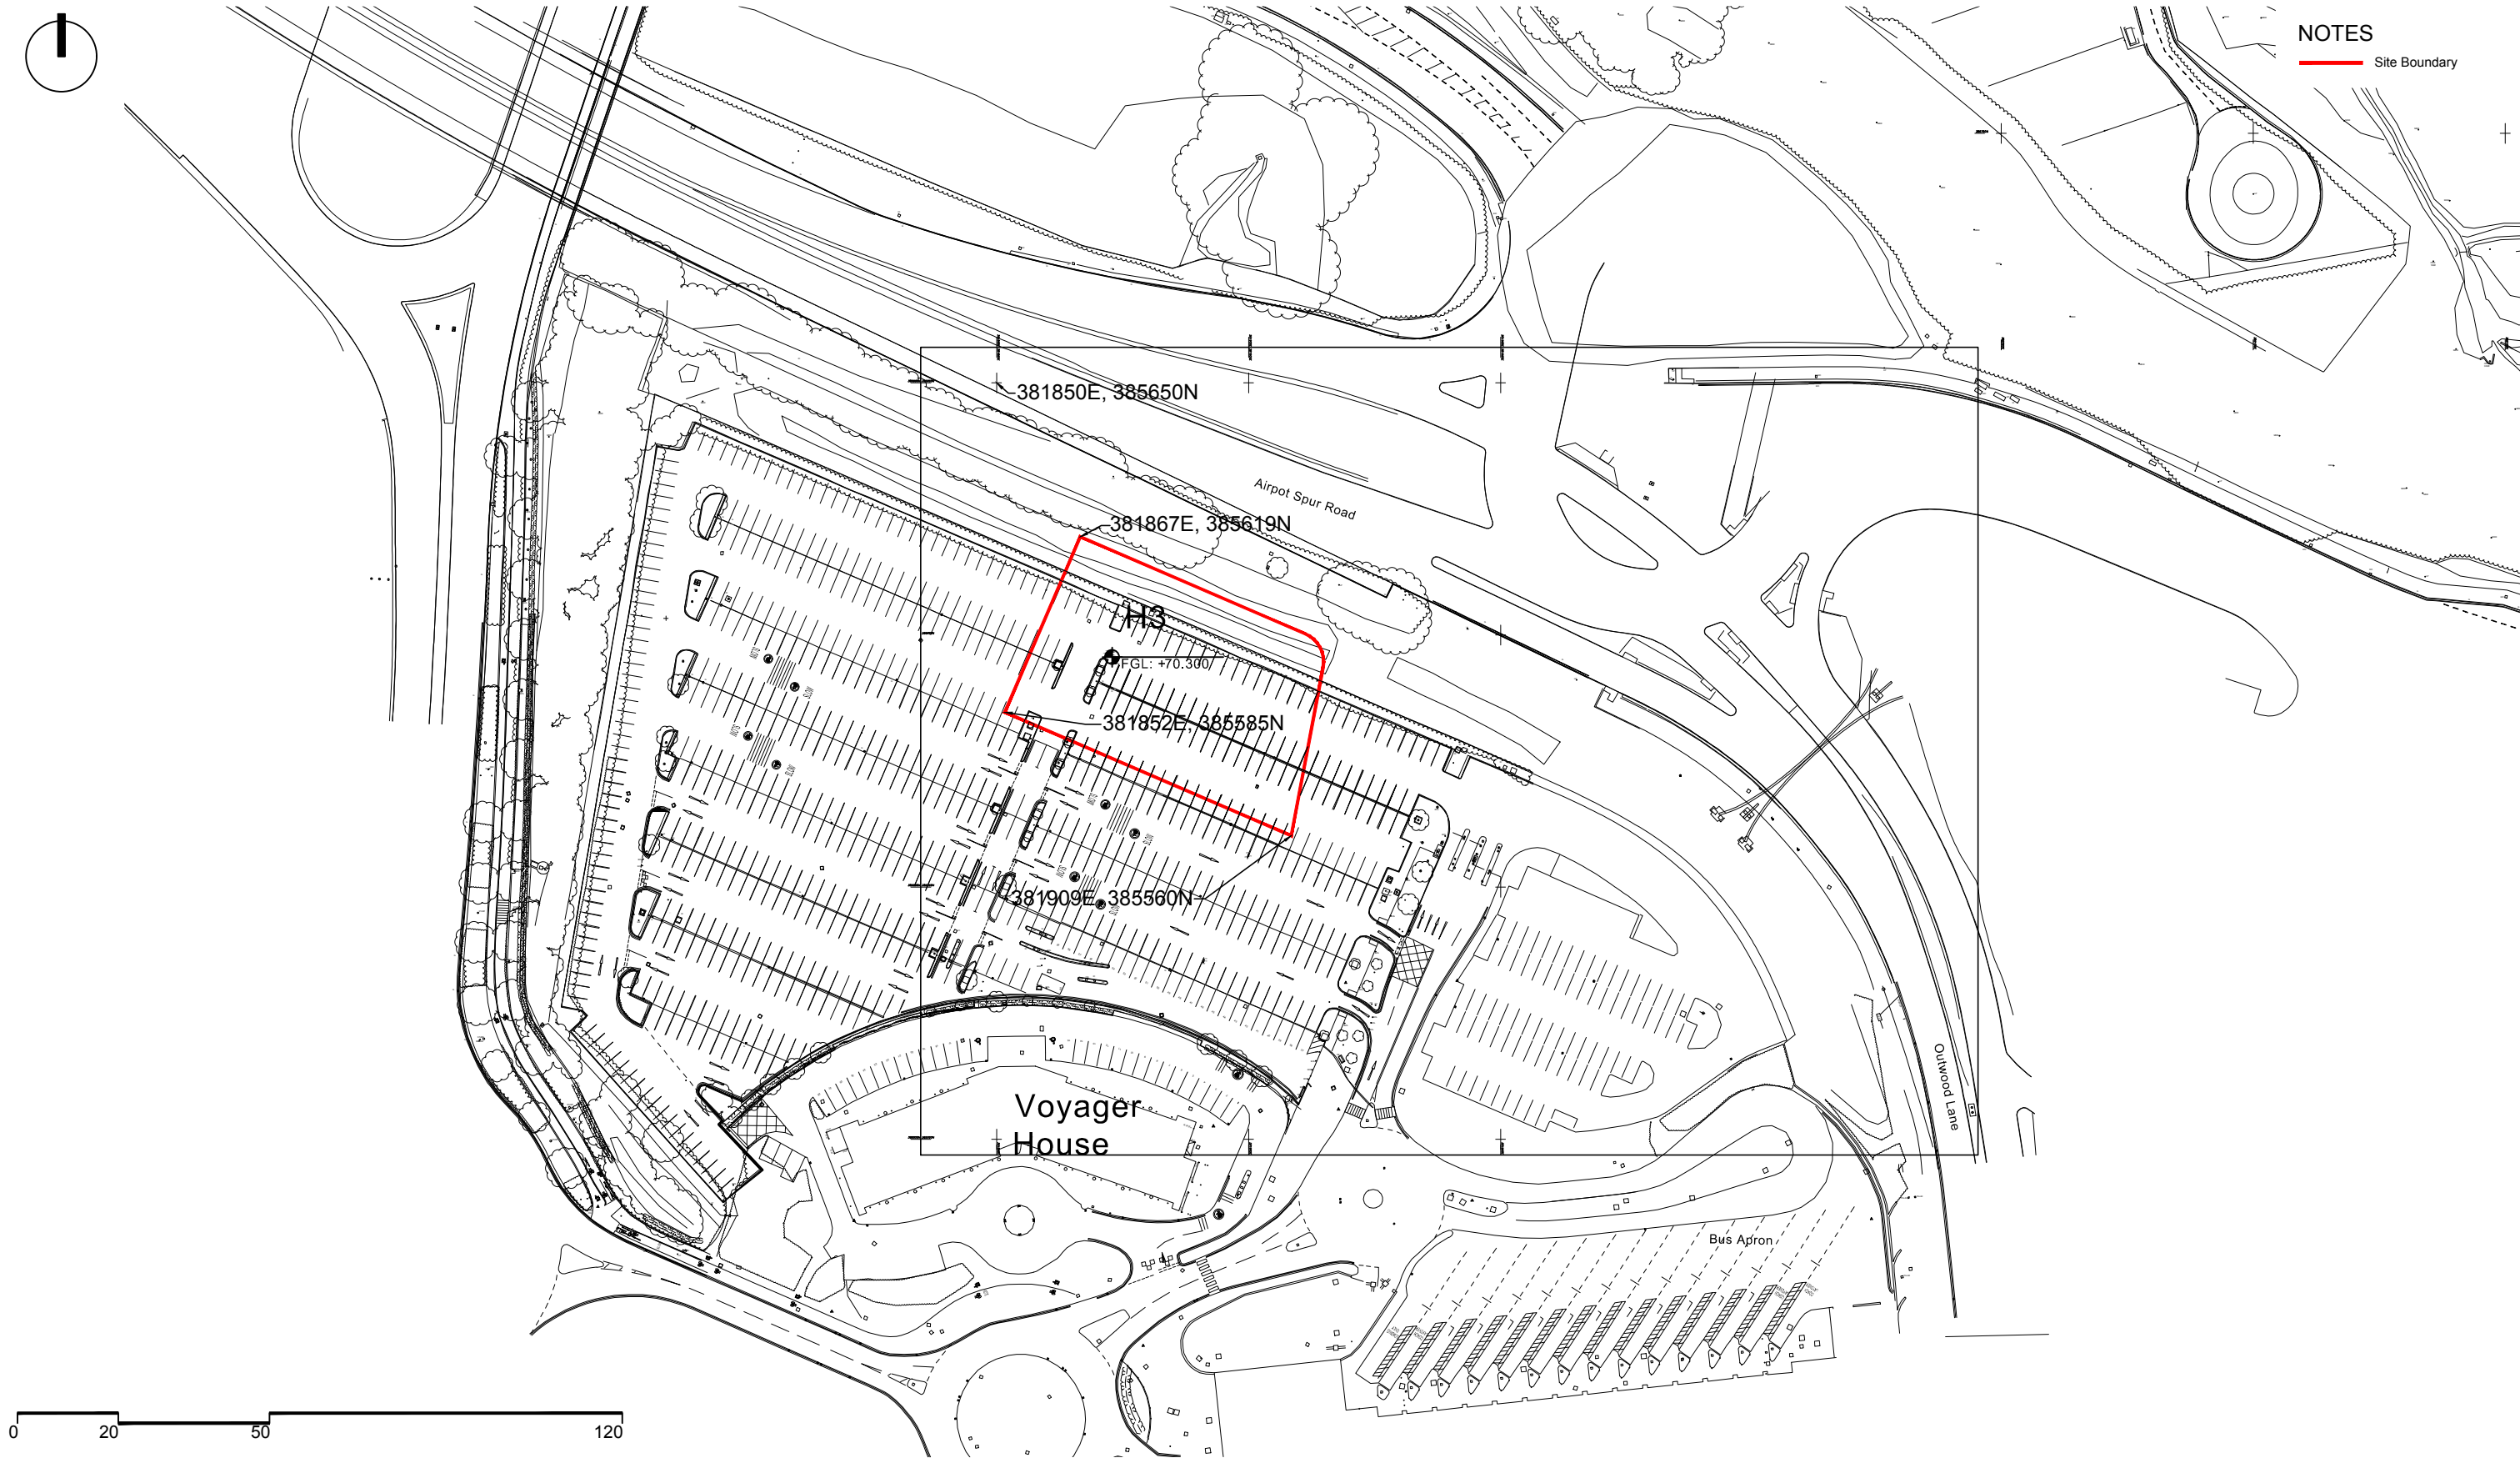

dexter
moren
associates

architecture urban design
interior design creative media
www.dextermoren.com

57d
jamestown road
london nw1 7db
UK

t: 020 7267 4440

P0

For Planning

18.12.19

BO

KS

rev

amendments

date

by

chk

project	drawing title	scale	date	drawn by
Manchester Airport Plot H3 Tribe	Location Plan	1:1250 @ A3 NTS @ A4	12.07.19	BO
client	drawing status	job no.	drawing no.	revision
MAG	FOR PLANNING	1680	A-000-000	P0