



GREAT MARLBOROUGH STREET

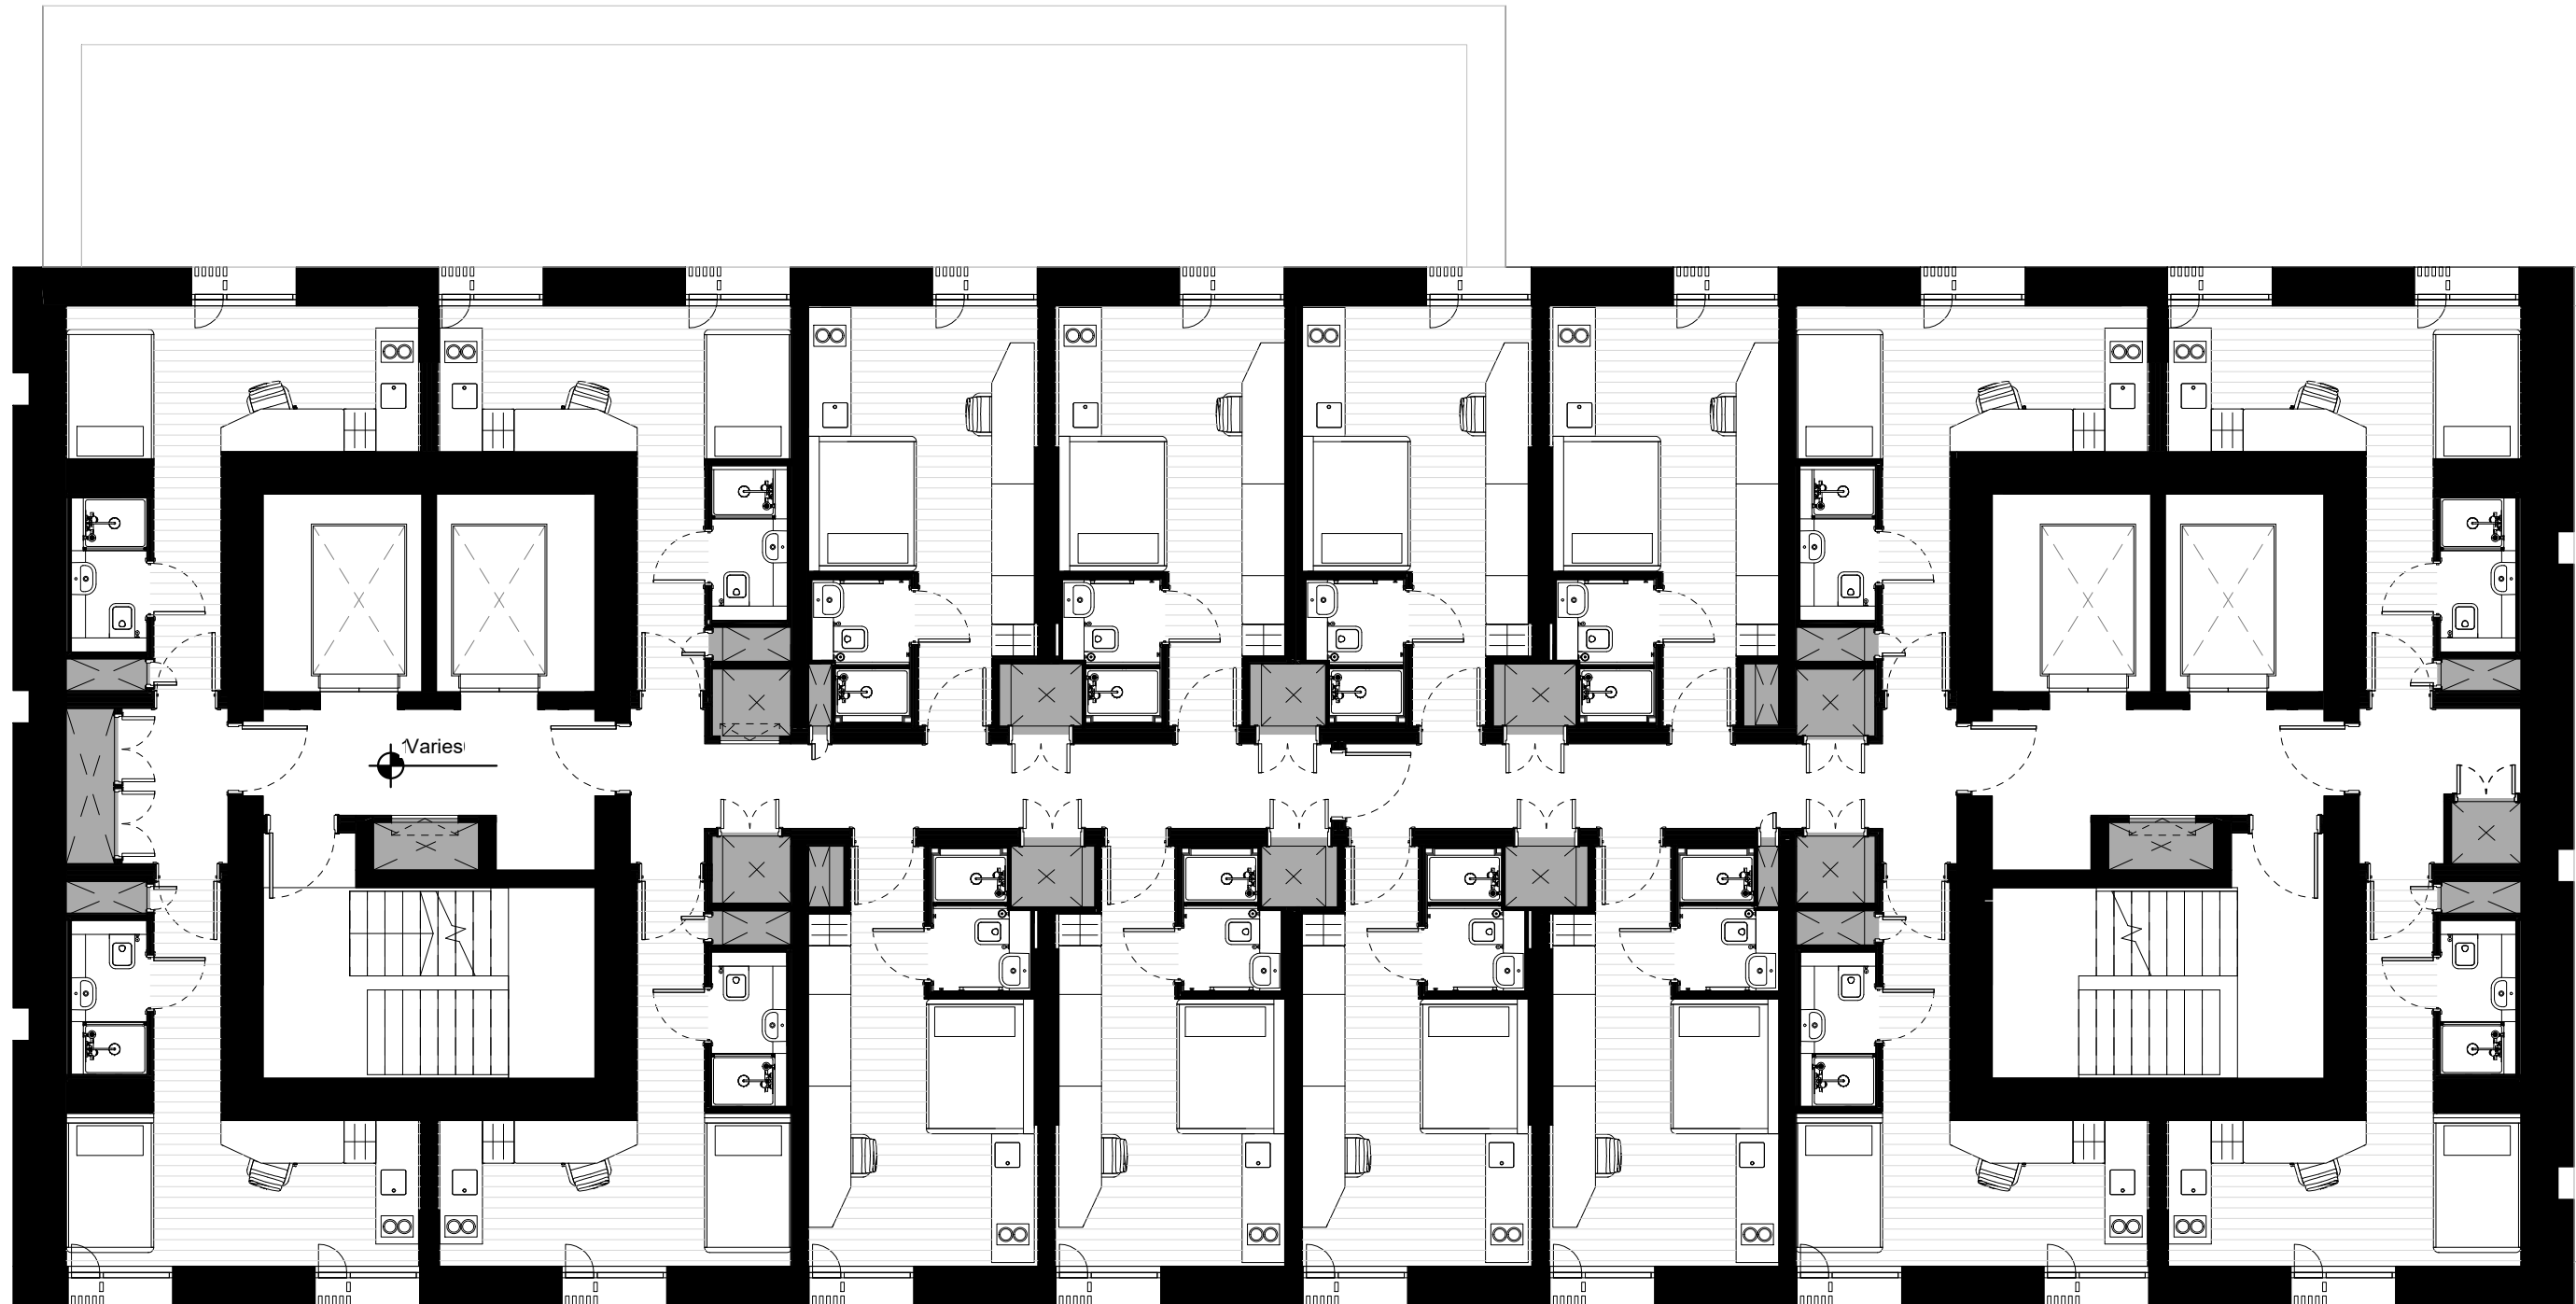


HULME STREET

Notes & Key
THIS DRAWING IS COPYRIGHT OF GLENN HOWELLS ARCHITECTS.

Plant

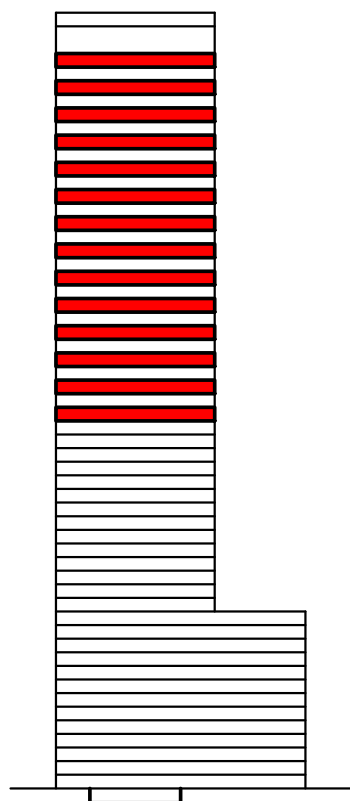

Revisions			
Date	Rev	By	Description
04.09.2018	-	JBM	Issued for planning
01.04.2019	A	FG	SME entrance relocated
31.01.2020	B	SO	Basement omission
05.11.2023	C	AZ	NMA Application

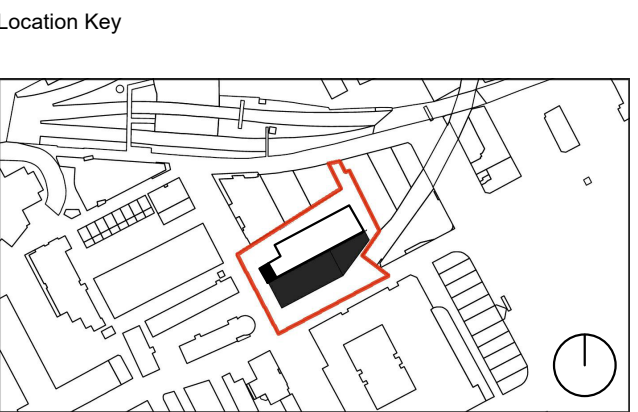

PLANNING

Project	GHA No.
Student Castle Manchester	2142
Client	
GMS (Parking) Ltd	

Drawing Title
Proposed 27th, 29th, 31st, 33rd, 35th, 37th, 39th, 41st, 43rd, 45th, 47th, 49th, 51st, 53rd, Floor Level

Drawing No.	Revision	
2142-L-127	C	
Scale	Date	Checked
1 : 100@A1	SEP.18	AM

Glenn Howells Architects
glennhowells.co.uk