


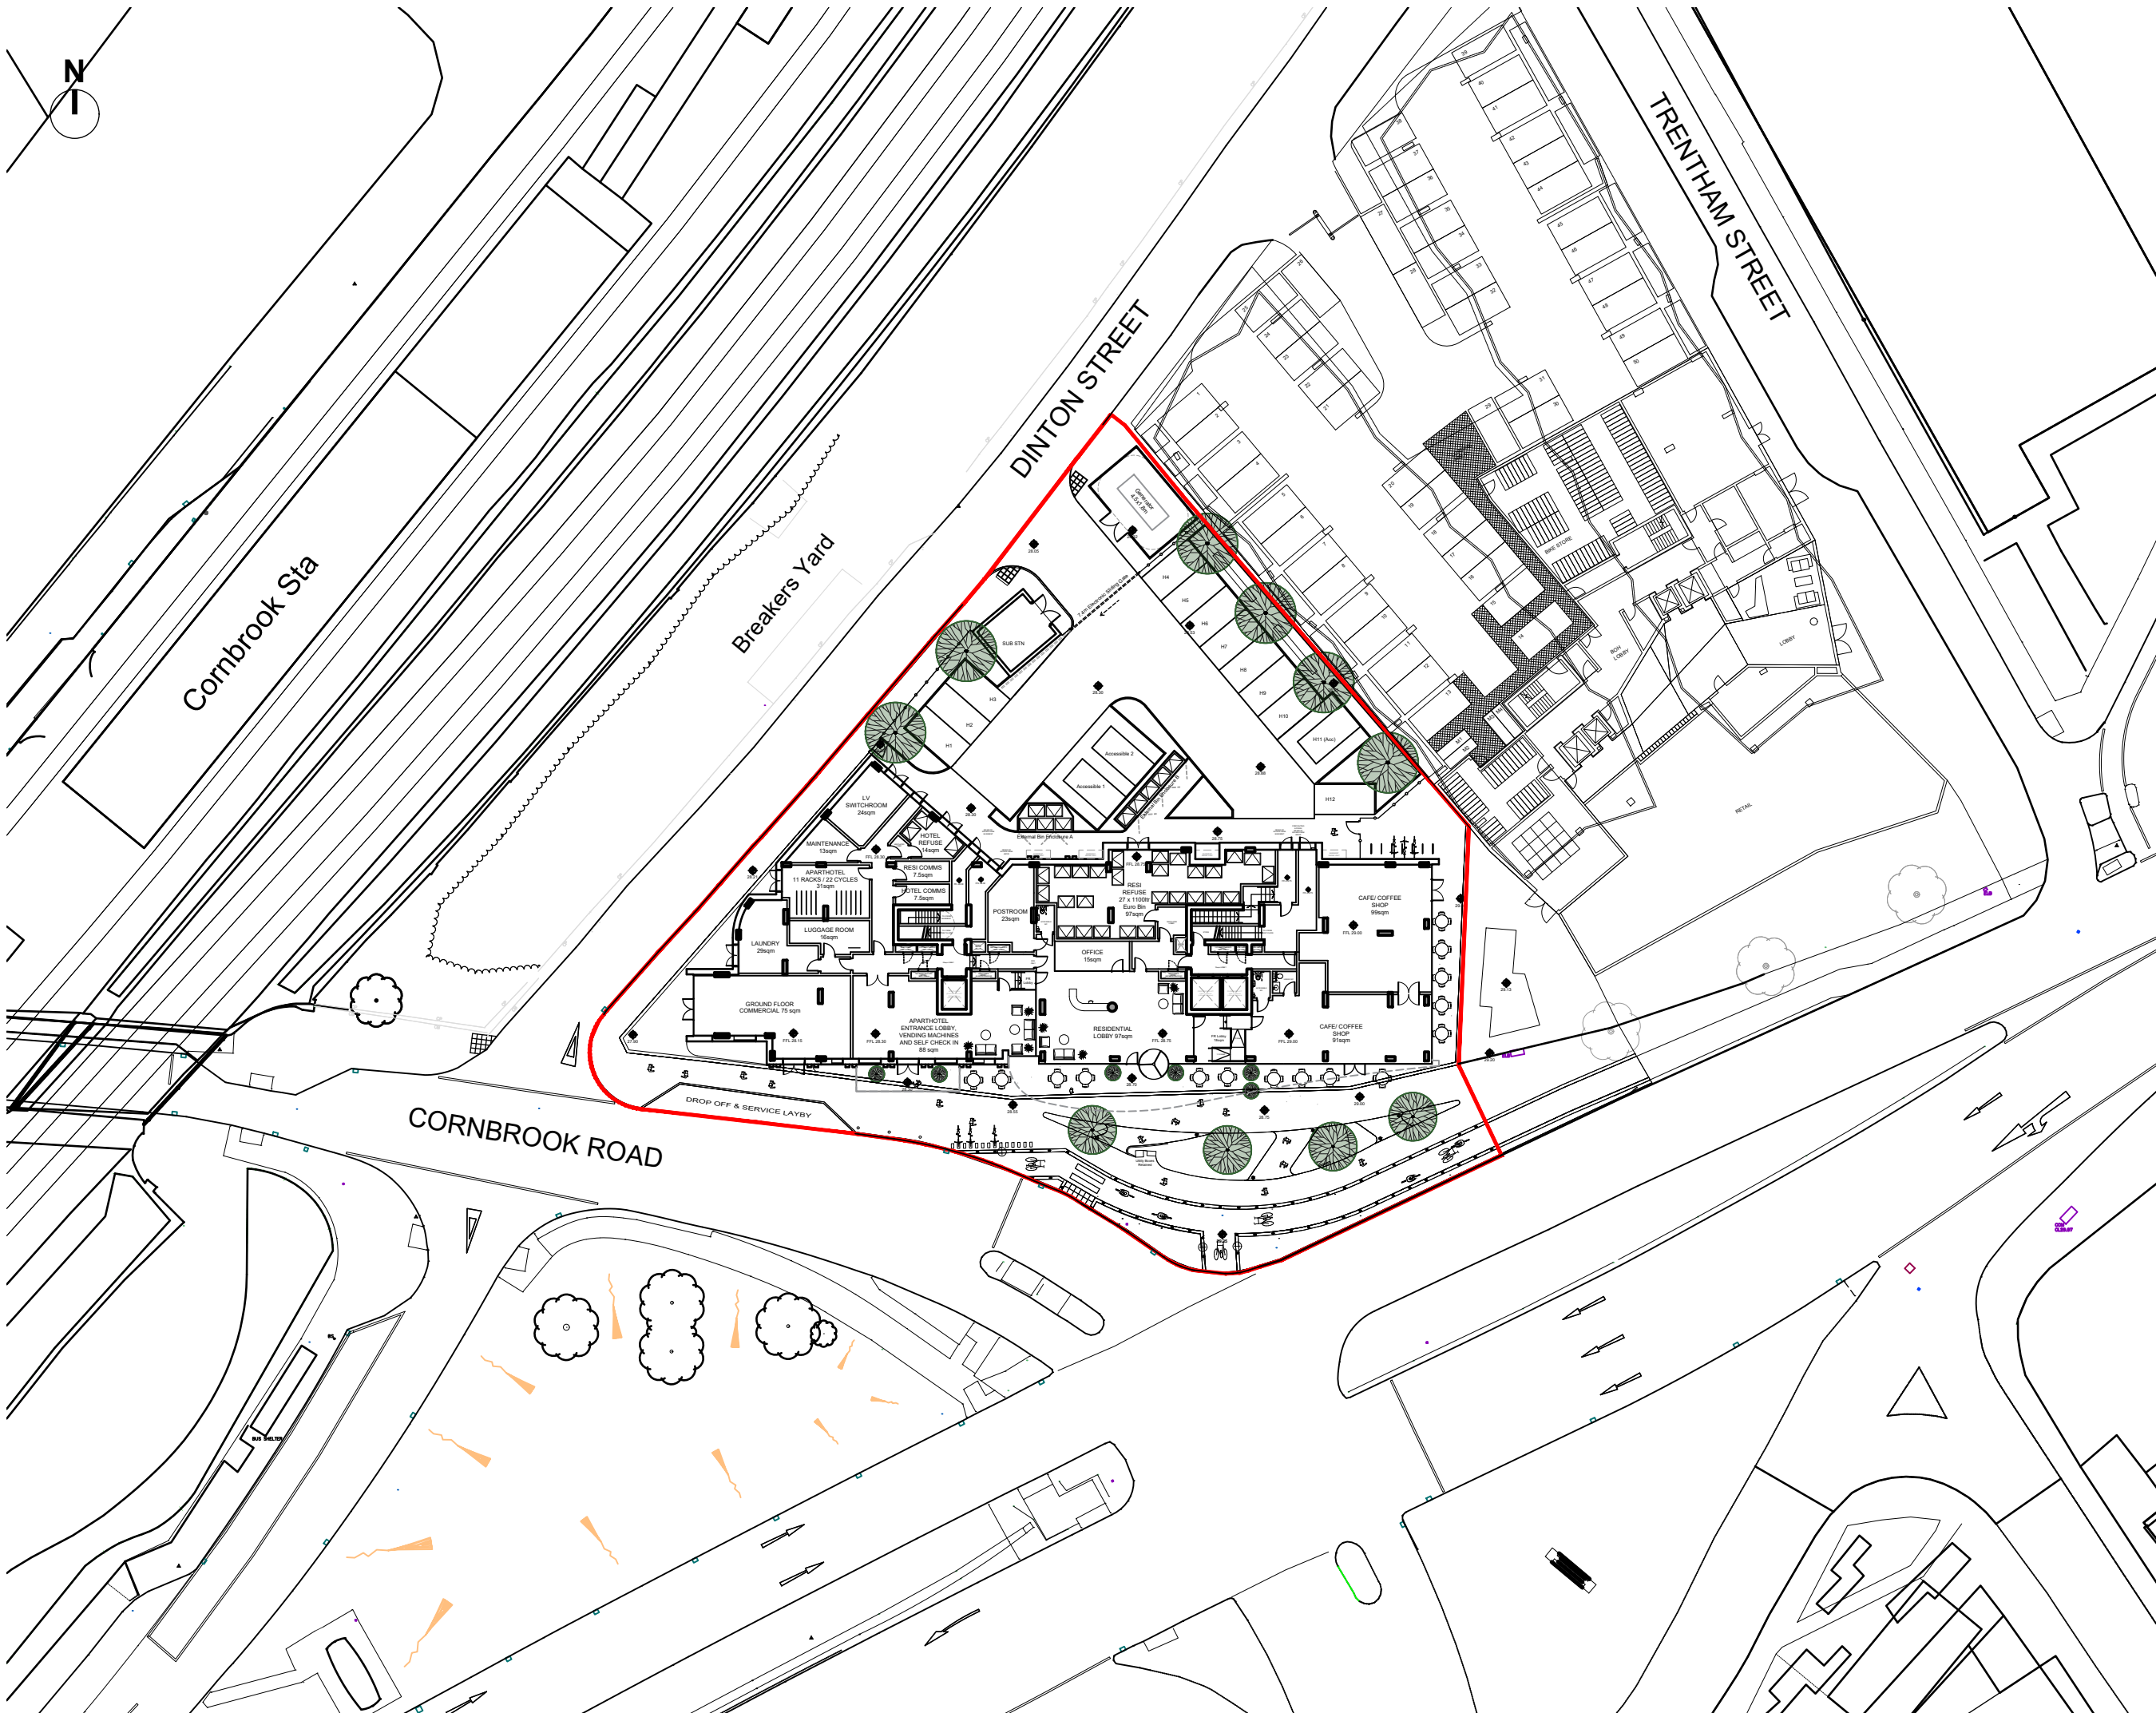

GENERAL NOTES:

ALL DIMENSIONS ARE TO BE CHECKED ON SITE WITH ANY DISCREPANCIES REPORTED TO THE ARCHITECT PRIOR TO THE WORKS BEING CARRIED OUT.

ALL WORKS ARE TO BE IN ACCORDANCE WITH THE PLANNING APPROVAL AND ANY SUBSEQUENT APPROVED LOCAL AUTHORITY PLANNING CORRESPONDENCE INCLUDING DRAWINGS, DOCUMENTS AND REPORTS.

ALL WORKS ARE TO COMPLY WITH THE BUILDING REGULATIONS, BRITISH STANDARDS, CODE OF PRACTICE, AND ANY LOCAL STATUTORY REQUIREMENTS.

ALL WORKS ARE TO COMPLY WITH CURRENT HEALTH AND SAFETY LEGISLATION, H.S.E. RECOMMENDATIONS/GUIDANCE AND THE CURRENT C.D.M. REGULATIONS.

THIS DRAWING IS TO BE READ IN CONJUNCTION WITH LEACH RHODES WALKER ARCHITECTS GENERAL ARRANGEMENT (L CODE) DRAWINGS, TOGETHER WITH RELEVANT DETAILED (A CODE) DRAWINGS AND SPECIFICATIONS.

FOR ALL STRUCTURAL WORKS REFER TO THE STRUCTURAL ENGINEERS INFORMATION.

FOR ALL MECHANICAL AND ELECTRICAL WORKS REFER TO THE MECHANICAL AND ELECTRICAL ENGINEERS INFORMATION.

FOR ALL ABOVE GROUND DRAINAGE WORKS REFER TO THE PUBLIC HEALTH ENGINEERS INFORMATION.

ALL PRODUCTS SPECIFIED ARE TO BE INSTALLED STRICTLY IN ACCORDANCE WITH THE MANUFACTURERS RECOMMENDATIONS, SPECIFICATION AND DETAILS.

P08	LANDSCAPING UPDATED	JDC	C.JG	25.01.24
P07	BOUNDARY FENCE AROUND PARKING ADDED	JDC	C.JG	17.01.24
P06	PLANNING APPLICATION BOUNDARY ADDED	JDC	C.JG	15.12.23
P05	BREAKERS YARD EXISTING LAYOUT SHOWN	JDC	C.JG	13.12.23
P04	UPDATED LAYOUT	EB	C.JG	09.11.23
P03	UPDATED LAYOUT	EB	C.JG	26.10.23
P02	UPDATED LAYOUT	EB	DL	18.10.23
P01	FIRST ISSUED	DL	DL	29.03.23
REV	DESCRIPTION	DATE	BY	DATE

DO NOT SCALE OFF THIS DRAWING

LEACH RHODES WALKER

LeachRhodesWalker
Architects

Info@lrw.co.uk | www.lrw.co.uk
H.Q. 50 Dearmans Place Manchester M3 5LH

Manchester
+44 (0)161 833 0211

London
+44 (0)207 993 1363

CLIENT	FORSHAW GROUP
PROJECT	CORNBROOK RESIDENTIAL
DOCUMENT NAME	8353-LRW-ZZ-ZZ-DR-A-00-100
DESCRIPTION	PROPOSED SITE PLAN
REVISION	P08
SCALE	1:500@ A3
LRW PROJECT No.	8353
DATE CREATED	29.03.23
CREATED BY	EB
AUTHORISED BY	DL