




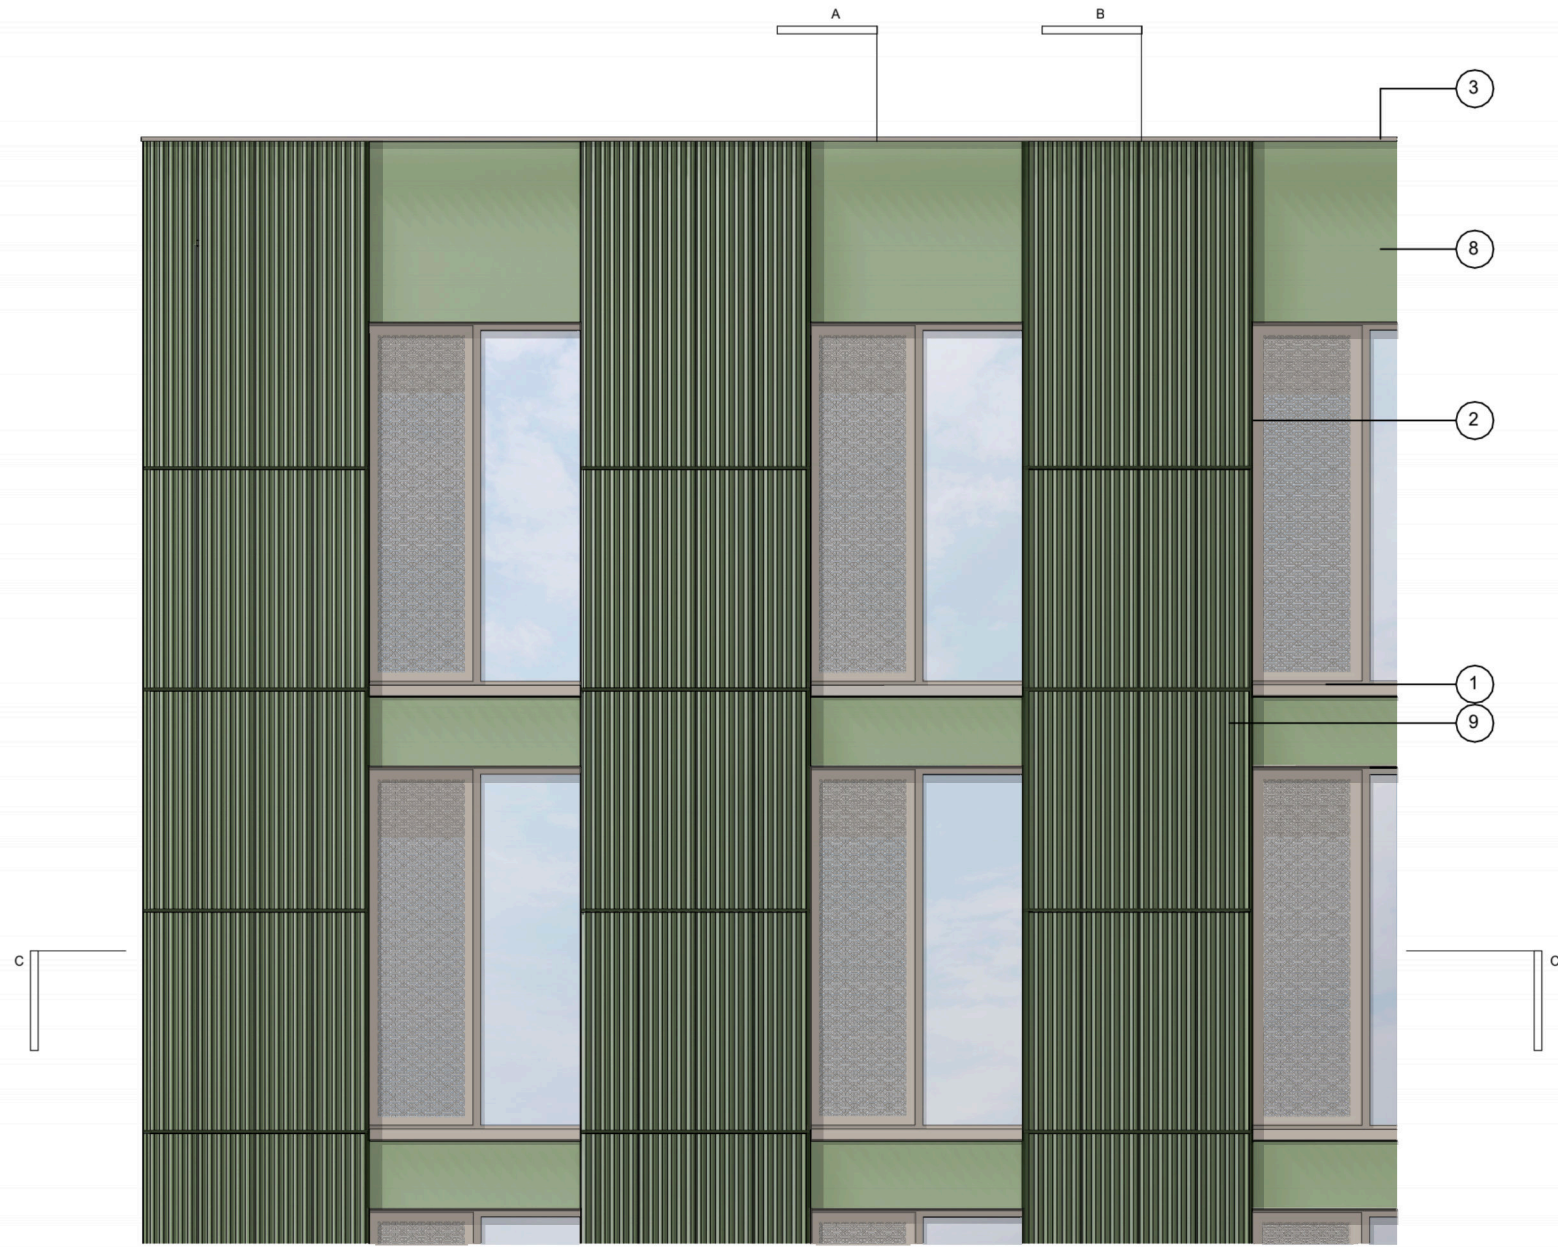

Detail Elevation

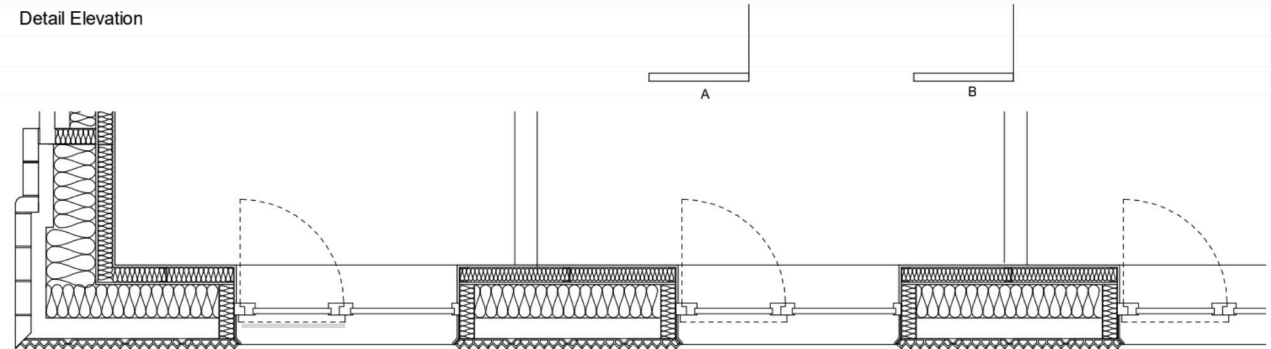

Plan CC

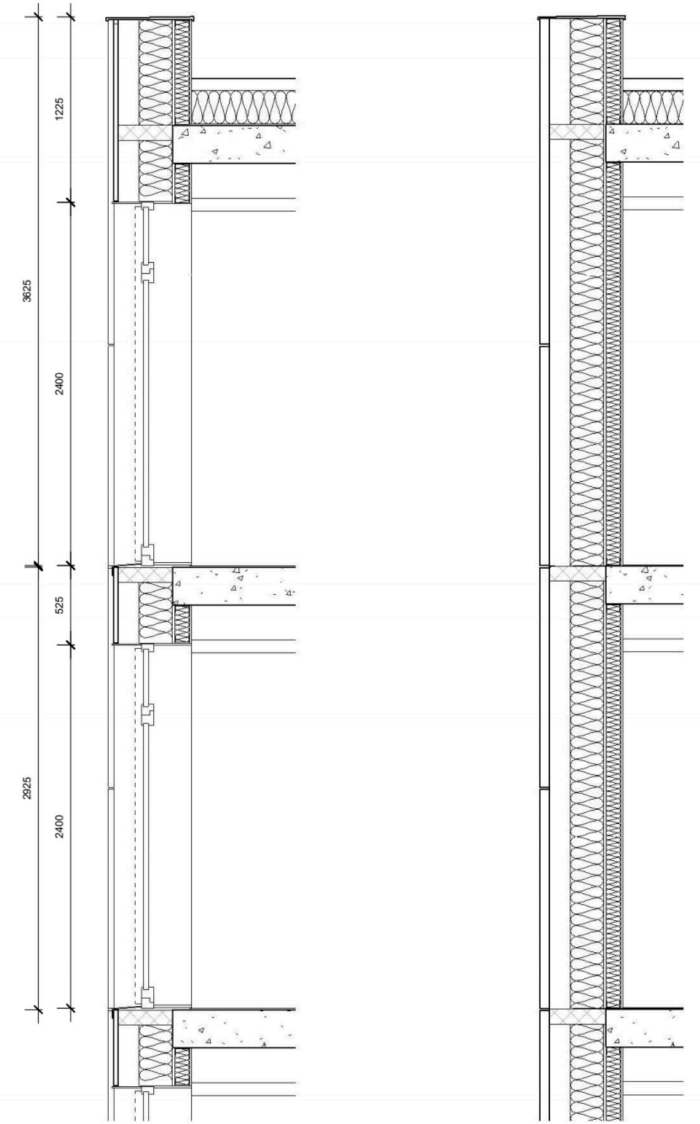

Section AA

Section BB

- KEY:
1. Light bronze anodised aluminium window system with perforated purge vent panel and matching cill
 2. Light bronze anodised aluminium window trim
 3. Light bronze anodised aluminium coping
 4. Light bronze anodised aluminium perforated panel (with opening panels to Charles Street)
 5. Light bronze anodised aluminium triangular pier
 6. Green glazed terracotta panel (finish tbc) laid to facets
 7. Green PPC trim and cill
 8. Green glazed terracotta panel (finish tbc) laid flat
 9. Green triangular profiled glazed terracotta (finish tbc)
 10. Buff triangular profile glazed terracotta extrusion (finish tbc)
 11. Buff textured facing brick (soldier course) with flush colour matched mortar and wash
 12. Buff textured facing brick (stretcher course) with flush colour mortar and wash
 13. Buff glazed brick (stretcher course) with bucket handle colour matched mortar including bullnose bricks to pier edge
 14. Buff glazed brick (soldier course) with bucket handle colour matched mortar, including bullnose bricks
 15. Buff wirecut facing brick in English bond with protruding buff glazed brick headers and bucket handle colour matched mortar
 16. Buff wirecut facing brick (stretcher course) with bucket handle colour matched mortar
 17. Buff wirecut facing brick (soldier course) with bucket handle colour matched mortar
 18. Buff textured facing brick soffit
 19. Backlit signage
 20. Light bronze anodised aluminium perforated panel with colour matched louvre or blanking panel to rear
 21. Light bronze anodised aluminium perforated door
 22. Glazed entrance door
 23. Light bronze anodised aluminium dry riser inlet
 24. Illustrative tiled mural

This drawing is copyright Do not scale off dimensions. All dimensions to be checked on site by contractor. Contractor to report any dimensional discrepancies, errors or omissions prior to commencing on site.	DO NOT SCALE OFF DRAWING REFER TO INDICATED DIMENSIONS ONLY. DRAWING TO BE READ IN CONJUNCTION WITH SHP SPECIFICATION. INDICATIVE DETAILS TO ILLUSTRATE VISUAL INTENT ONLY. ALL TO CONTRACTORS DESIGN. ALL DETAILS TO BE COORDINATED WITH ADJACENT TRADES AND SE AND M/E ENGINEER DETAILS. THE CONTRACTOR IS RESPONSIBLE FOR MEETING THE SPECIFIED PERFORMANCE CRITERIA.		<table><tr><th>Rev</th><th>Date</th><th>Description</th></tr><tr><td>P01</td><td>2023-12-05</td><td>PLANNING ISSUE</td></tr><tr><td> </td><td> </td><td> </td></tr><tr><td> </td><td> </td><td> </td></tr><tr><td> </td><td> </td><td> </td></tr><tr><td> </td><td> </td><td> </td></tr><tr><td> </td><td> </td><td> </td></tr><tr><td> </td><td> </td><td> </td></tr><tr><td> </td><td> </td><td> </td></tr><tr><td> </td><td> </td><td> </td></tr></table>	Rev	Date	Description	P01	2023-12-05	PLANNING ISSUE																									Project Title Charles Street Manchester	Drawing Title Facade Detail Charles Street Lower Typical	Project No 10489	Scale 1:50 @ A3	Revision P01
				Rev	Date	Description																																
P01	2023-12-05	PLANNING ISSUE																																				
Status Planning	SHP Drawing Code 10489-SHP-ZZ-A-B5D8-G251-DE-XX-002																																					

Manchester
+44 (0)161 835 2345

London
+44 (0)20 7549 4000

© SimpsonHaugh Architects Ltd 2023