


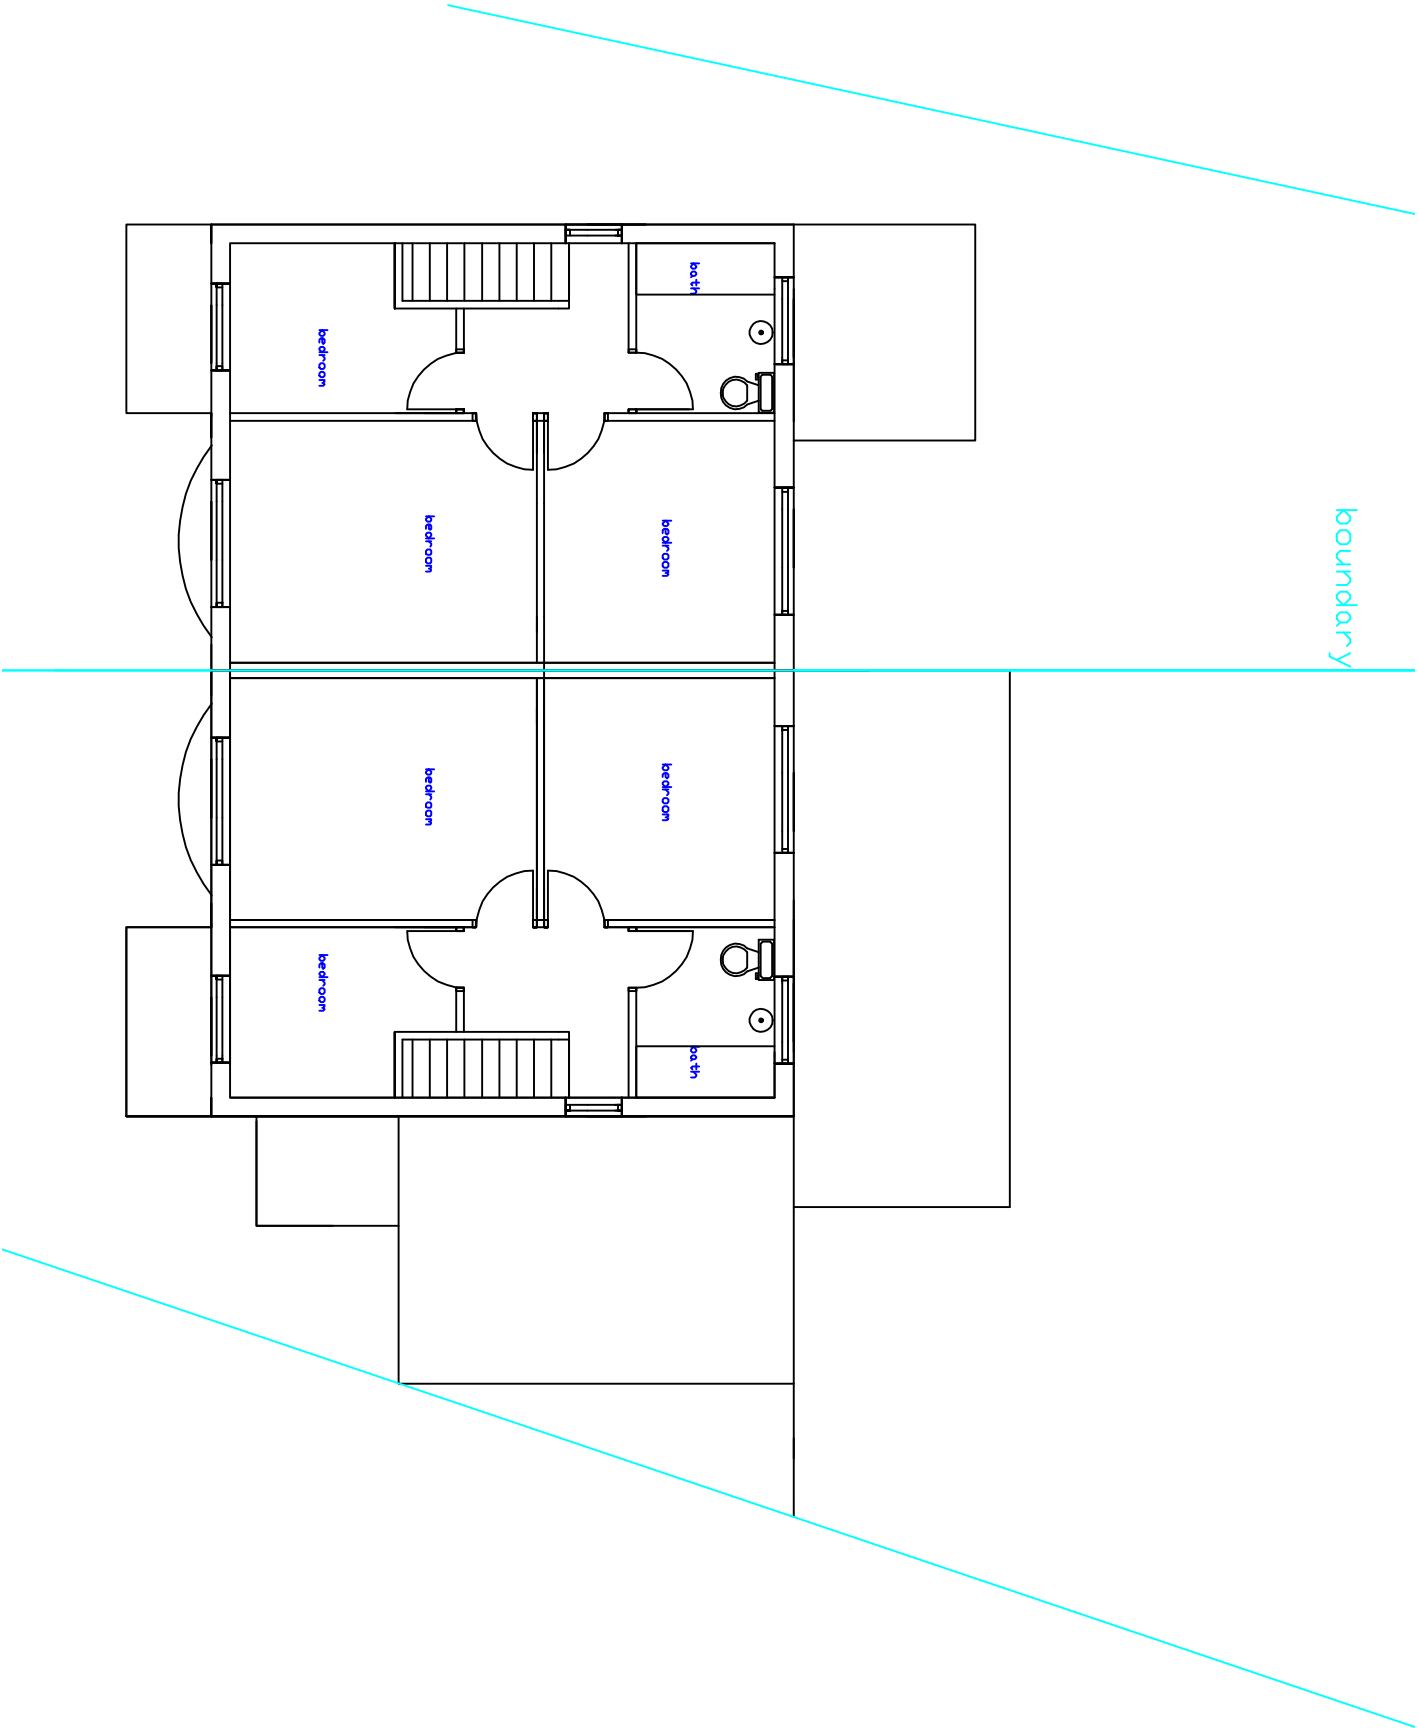

EXISTING FIRST FLOOR
1 : 100

PLEASE DO NOT SCALE OF THIS DRAWING TAKE ALL DIMENSIONS ON SITE (builders Note) Do not start any works until all the approvals have been obtained. Any discrepancy to be reported tp Plans Drawn as soon as possible.			project: MANCHESTER CITY COUNCIL PLANNING & BUILDING CONTROL APPLICATION	
client: ROBERT ORR 9 AND 11, PARK CRESCENT, VICTORIA PARK, MANCHESTER M14 5RE, TEL 077734514933			date: AUGUST 2023	
scheme PROPOSED SIDE AND REAR DOUBLE EXTENSIONS REAR DORMER LOFT CONVERSION RAISED GABLE INTERNAL ALTERATIONS DETACHED HOME OFFICE			drawn: DRW	
tel.no 07952934281 07856609593 email Ba.winterbottom @aol.com www.plansdrawn.org			project no. PC01	drg. no. 101A
			A3 paper	