
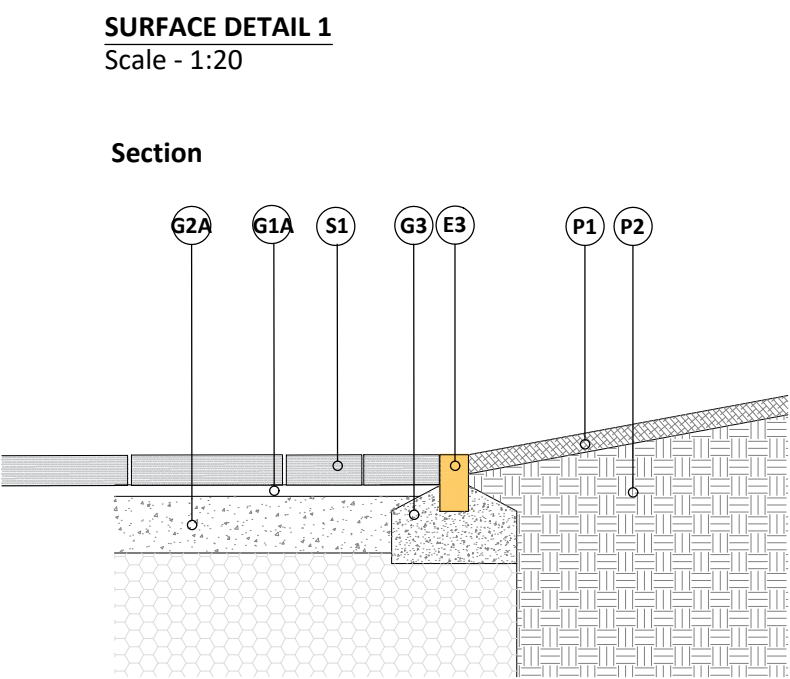
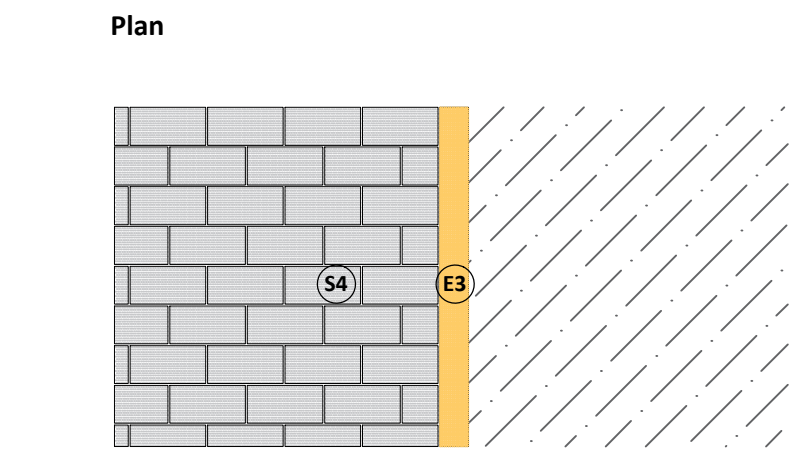
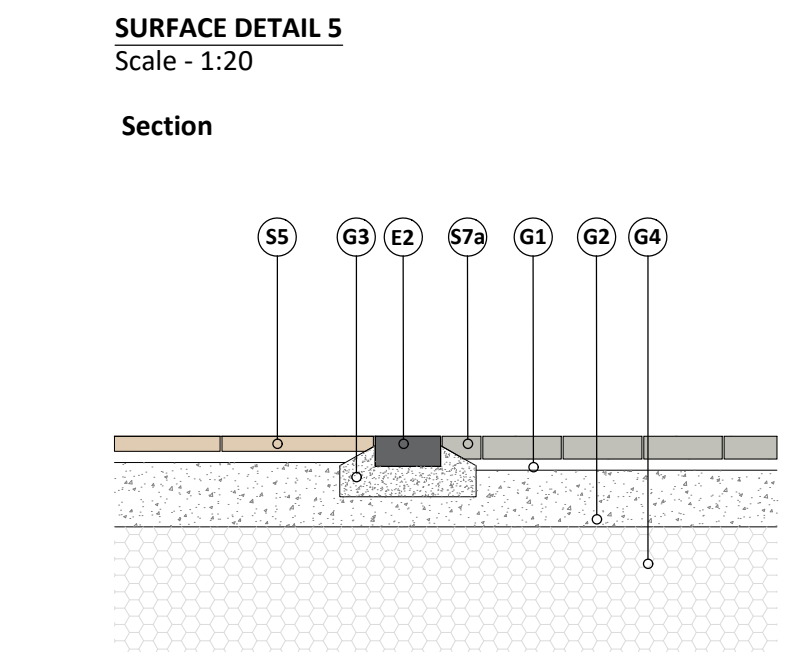
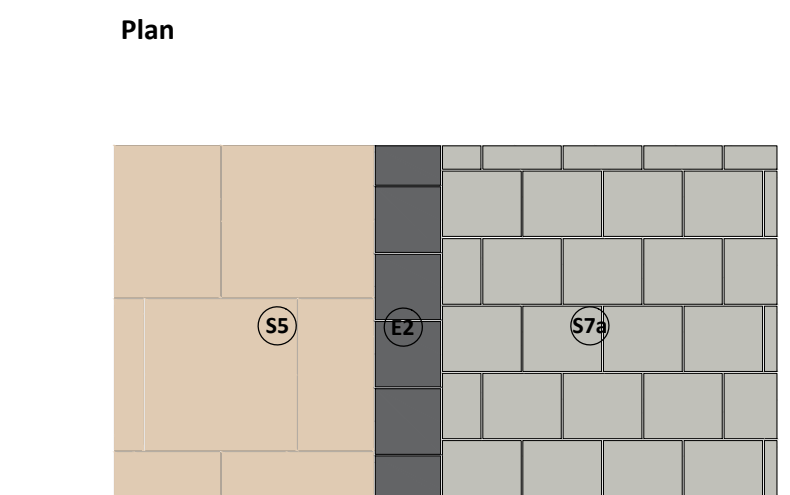
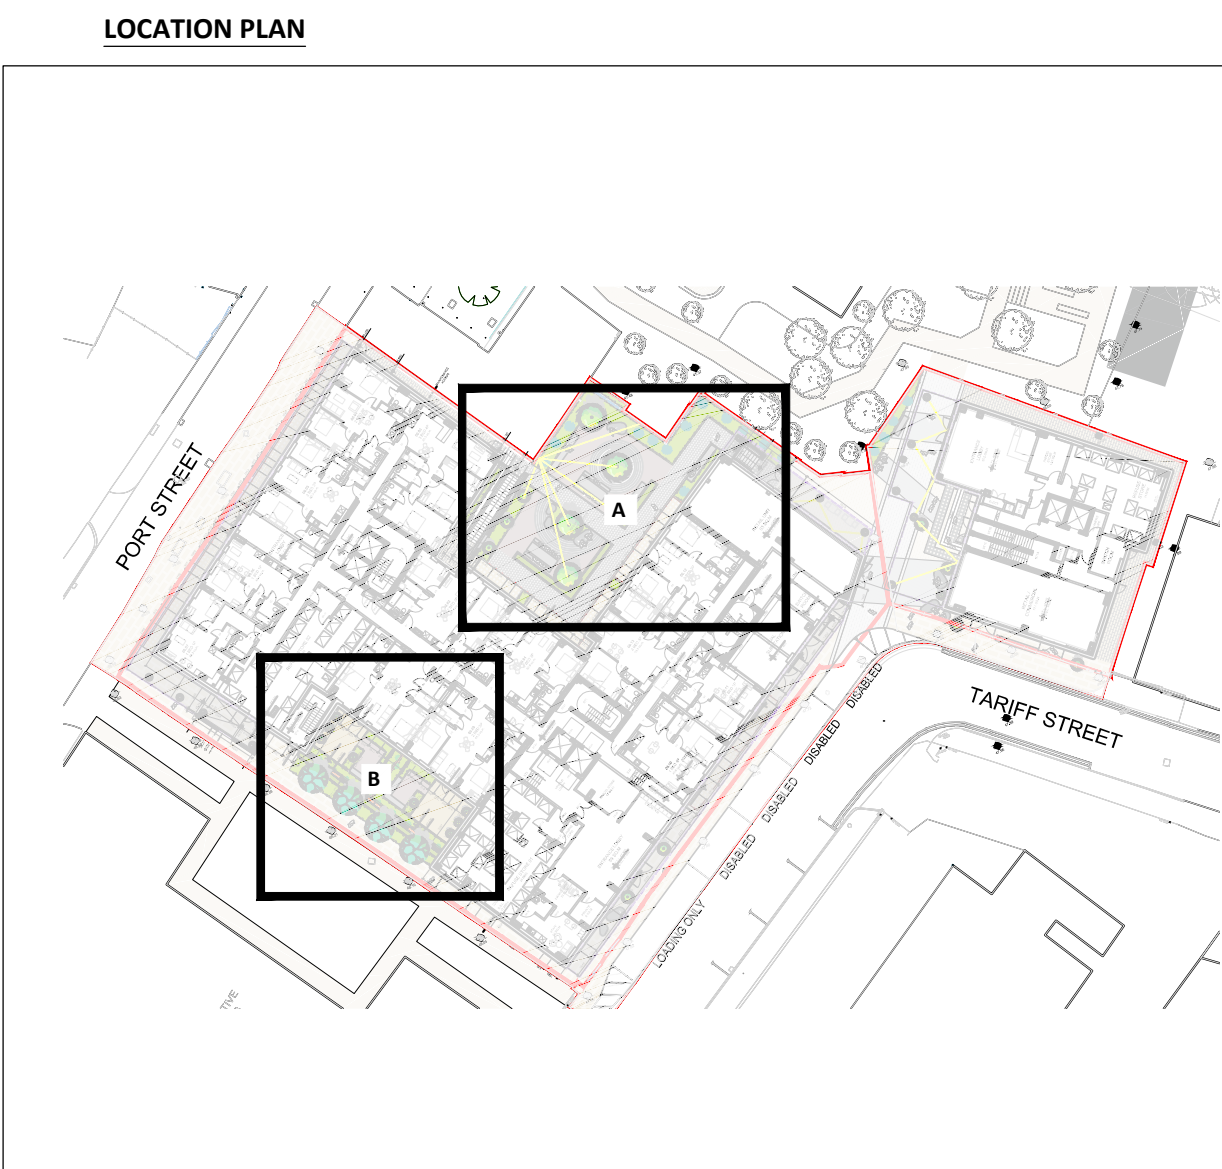
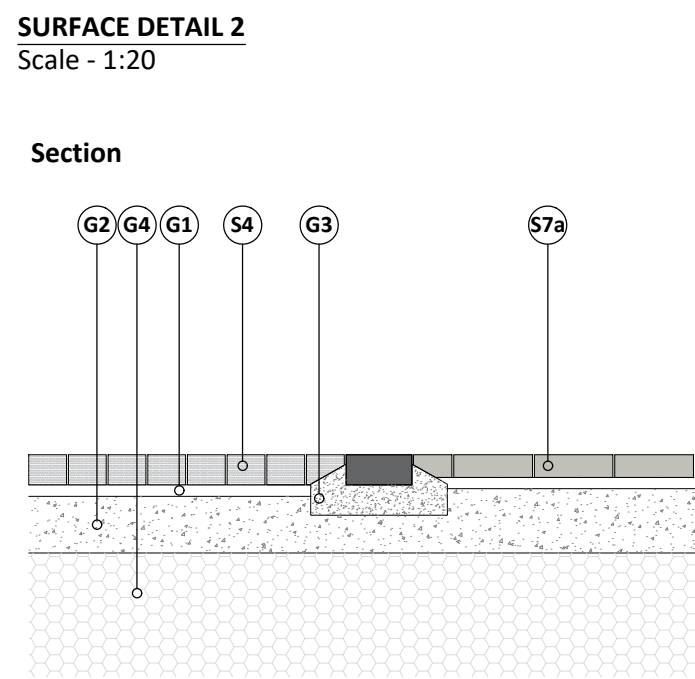
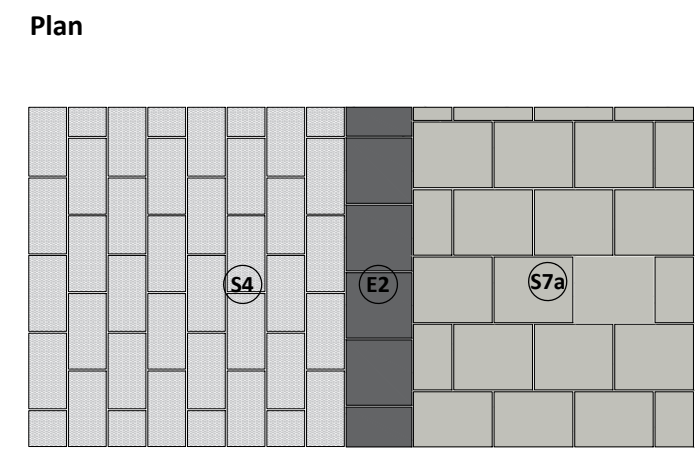
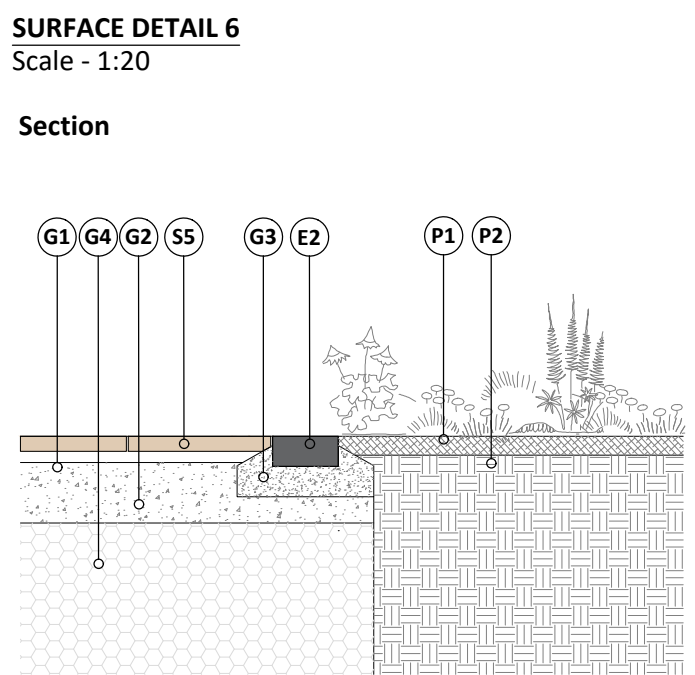
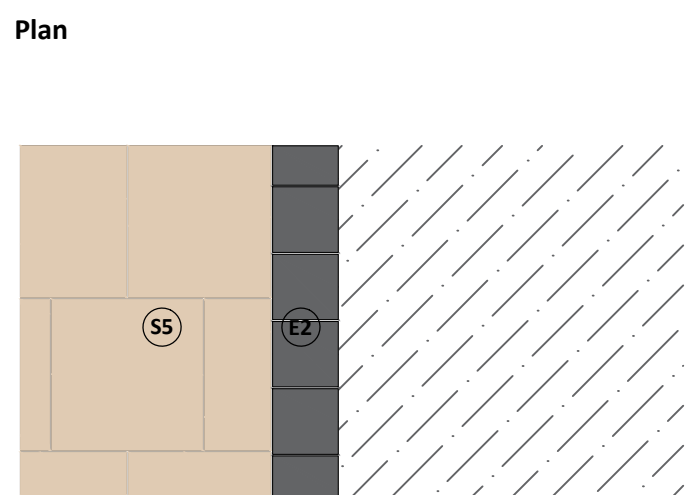
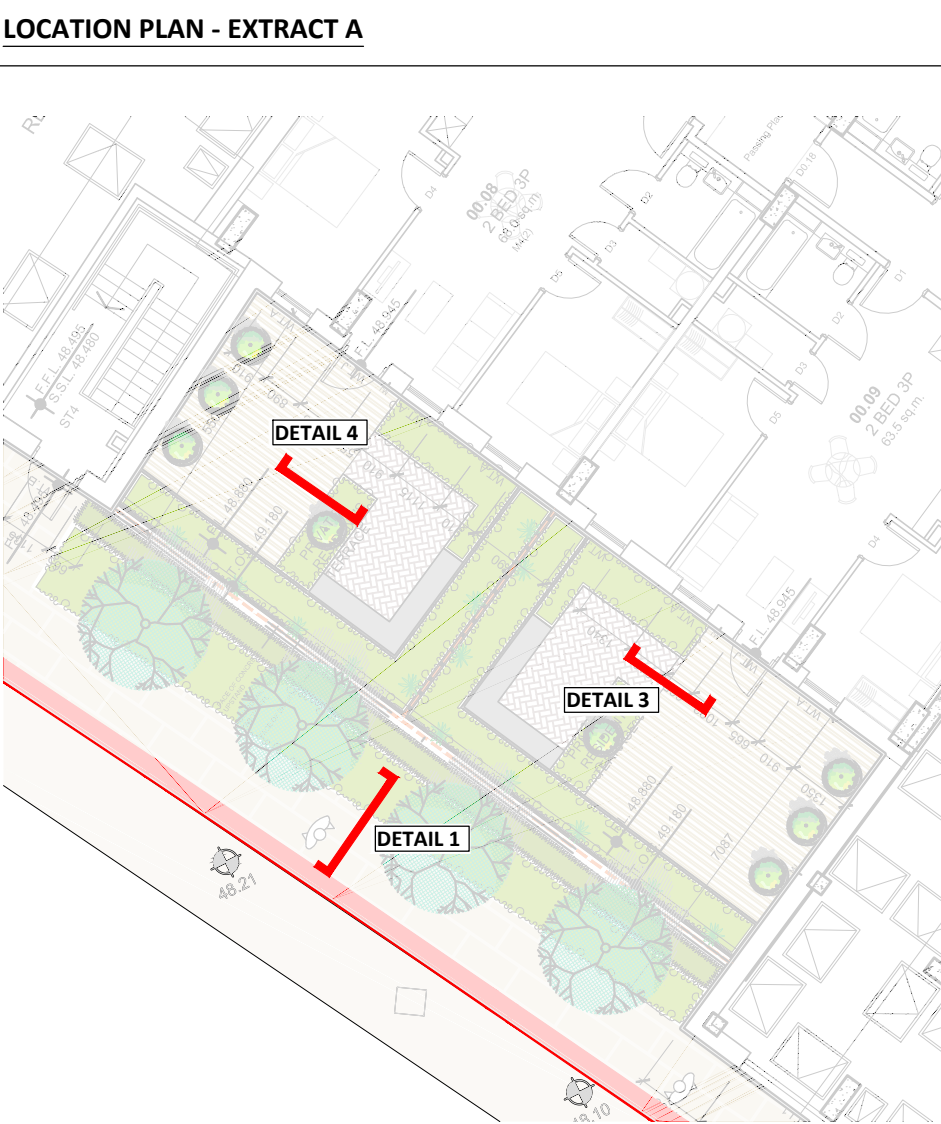
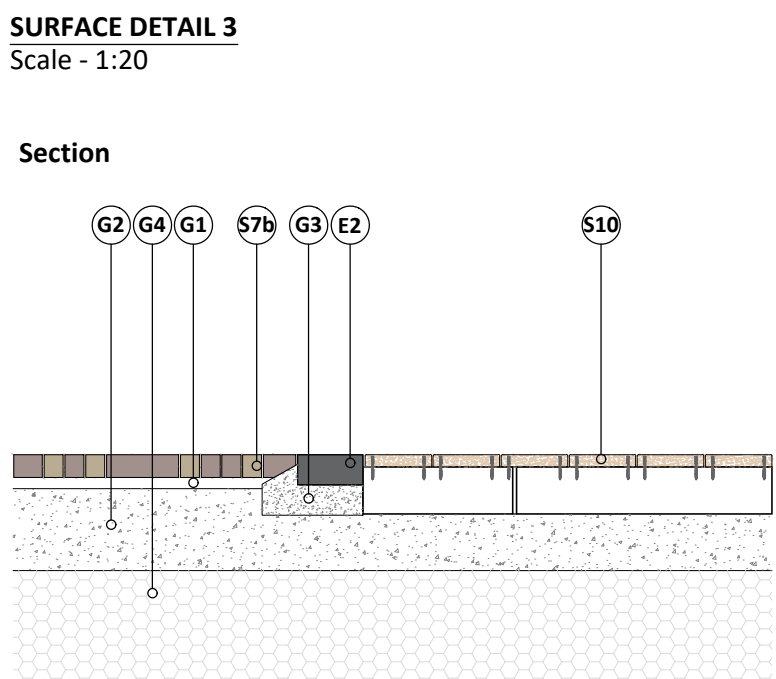
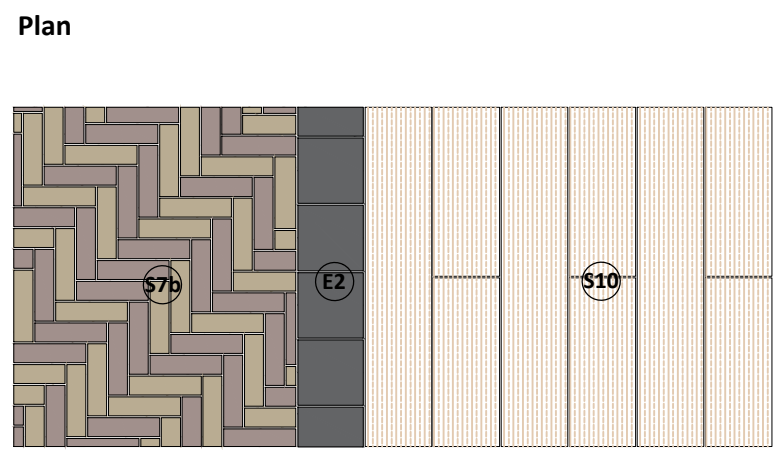
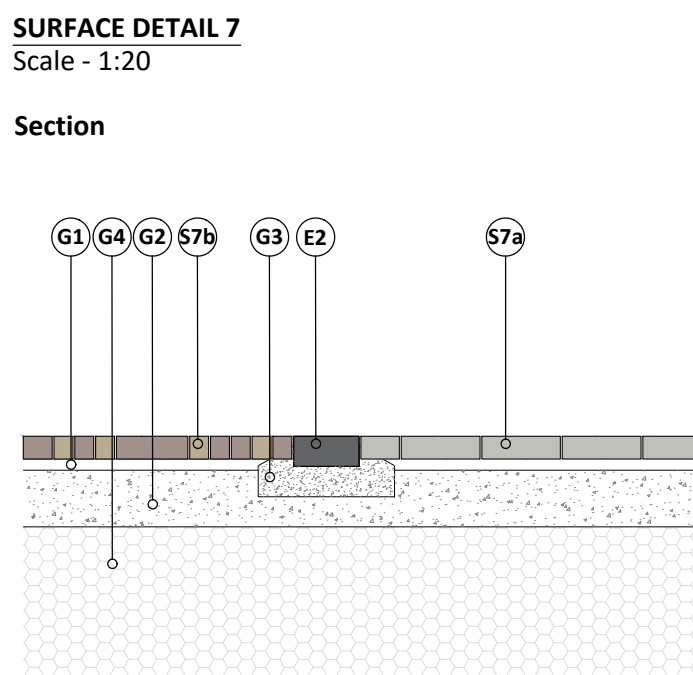
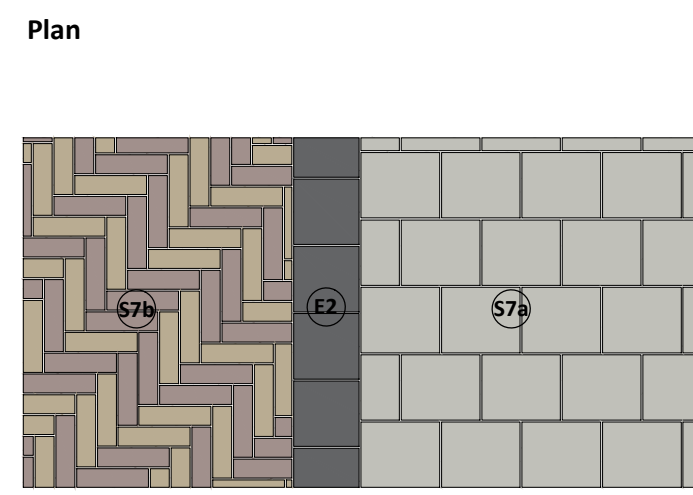
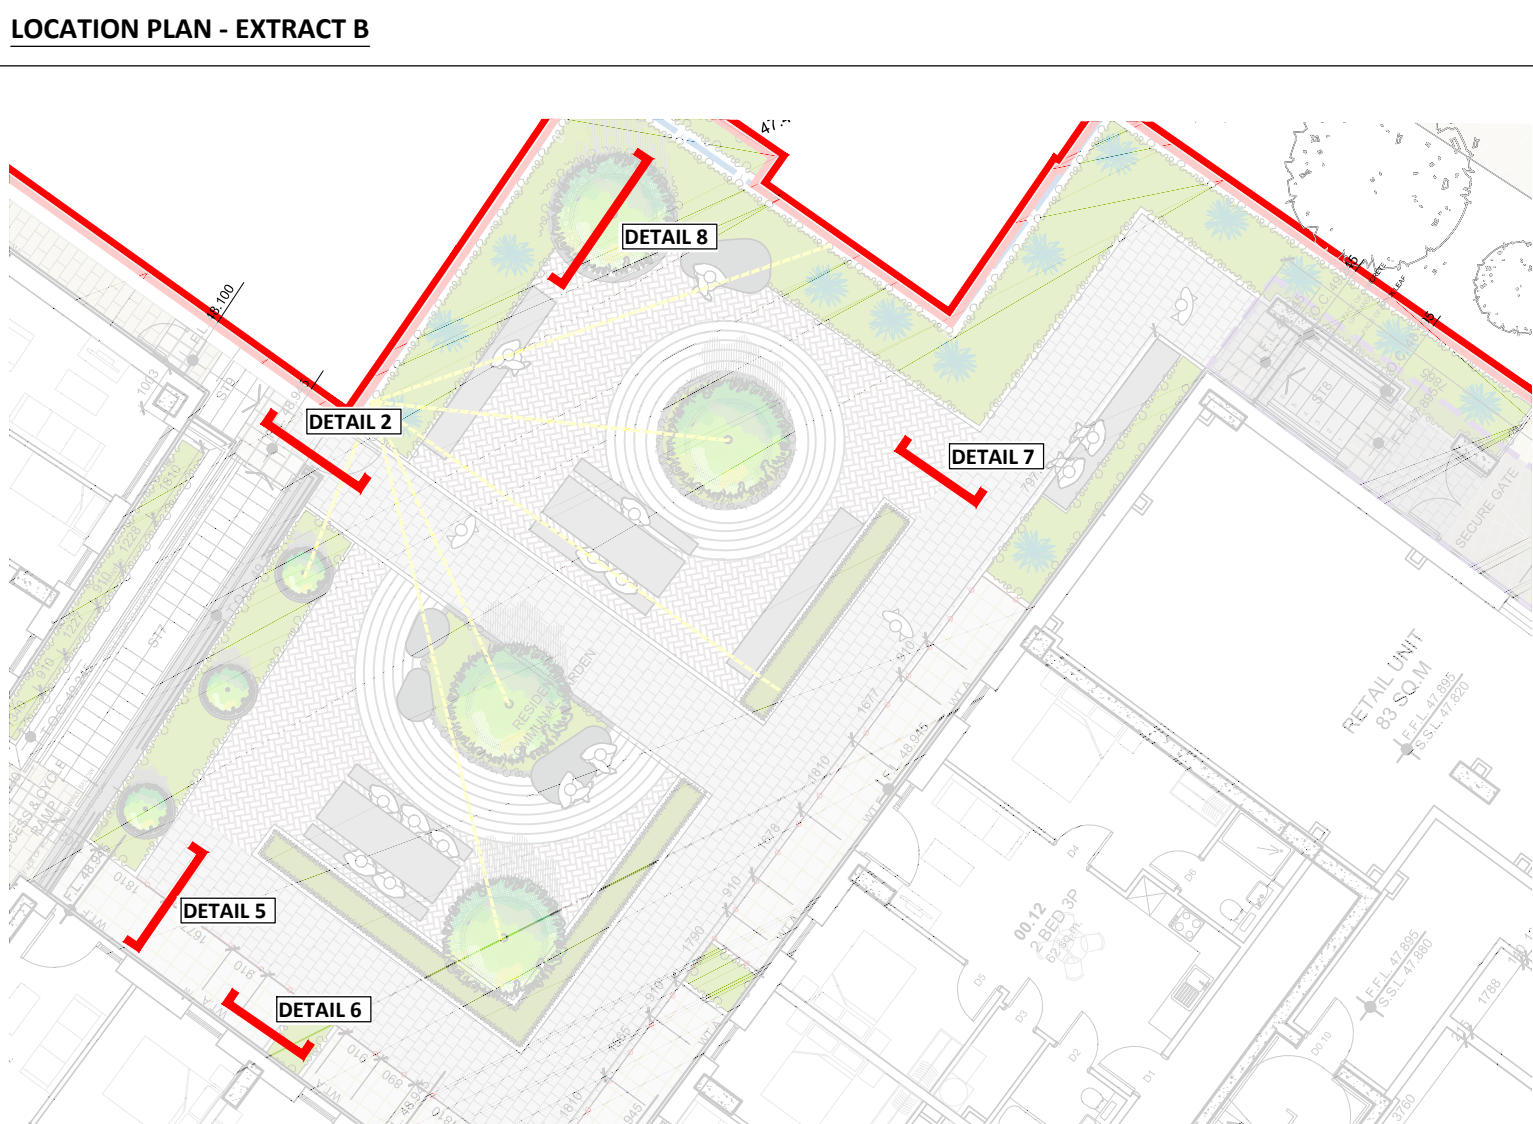
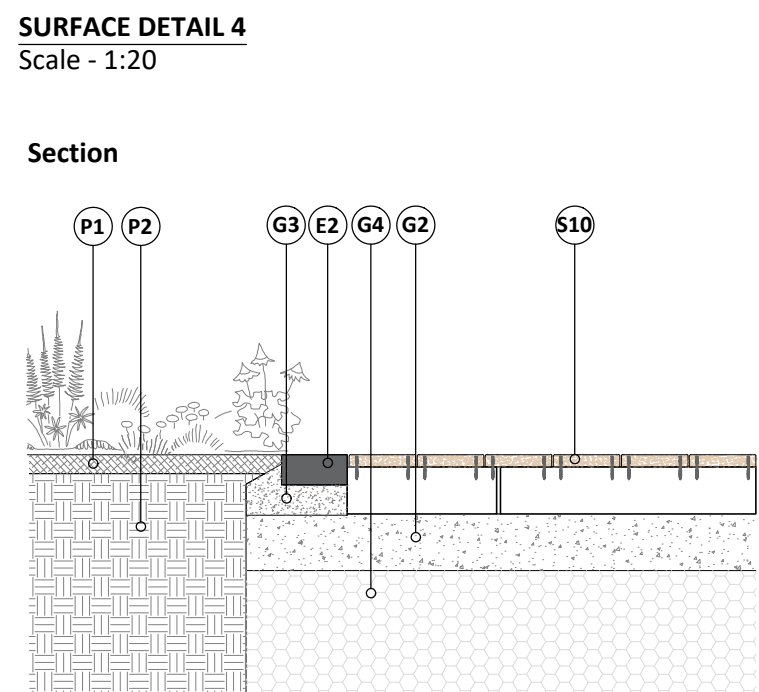
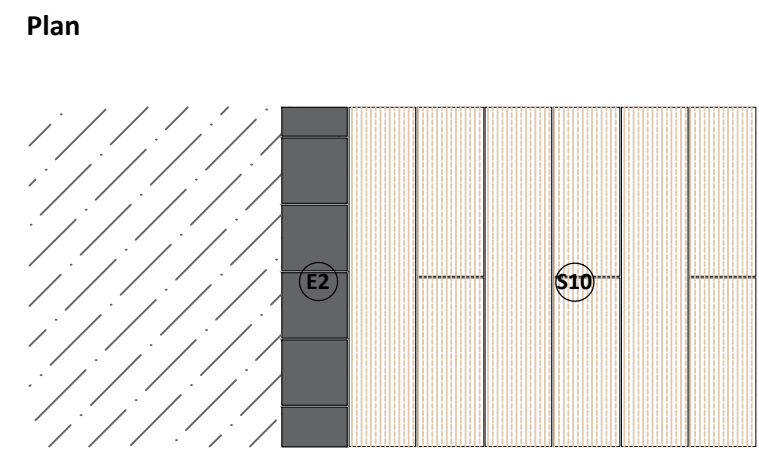


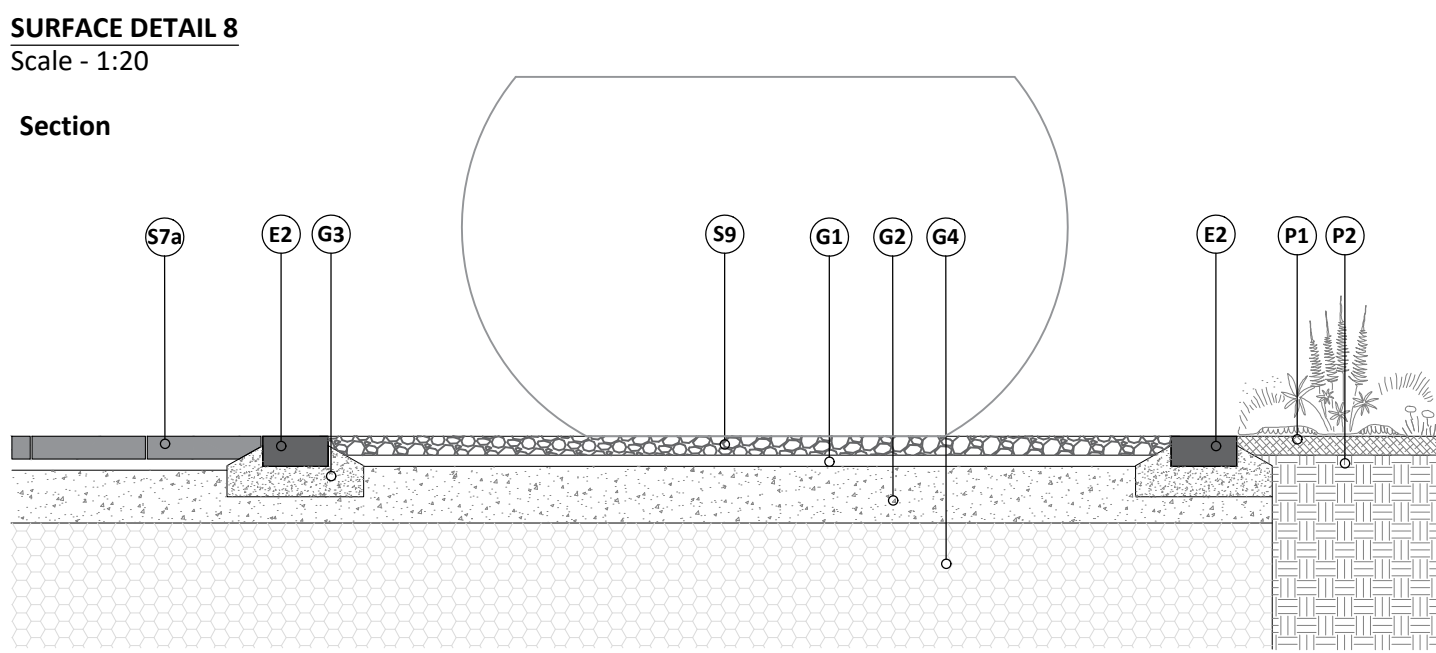

SPECIFICATION			
Ground Formation, Fill Materials and Fixings:			
G1: Bedding sand, 30mm depth			
G1A: Proprietary Mortar mix over rigid construction to engineers specification			
G2: 150mm hardcore MOT Type 1			
G2A: Rigid construction to engineers specification			
G3: Concrete haunches to engineers details			
Planting Details:			
P1: 50mm depth ornamental bark mulch layer			
P2: 450mm depth topsoil to BS3882:2015			
P5: Good quality sandy subsoil			
Surfaces:			
S1: Natural Stone - Type 1 Pennant Stone Flags			
Size: D450/600/750 x Length x65mm			
Laying Bond: Stretcher Bond. Supplier: Hardscape or similar approved			
S1A: Natural Stone - Type 2 Figueiredo			
Finish: Bush Hammered			
Size: L500 x D250 x H50mm			
Laying Bond: Stretcher Bond			
Supplier: Hardscape or similar approved			
S2a: Natural Stone, Blanco C (White Granite), Bush Hammered, with contrasting colour nosing, chamfered edge, L900 x D300 x H50mm, as supplied by Hardscape or similar approved			
S3: Natural Stone, Blanco C (White Granite), Flamed, L500 x D250 x H50mm, Stretcher Bond, as supplied by Hardscape or similar approved			
S4: Concrete Paving, Newgrange Climapave Autumn Oyster colour, L200 x D100 x H80 mm, Stretcher Bond, as supplied by Hardscape or similar approved			
S5: Flag paving Product: Beaufort Flags Size: L400 x D400 x H40 mm Layind Bond: Stretcher Bond Supplier: Tobermore or similar approved			
S6: Natural Stone - Fernando Roriz (Honed) Size: L300 x D150 x H60mm. Layind Bond: Staggered Bond Supplier: Hardscape or similar approved			
S7a: Block Paving, Tegula, Slate colour, L173 x D208 x H60mm, Staggered Bond as supplied by Tobermore or similar approved			
S7b: Block Paving, Retro, Heather colour, L190 x D50 x H60mm, Herringbone as supplied by Tobermore or similar approved			
S8: Tegula Sett, Charcoal colour, L100 x D100 x H50mm, as supplied by Tobermore or similar approved			
S9: Ornamental Pebbles, white colour, 20-40mm, as supplied by Aggregates Direct or similar approved			
S10: Composite Decking, Antique Oak, W176 x L3600 x D32mm, as supplied by Millboard or similar approved			
Edges:			
E1: Fushion Kerb, silver colour, L 915 x D 125 x H 255mm, as supplied by Tobermore or similar approved			
E2: Tegula Paving, Charcoal colour, L 173 x D 173 x H 80mm, as supplied by Tobermore or similar approved			
E3: Fushion Edge Pin Kerb (Flush), silver colour, L 900 x D 75 x H 150mm, as supplied by Tobermore or similar approved			

GENERAL NOTES

- This drawing is the copyright of tpm landscape Ltd and cannot be reproduced in any form without the consent of the company.
- This drawing is to be read in conjunction with detail landscape drawings, details and specification.
- This drawing is to be read in conjunction with all relevant Architects', Engineer's, Specialists, Bills of Quantities and Specifications.
- The insertion of any firm or proprietary brand on this drawing is an indication of the class or quality required and does not exclude the use of alternative materials that are equal in performance, quality and appearance, provided that they have been approved in writing by the Landscape Architect.
- The Contractor is responsible for accurately ascertaining the position of underground services and responding to all relevant service easement requirements.
- All dimensions are in millimetres unless stated otherwise, for the purposes of construction this drawing must not be scaled and only written dimensions used. Written and scaled dimensions to be checked on site, any discrepancies reported prior to work commencing. IF IN DOUBT PLEASE ASK.
- All work and materials are to be in accordance with the relevant British Standards and Code of Practice.
- All Proprietary products are to be used strictly in accordance with the manufacturer's instructions and details.

Rev	By	Description	Date
C	MC	Updated with new architects layout	27.11.23
B	CT	material changes and build up	11-9-23

Client
Axis-Re / Marco Living

Project
Tariff Street, Manchester

Description
Surface/Edge Details (1 of 2)

Status
For Tender

Scale @ A1	Drawn	Checked	Date
1:20	MC	CT	07.09.23
Job number	Drawing number	Revision	
4267	303	C	