




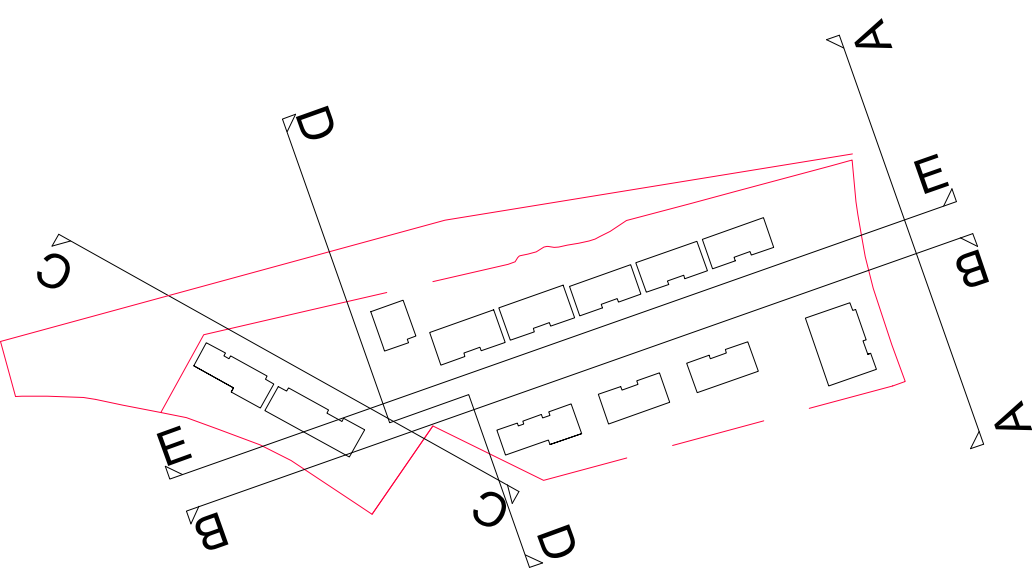

ELEVATION D-D

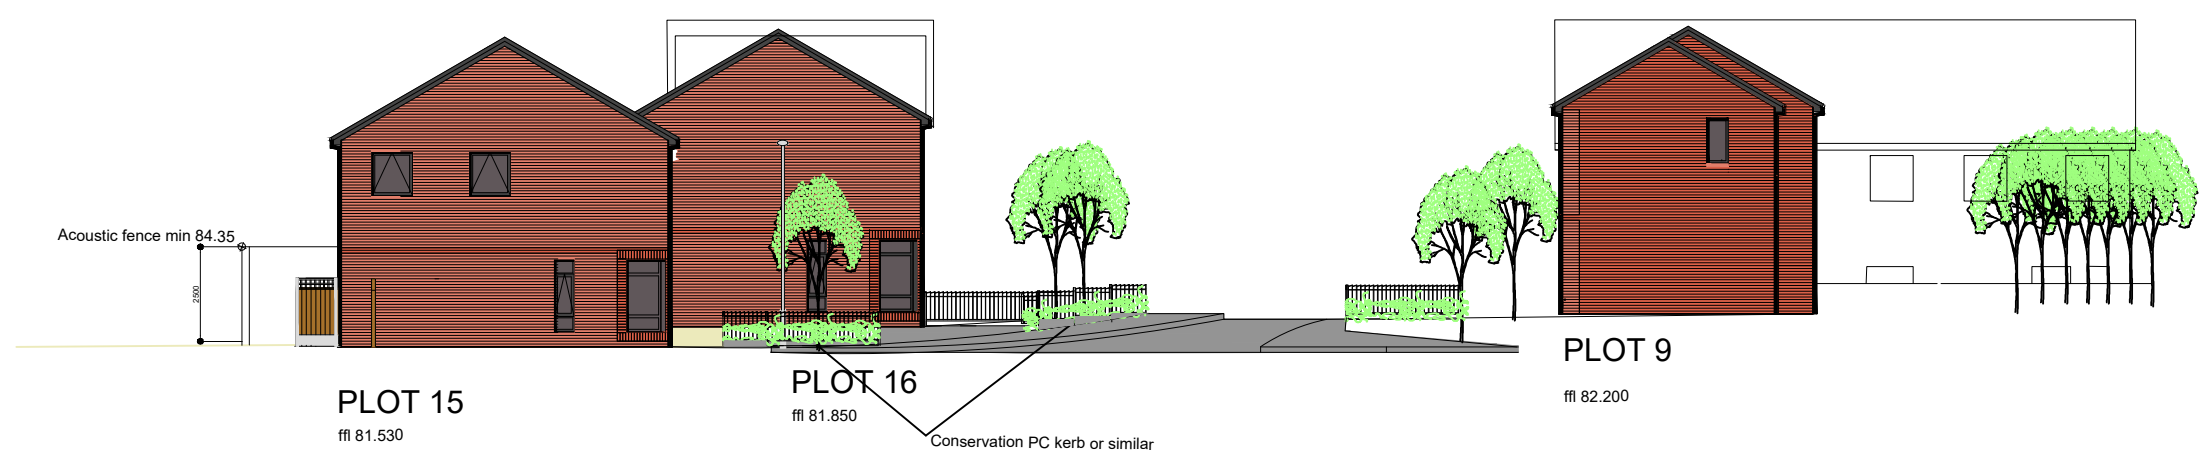

SECTION E-E

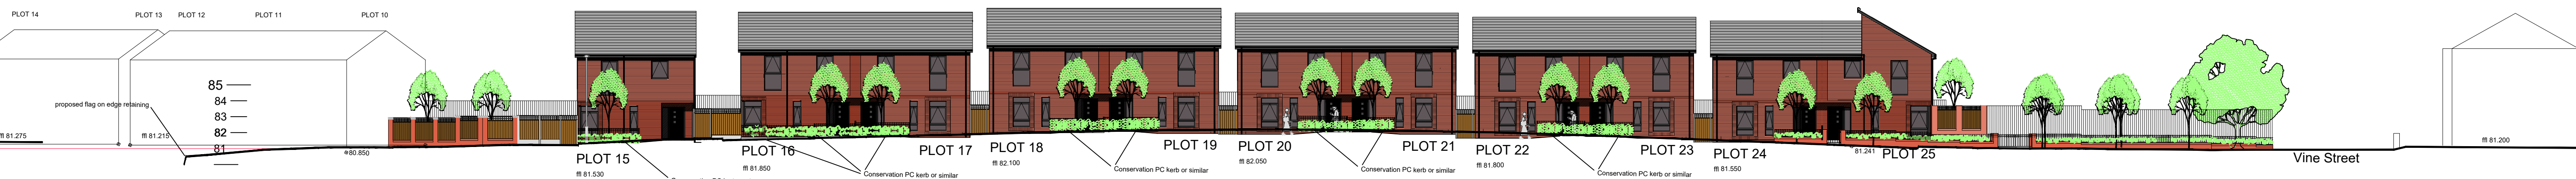

0 5m
SCALE

rev: A
rev: B
rev: C
rev: C

31.03.23 DIAGRAM ADDED.
02.05.23 UPDATED ELEVATIONS.
16.05.23 UPDATED ELEVATIONS.
28.10.23 CONSERVATION KERB OR SIMILAR NOTES ADDED TO ELEVATIONS A,C,D + E.



KIRKLAND DEVELOPMENTS (GORTON) LTD
VINE STREET, ABBEY HEY, GORTON, MANCHESTER
STREET ELEVATIONS
1: 200 @ A1 FULL BLEED

RESERVED MATTERS PLANNING
A1 original sheet size

23.01
EL01D
07.04.23

dwn MS

passed

MICHAEL STEWART
ARCHITECTURE

0161 291 9331 / 0774 344 2821
mike@msarchitecture.co.uk
www.msarchitecture.co.uk