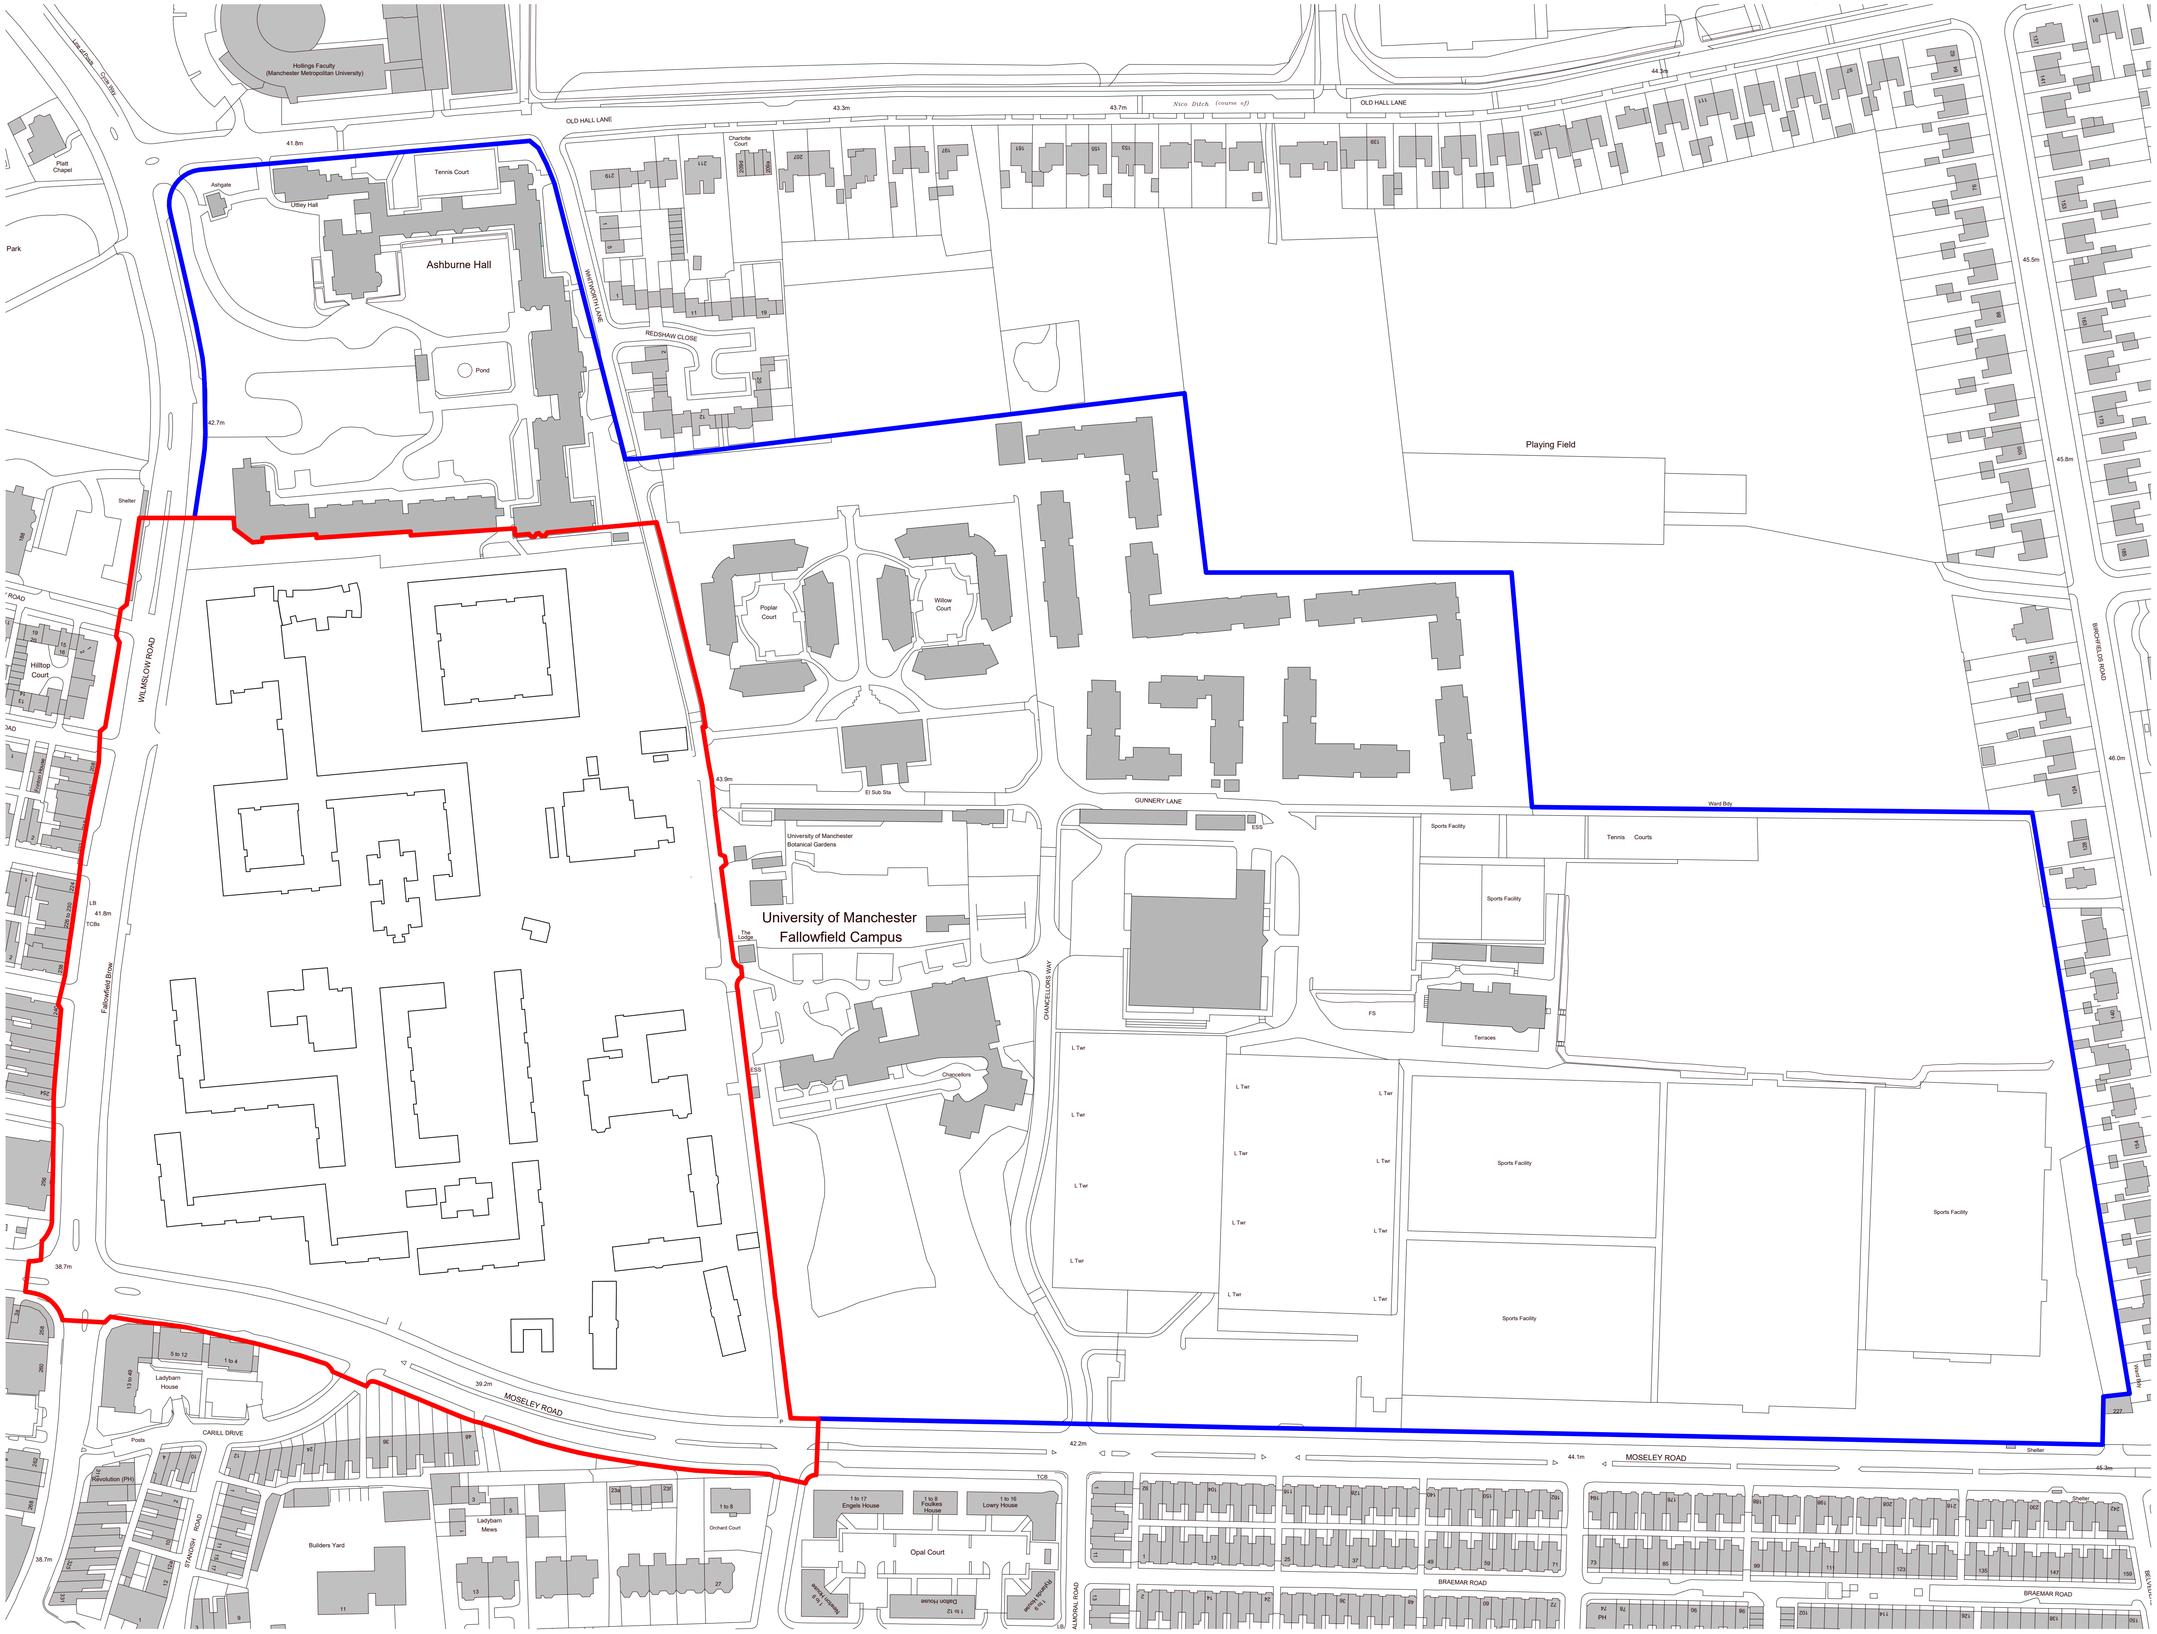

1 Existing Site Plan
02002 1 : 1250

A1

© COPYRIGHT
The copyright in this drawing is vested in Sheppard Robson and no license or assignment of any kind has been, or is, granted to any third party whether by provision of copies or originals or otherwise unless agreed in writing.

DO NOT SCALE FROM THIS DRAWING
The contractor shall check and verify all dimensions on site and report any discrepancies in writing to Sheppard Robson before proceeding work

FOR ELECTRONIC DATA ISSUE
Electronic Data / drawings are issued as "read only" and should not be interrogated for measurement. All dimensions and levels should read, only from those values stated in text on the drawing.

NOTE:
Application Boundary
Ownership Boundary

REV.	DATE	AMENDMENT
P01	10/07/2023	First Issue
P02	18/08/2023	Issued for Planning

KEYPLAN

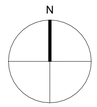

CLIENT

University of Manchester

MANCHESTER 1824
The University of Manchester

SHEPPARD ROBSON

27th Floor City Tower Piccadilly Plaza Manchester M1 4BT
T: +44 (0)161 233 8900 E: enquiries@sheppardrobson.com

PROJECT
Fallowfield Student Accommodation

SCALE@A1	DATE	ORIGINATOR	CHECKED	AUTHORISED
As indicated	18/08/2023	MM	NM	RG

Existing Site Plan
Ownership and Application Boundaries

STATUS	PURPOSE FOR ISSUE	SR NO.
S2	Planning	6952

DRAWING NO. 6952 - SRA - XX - XX - DR - A - 02002
REV. P02